



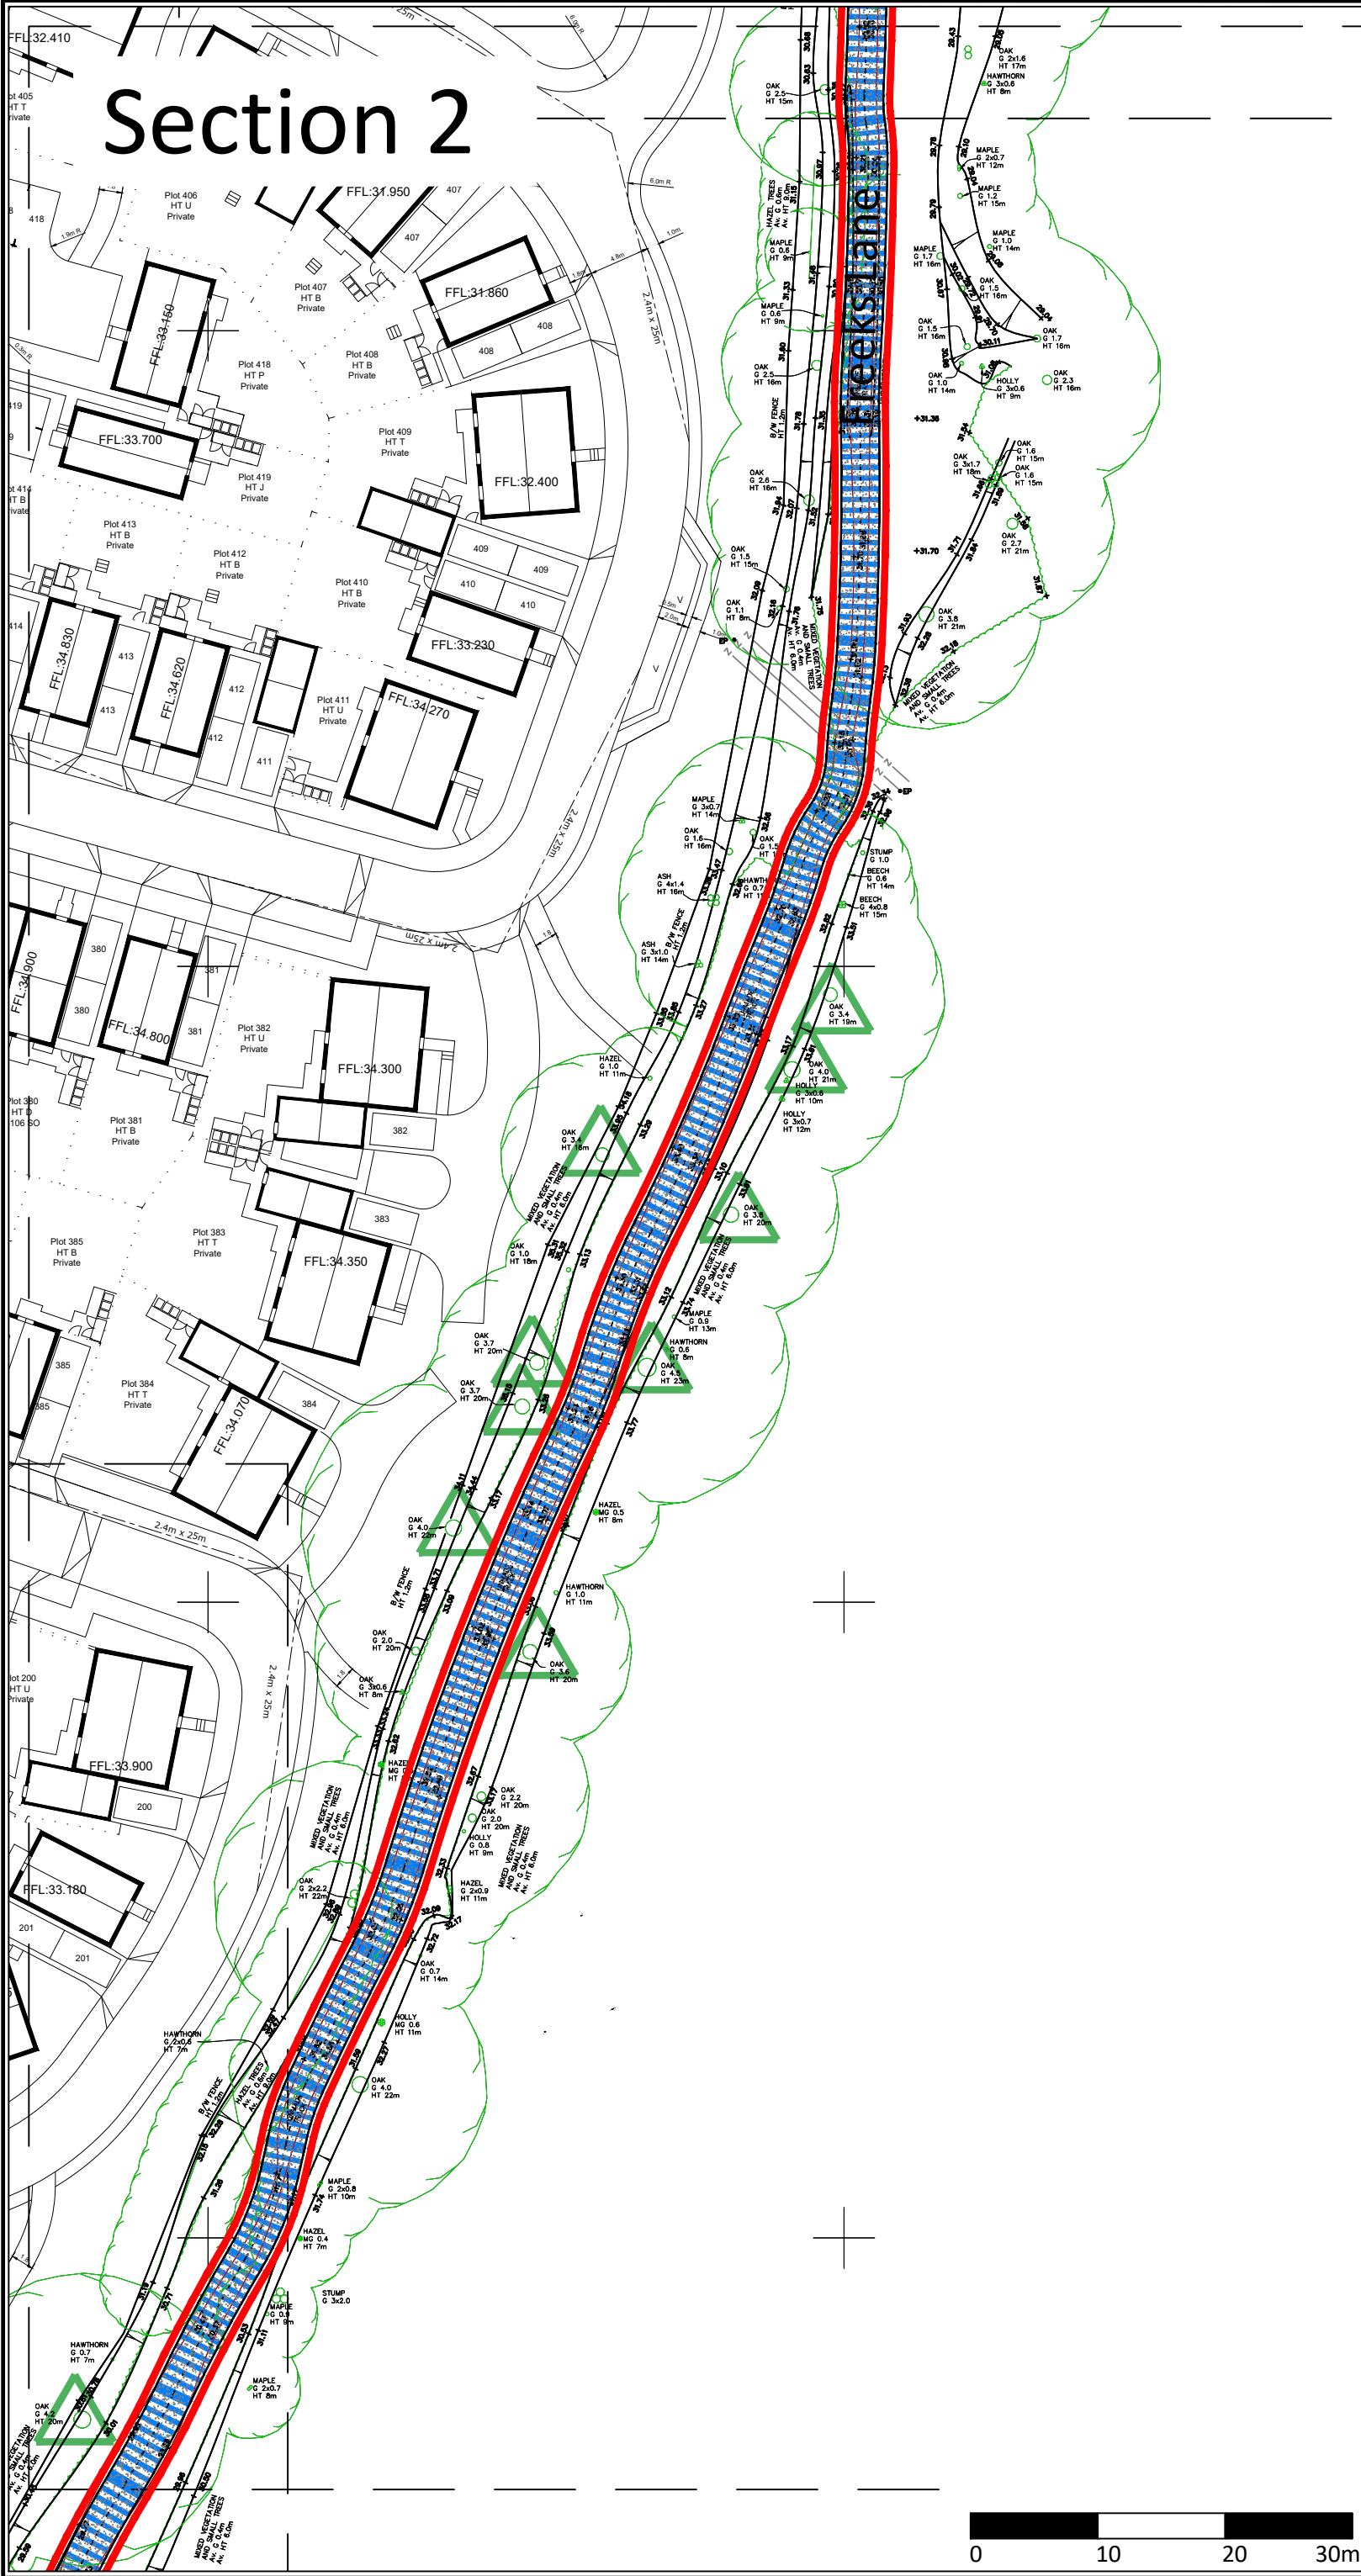

APAL FILE REFERENCE
3034-APA-ZZ-XX-SK-L-XXXX.dwg

Notes
This drawing is subject to copyright.
Do not scale from this drawing.

Based on drawing by Patrick Parsons
Drawing number NOR-PPC-S1-XX-DR-C-3021-3024

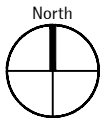

LEGEND

- Red Line
- Existing tree
- Existing shrubs
- Existing PRoW track
- New PRoW alignment - 3m wide where possible
- Path Construction Type 1
- Path Construction Type 2
- Path Construction Type 3
- Area within 15m of ancient woodland (proposed no dig area)
- Post & Rail Fencing
- Significant Trees (Trees with a girth larger than 3.0m)

P03	Topo updated	15/01/25	JH	JH
P02	Red Line Update	06/12/24	JH	JH
P01	Planning Issue	28/06/24	JH	JH
P00.02	Footpath width change and passing points added	21/05/24	JH	JH
Rev	Description	Date	Drawn	Checked

PLANNING ISSUE



LONDON • BATH • CAMBRIDGE
T 020 8549 3434 T 01225 431 283 T 01223 358 055
www.allenpyke.co.uk
A registered practice of the Landscape Institute

Client Bellway South London	Scale 1:500@A3
Project Northern Arc Burgess Hill	Project No 3034
Drawing Title Green Link Path	Date 14/03/2024 By/Chk CS/JH
Drawing Number 3034-APA-ZZ-XX-SK-L-0016	Revision P02