


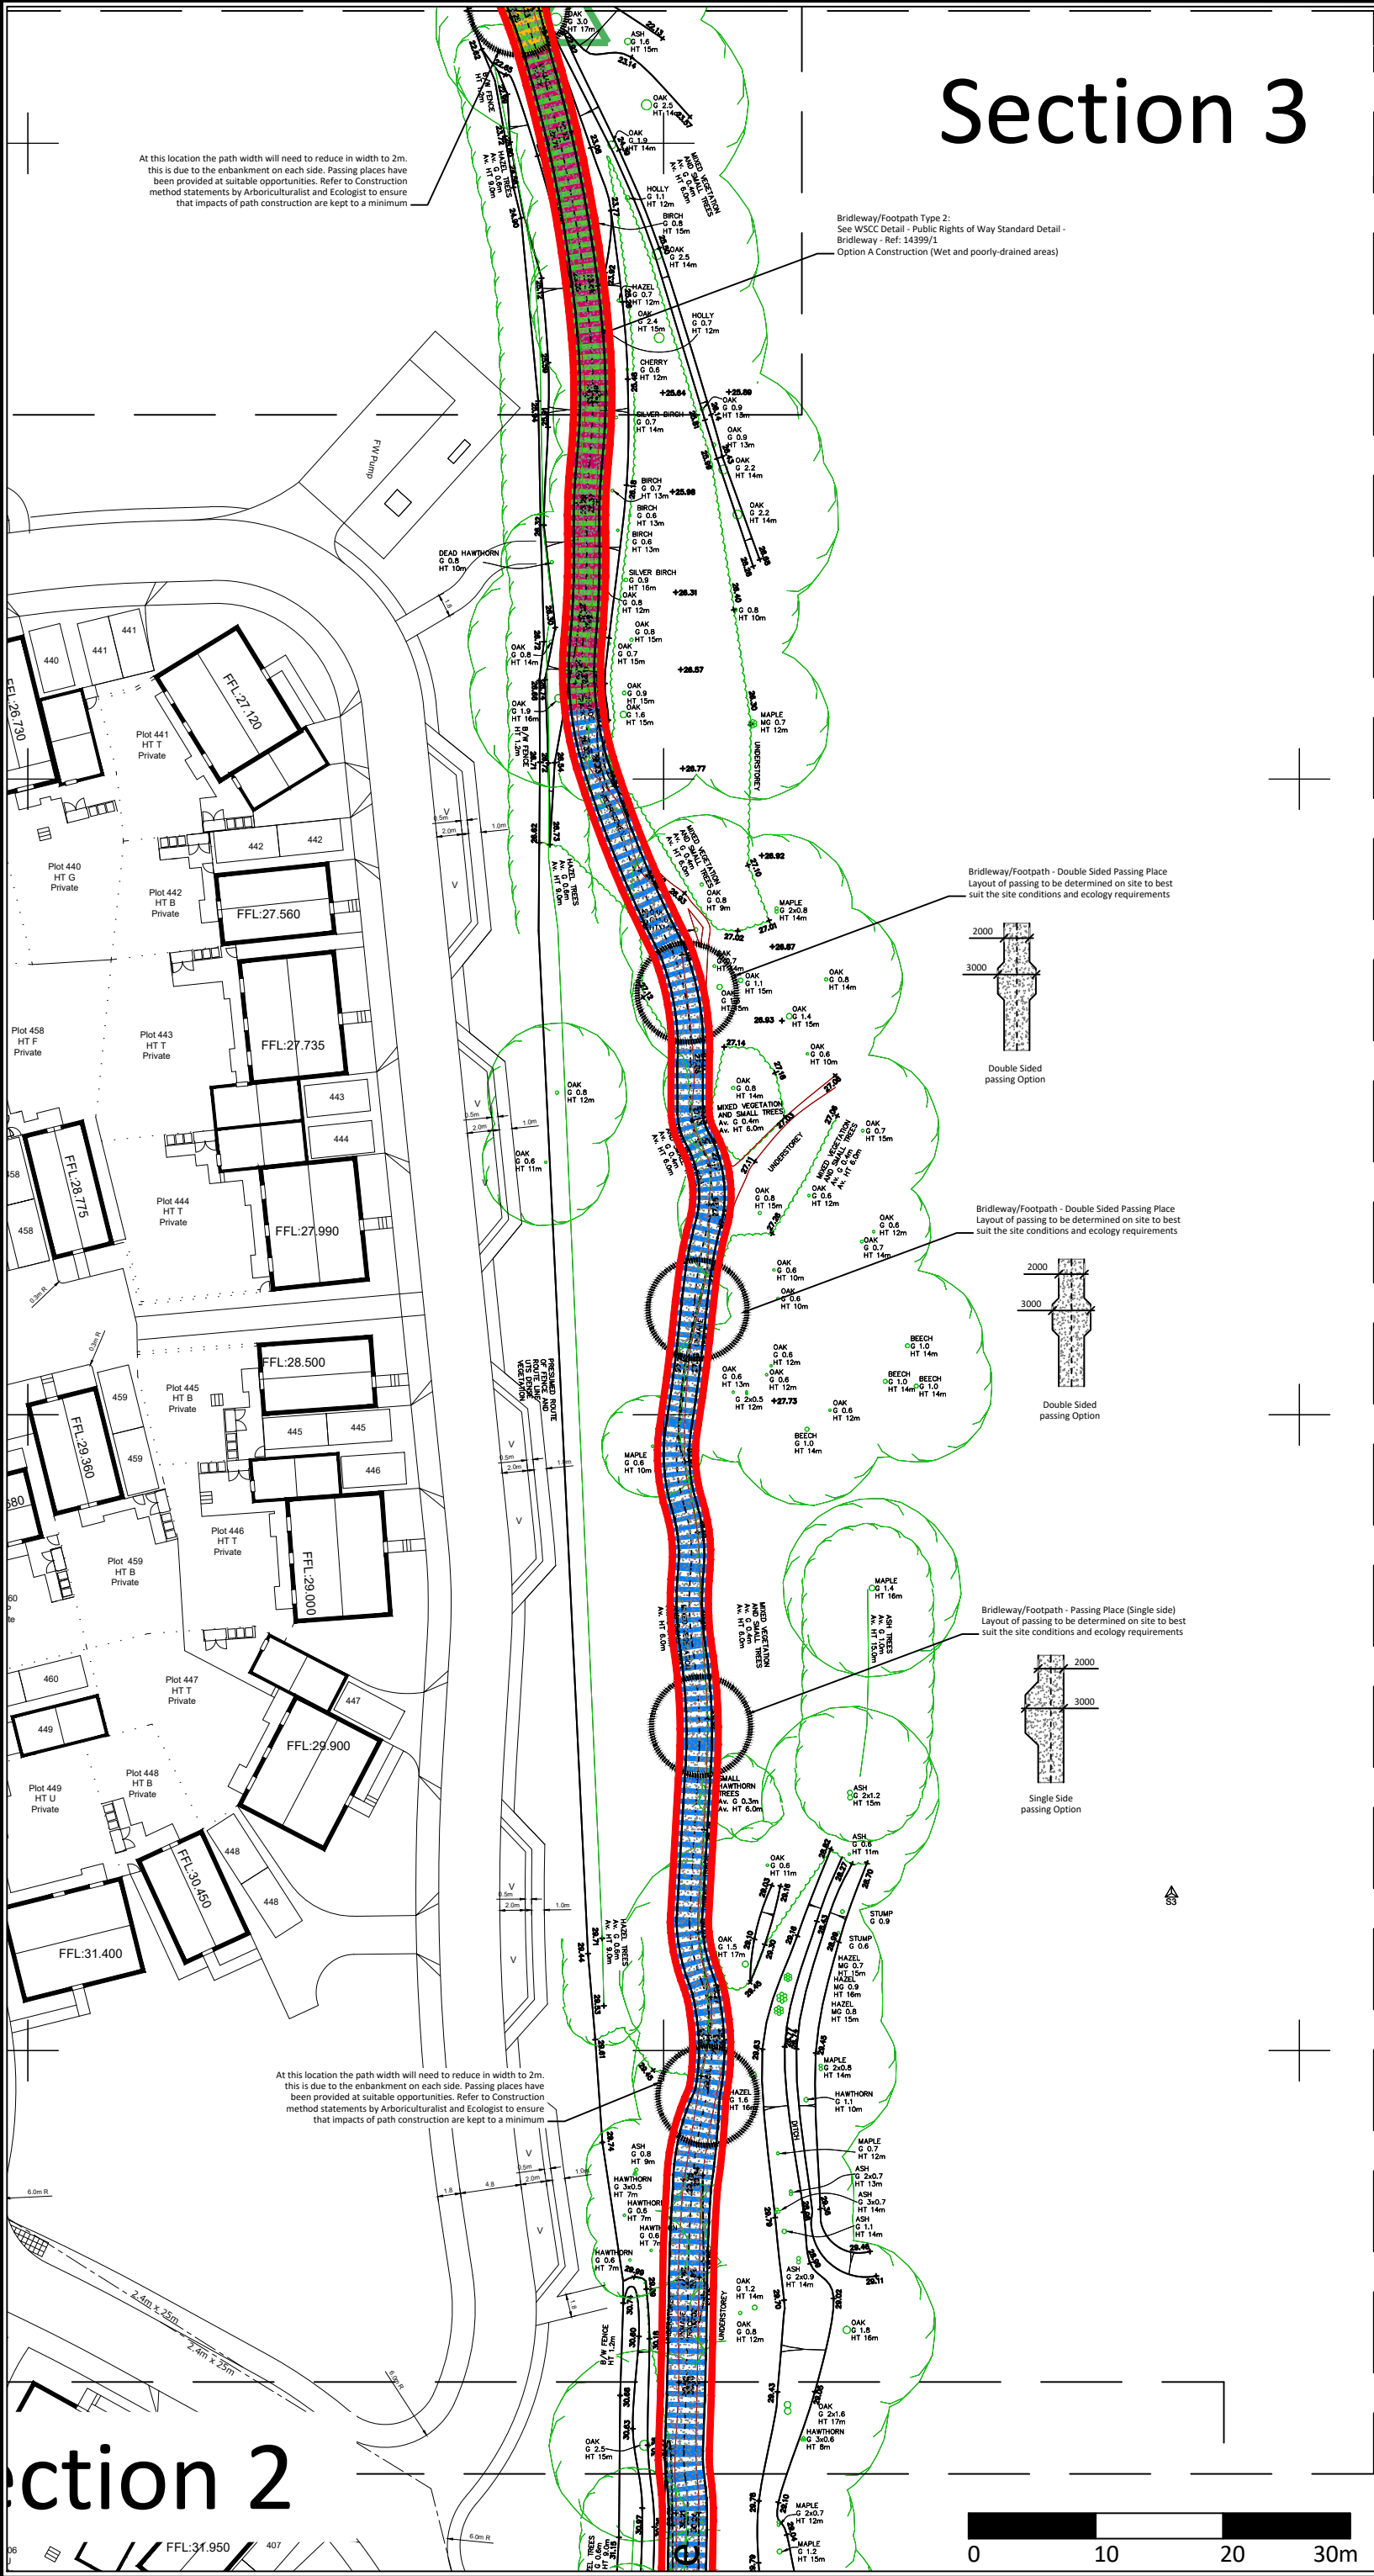


# Section 3

APAL FILE REFERENCE  
3034-APA-ZZ-XX-SK-L-XXXX.dwg

Notes  
This drawing is subject to copyright.  
Do not scale from this drawing.

Based on drawing by Patrick Parsons  
Drawing number NOR-PPC-S1-XX-DR-C-3021-3024

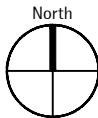

## LEGEND

- Red Line
- Existing tree
- Existing shrubs
- Existing PRoW track
- New PRoW alignment - 3m wide where possible
- Path Construction Type 1
- Path Construction Type 2
- Path Construction Type 3
- Area within 15m of ancient woodland (proposed no dig area)
- Post & Rail Fencing
- Significant Trees (Trees with a girth larger than 3.0m)

|        |                                                |          |       |         |
|--------|------------------------------------------------|----------|-------|---------|
| P03    | Topo updated                                   | 15/01/25 | JH    | JH      |
| P02    | Red Line Update                                | 06/12/24 | JH    | JH      |
| P01    | Planning Issue                                 | 28/06/24 | JH    | JH      |
| P00.02 | Footpath width change and passing points added | 21/05/24 | JH    | JH      |
| Rev    | Description                                    | Date     | Drawn | Checked |

Drawing Status

### PLANNING ISSUE



LONDON • BATH • CAMBRIDGE  
T 020 8549 3434 T 01225 431 283 T 01223 358 055

www.allenpyke.co.uk

A registered practice of the Landscape Institute

Client  
Bellway South London

Scale  
1:500@A3

Project  
Northern Arc Burgess Hill

Project No  
3034

Drawing Title  
Green Link Path

Date  
14/03/2024

Drawing Number  
3034-APA-ZZ-XX-SK-L-0017

By/Chk  
CS/JH

Revision  
P02