
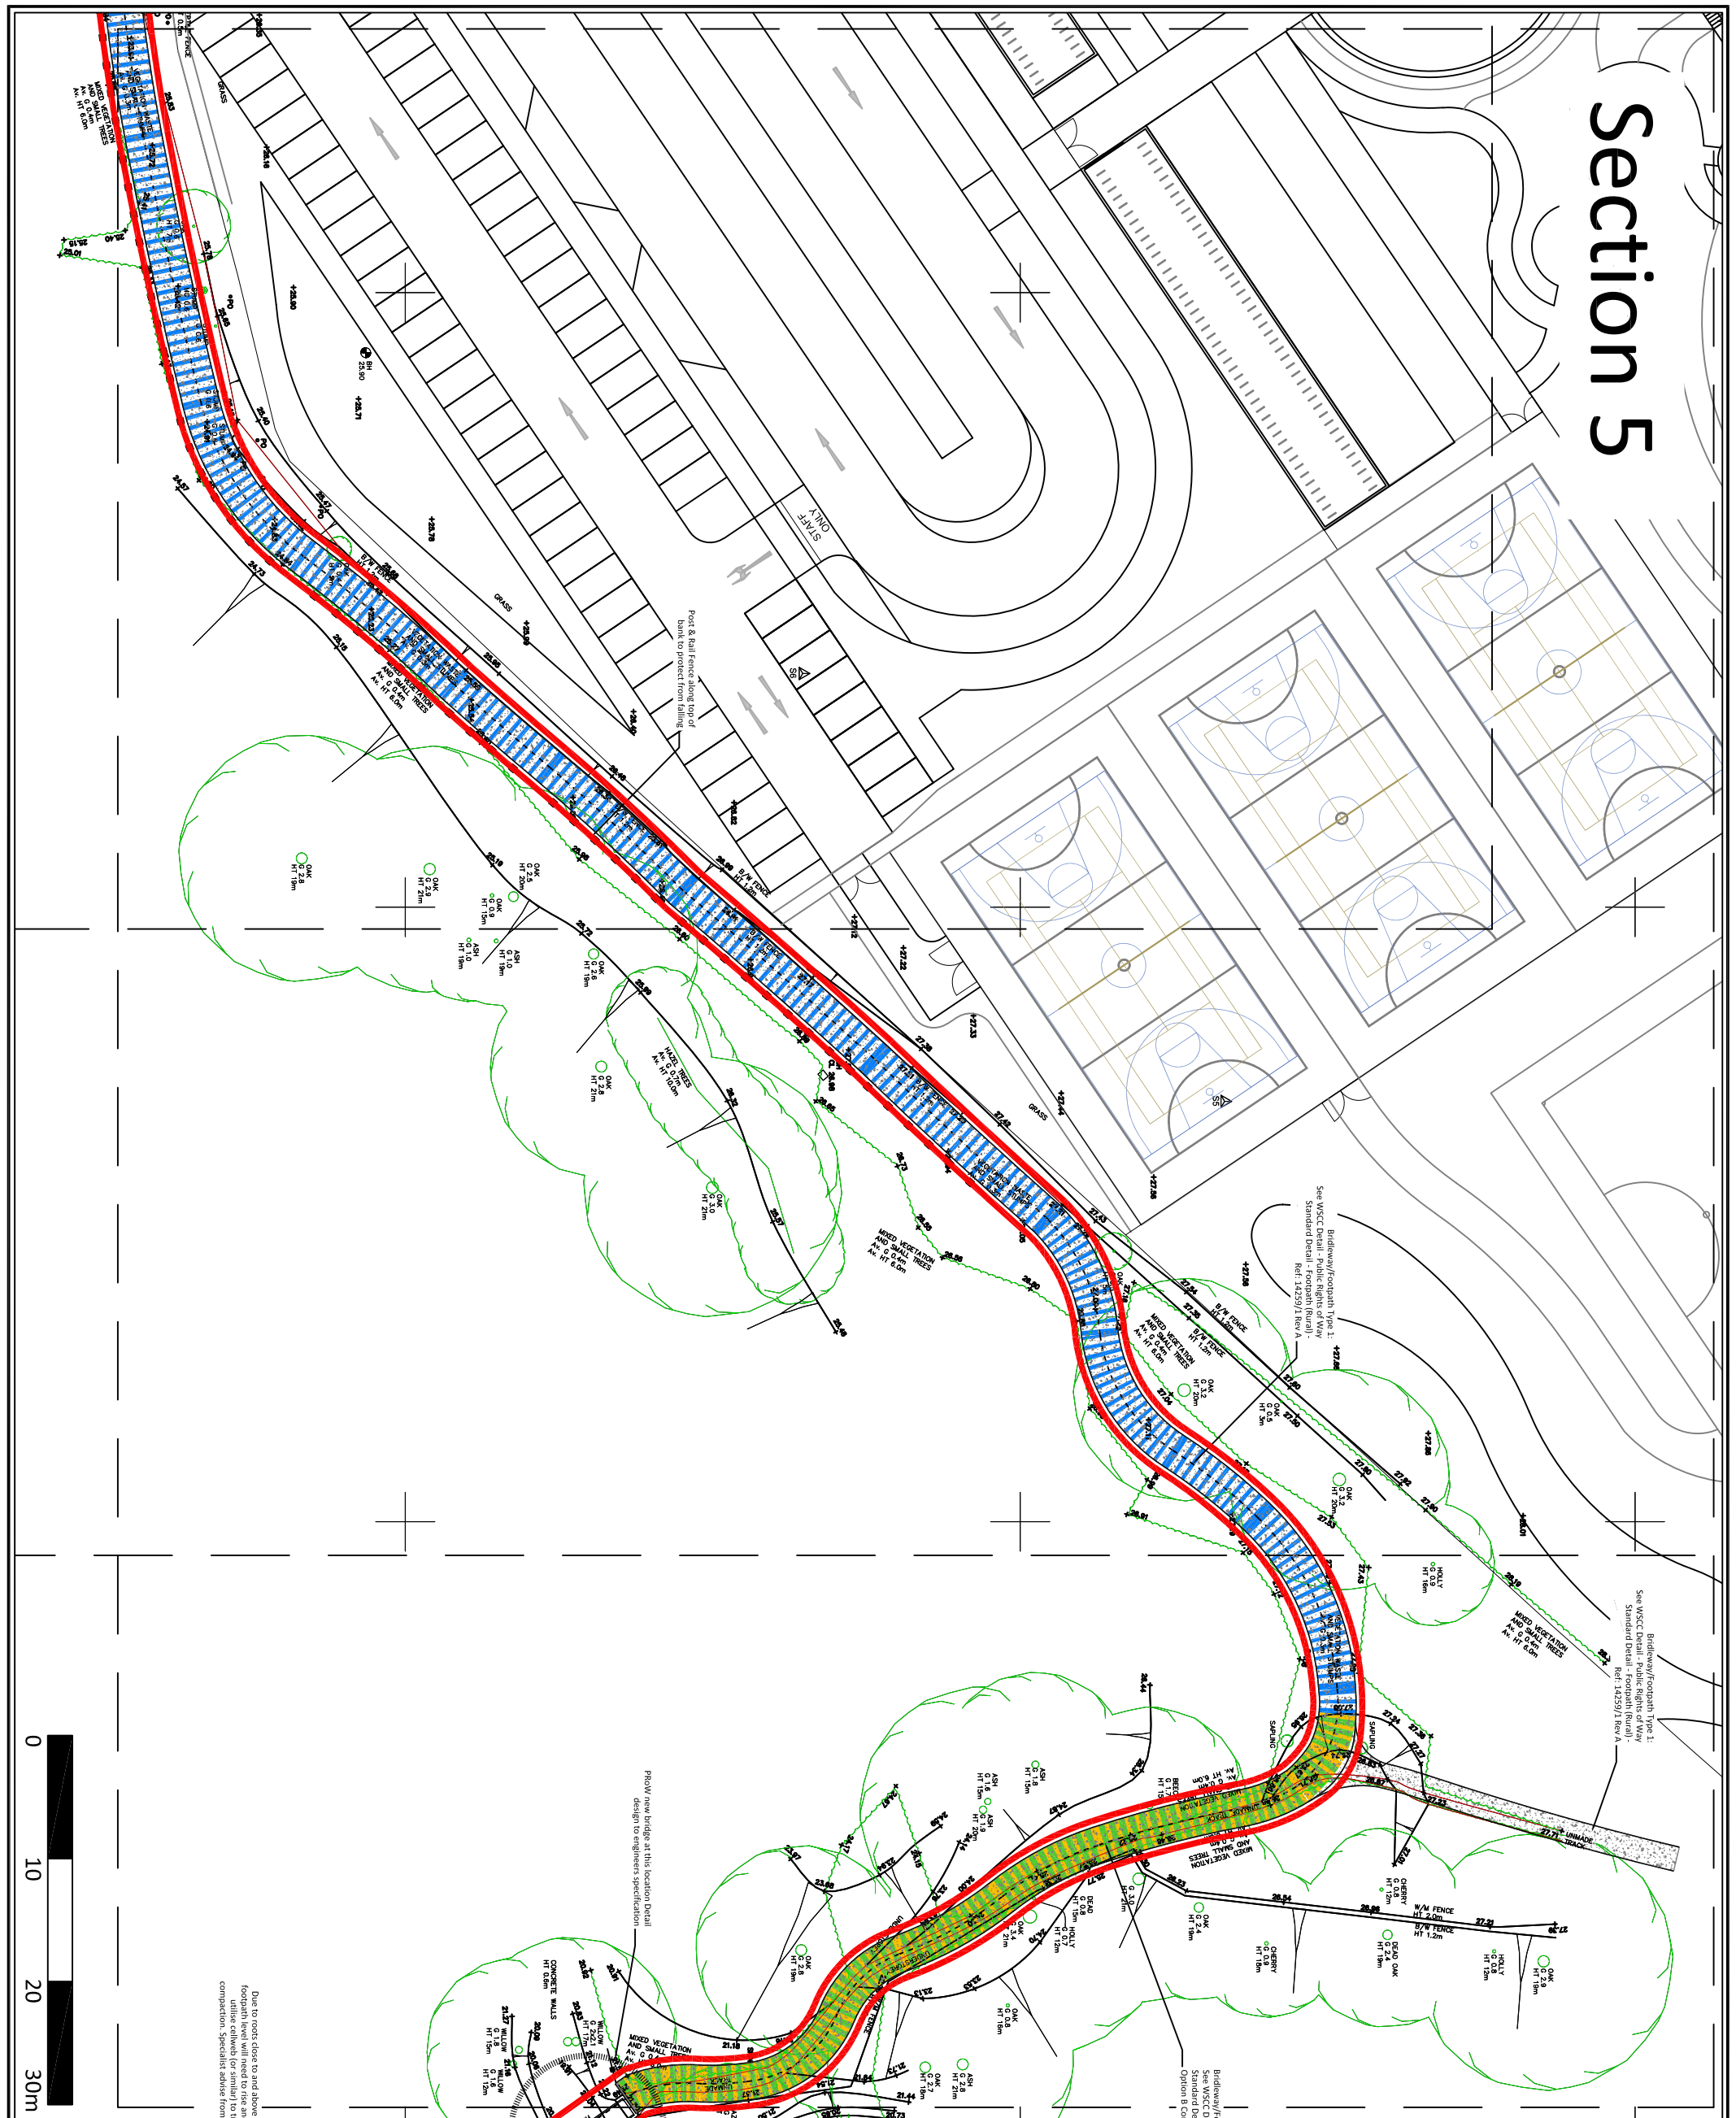
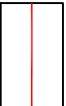
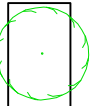


Section 5

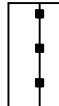

APAL FILE REFERENCE 3XXX-APA-ZZ-00-SK-L-000X.dwg				
Notes This drawing is subject to copyright. Do not scale from this drawing.				
Based on drawing by XXX Drawing number XXX				
LEGEND				
				
Red Line				
		Existing tree		
		Existing shrubs		
		Existing PROW track		
		New PROW alignment - 3m wide where possible		
		Path Construction Type 1		
		Path Construction Type 2		
		Path Construction Type 3		
		Area within 15m of ancient woodland (proposed no dig area)		
		Post & Rail Fencing		
		Significant Trees (Trees with a girth larger than 3.0m)		
P03	Topo update	15/01/25	JH	JH
P02	Red Line Update	06/12/24	JH	JH
P01	Planning Issue	28/06/24	JH	JH
P00.02	Footpath width change and passing points added	21/05/24	JH	JH
Rev	Description	Date	Drawn	Checked

Drawing Status	
PLANNING ISSUE	
Allen Pyke www.allenpyke.co.uk A registered practice of the Landscape Institute	
Client	Scale
Bellway South london	1:500@A3
Project	Project No
Northern Arc Burgess Hill	3034
Drawing Title	Date
Green Link Path	14/03/24
Drawing Number	By/CHK CS/JH
3034-APA-ZZ-XX-SK-L-0019	Revision P02