


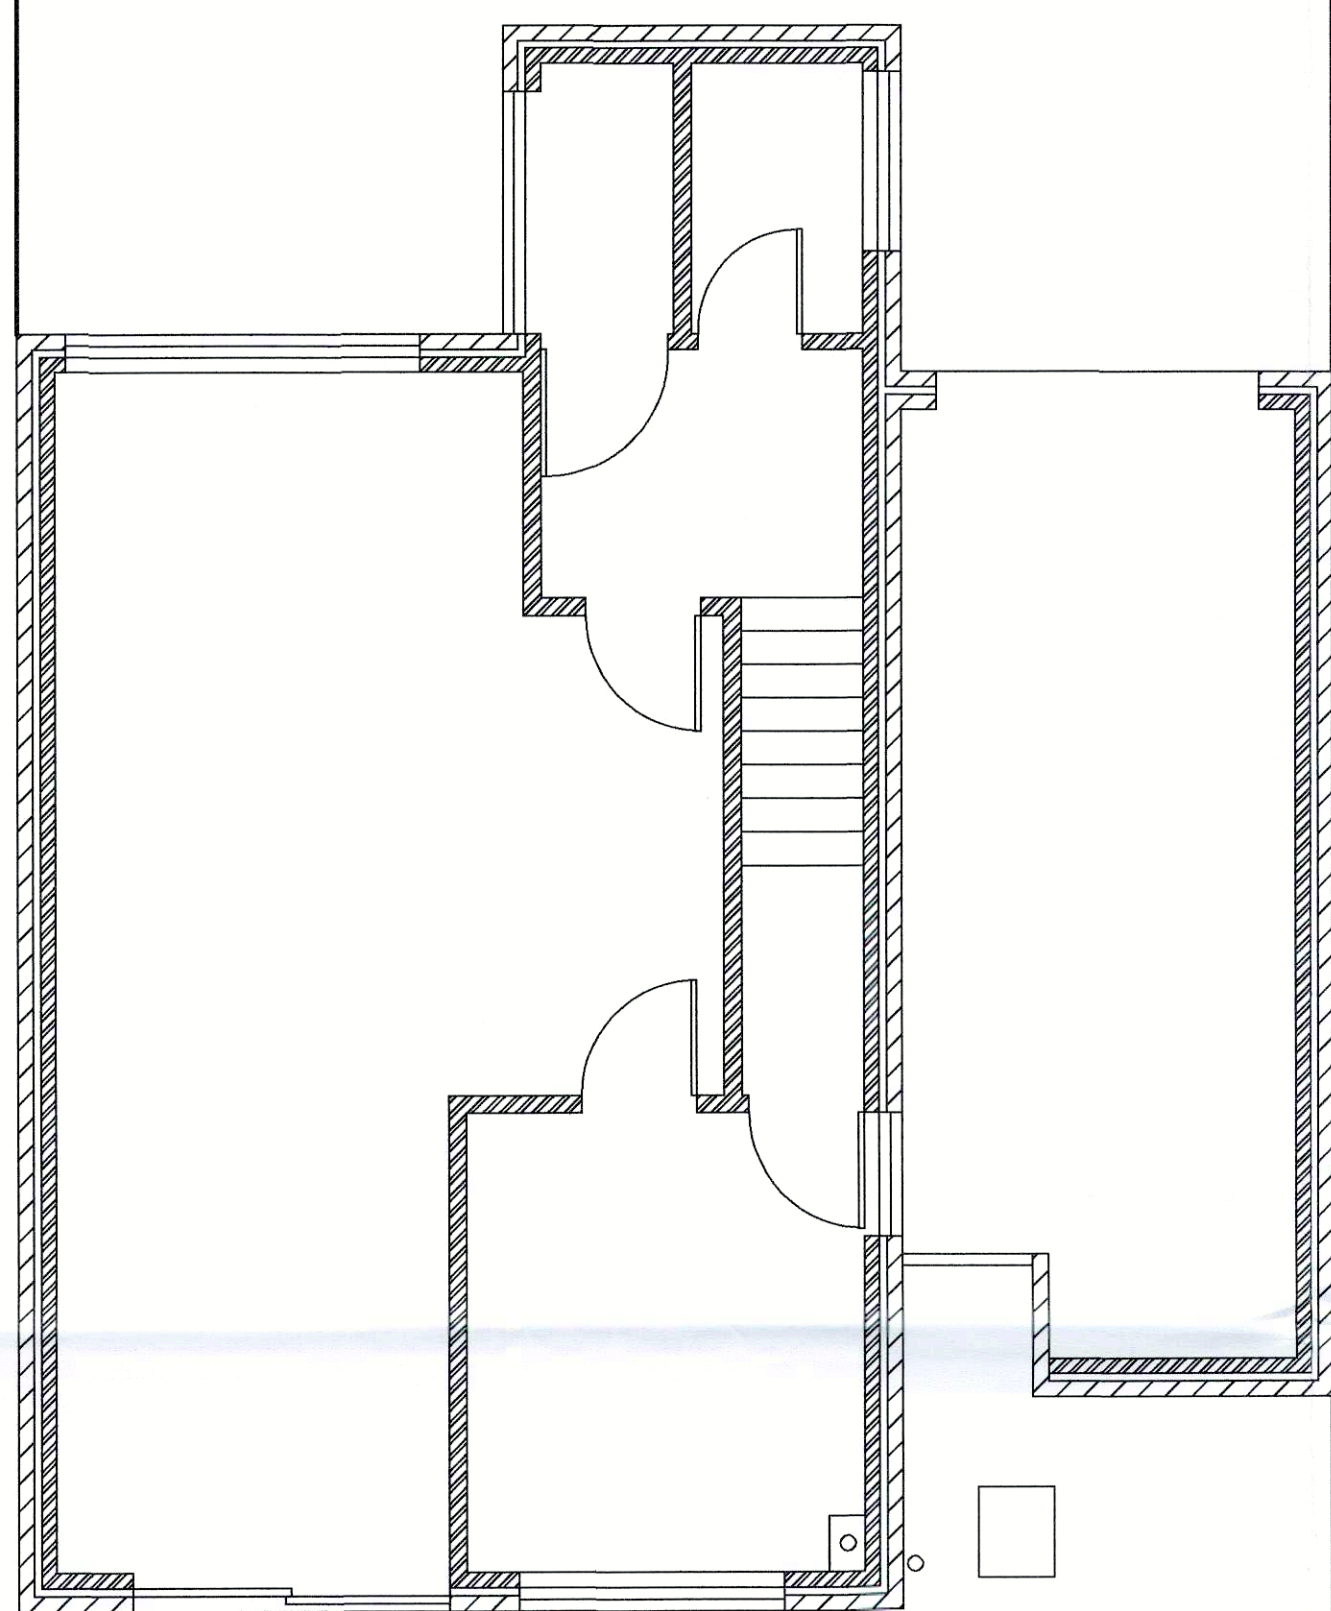


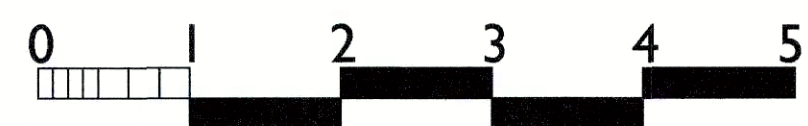


Existing Ground Floor 1:50

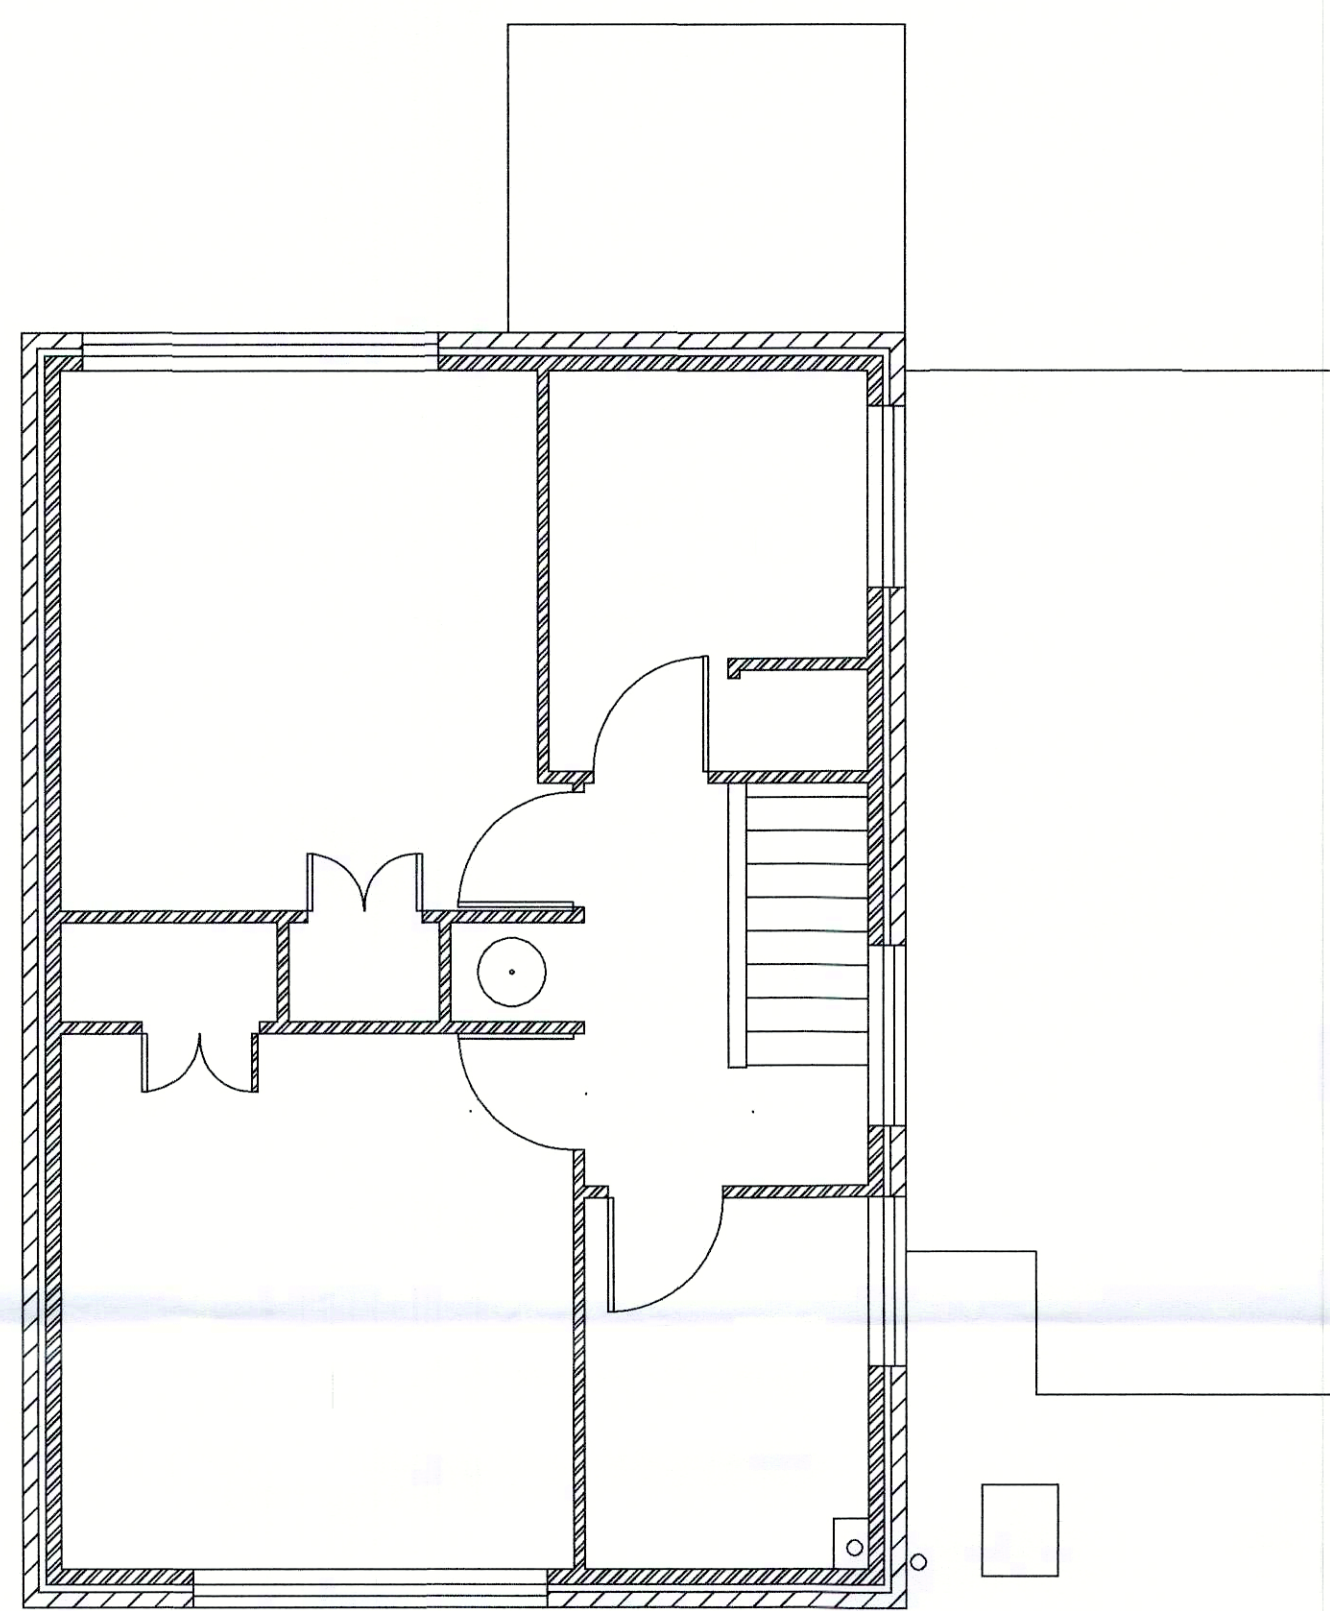


Existing First Floor 1:50

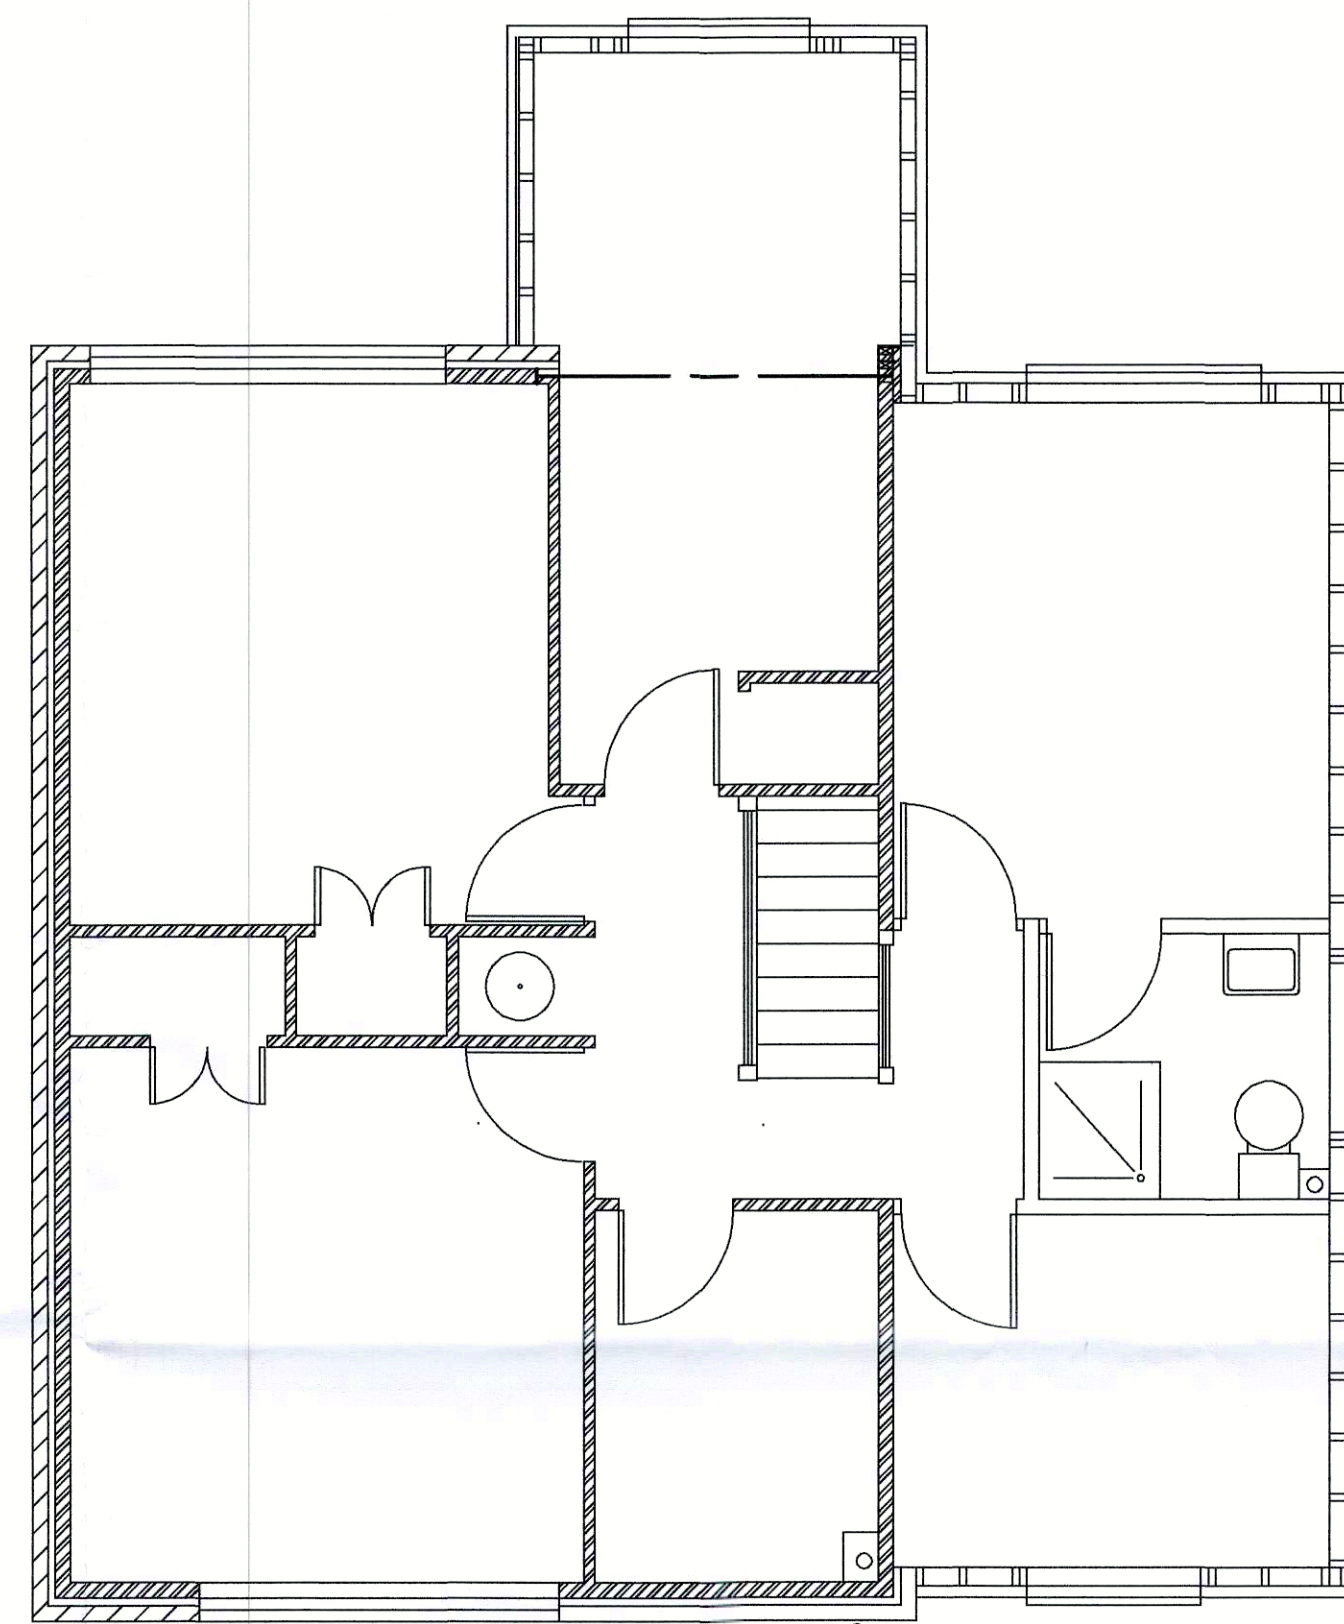

Proposed First Floor 1:50

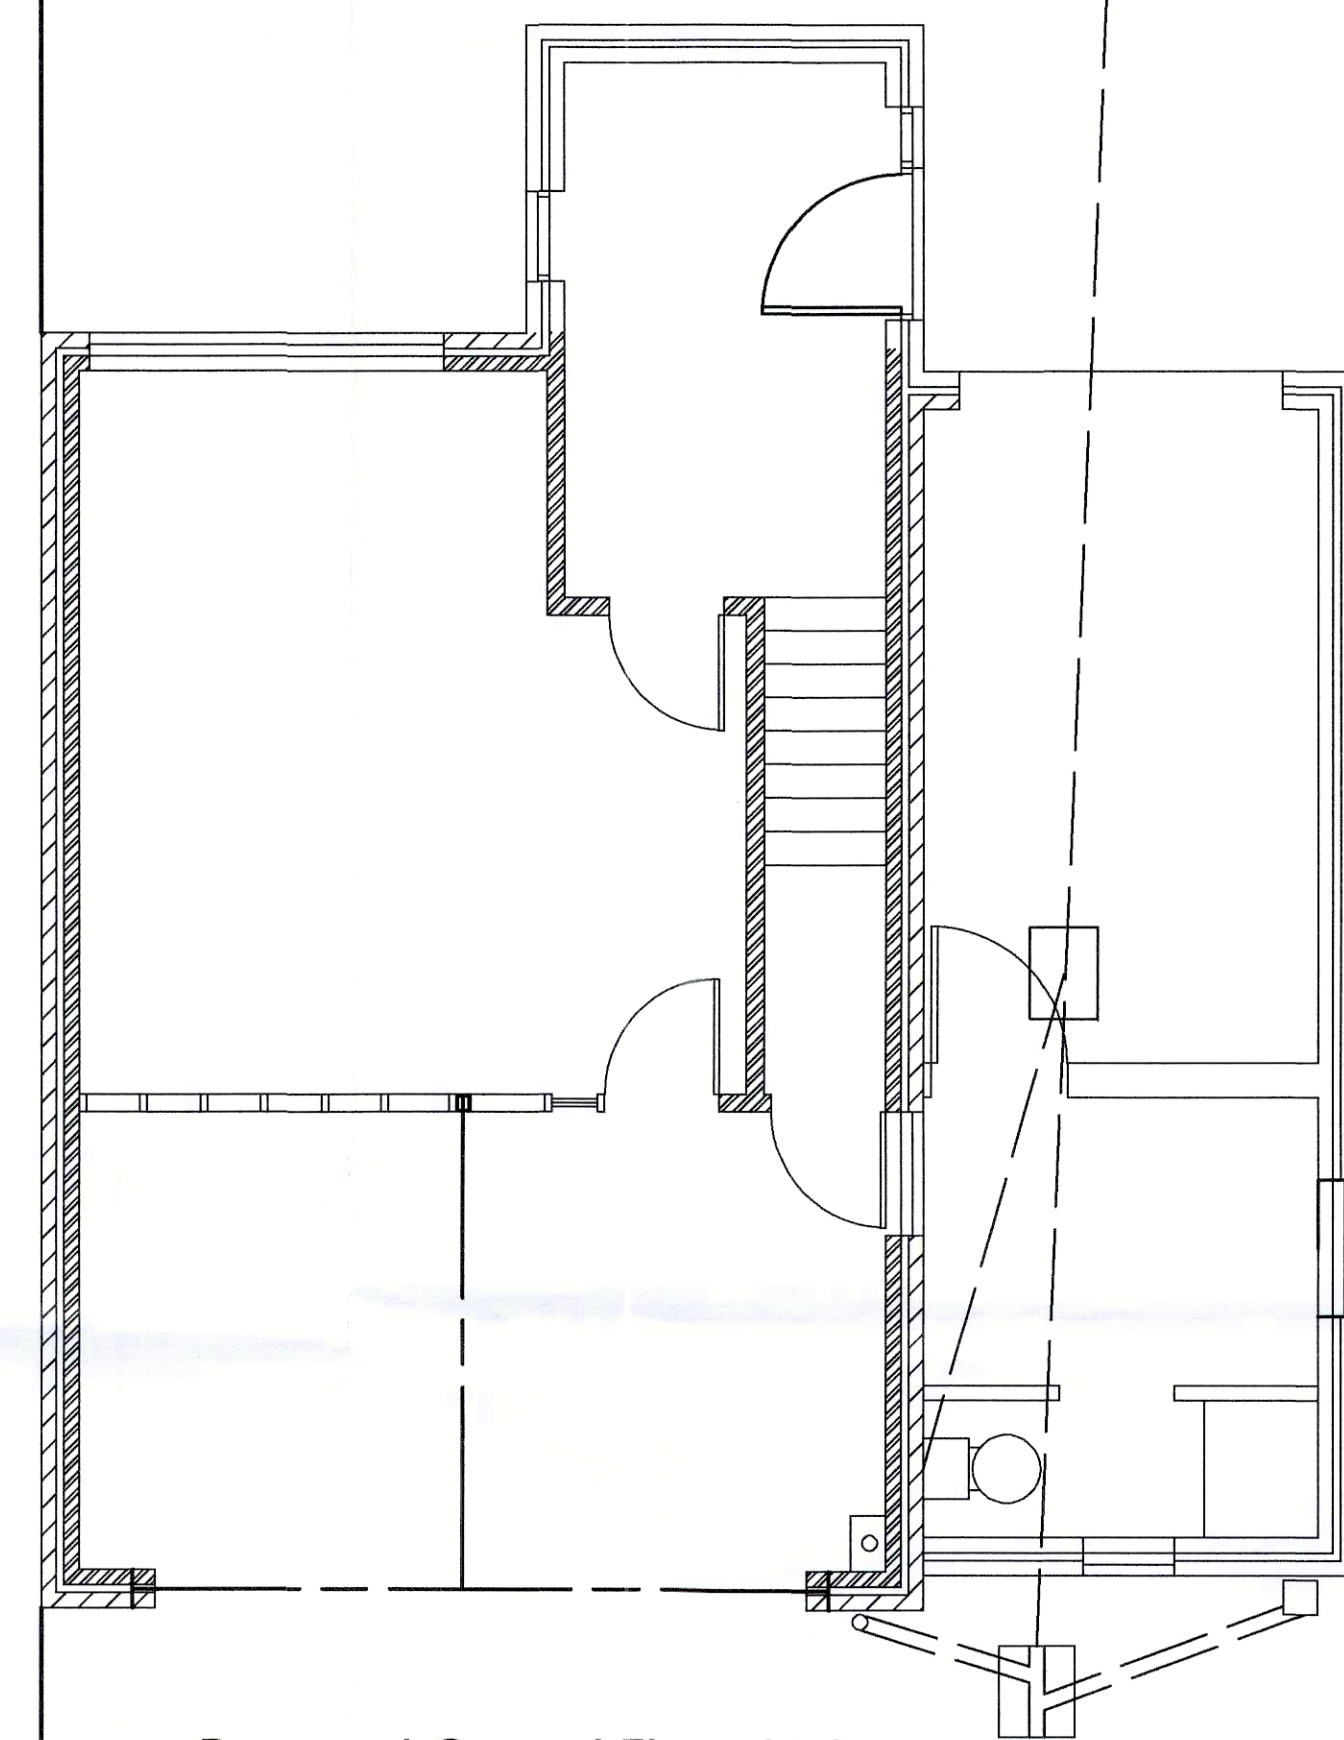

Proposed Ground Floor 1:50

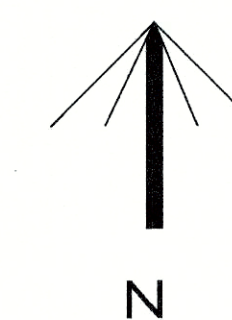

ARROW SURVEY CONSUTANTS LTD	
07780 130524	Drawn PGB
Date 4.12.2024	Scale 1:50
Rev 1Jan 2025	

1 Colwel Close
Haywards Heath
West Sussex
RH 16 4HF