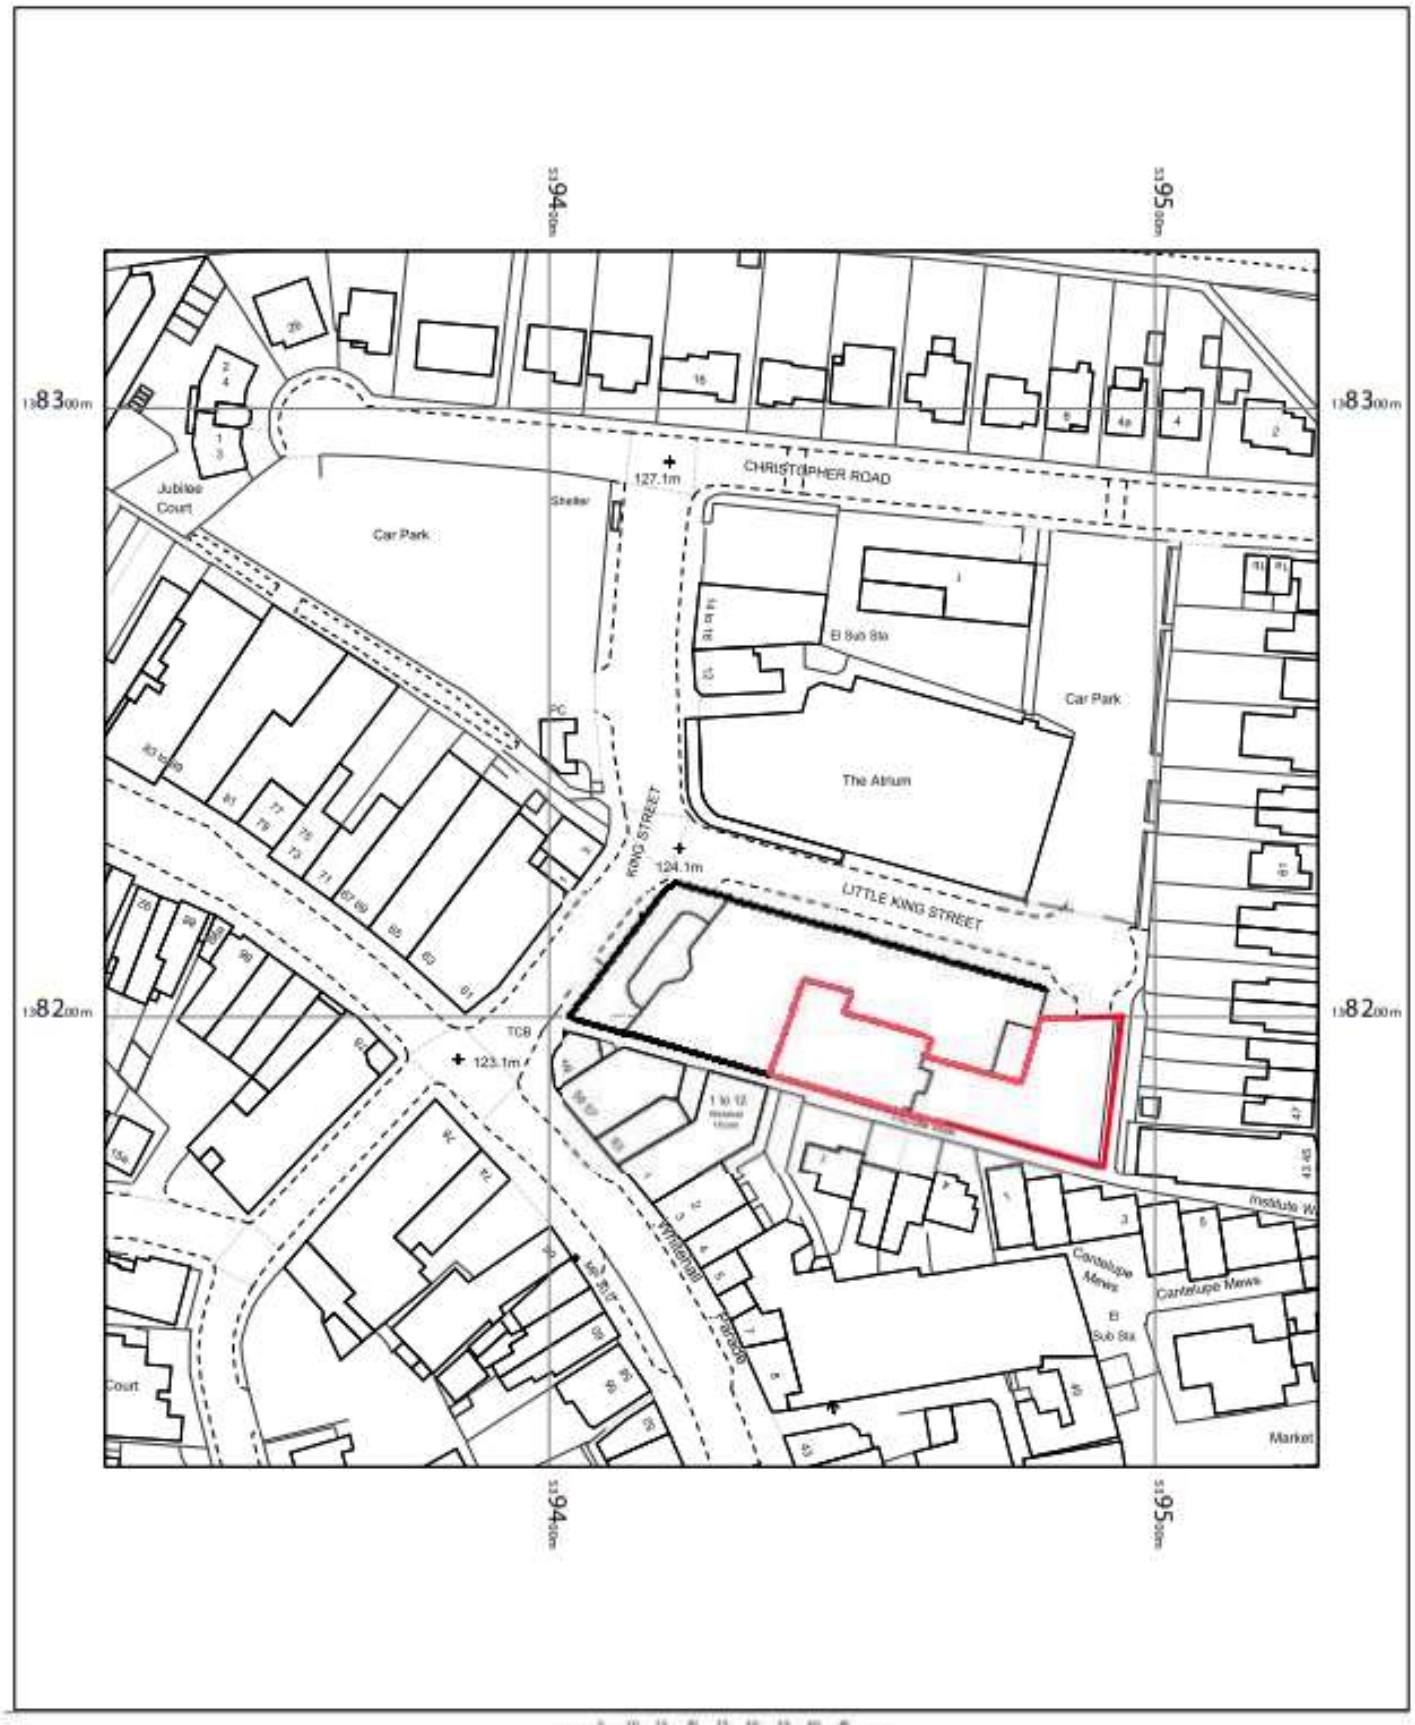

0 50m

1:1250 scale print at A4

N

Location plan

Lockd Self Storage
Little King Street
East Grinstead