




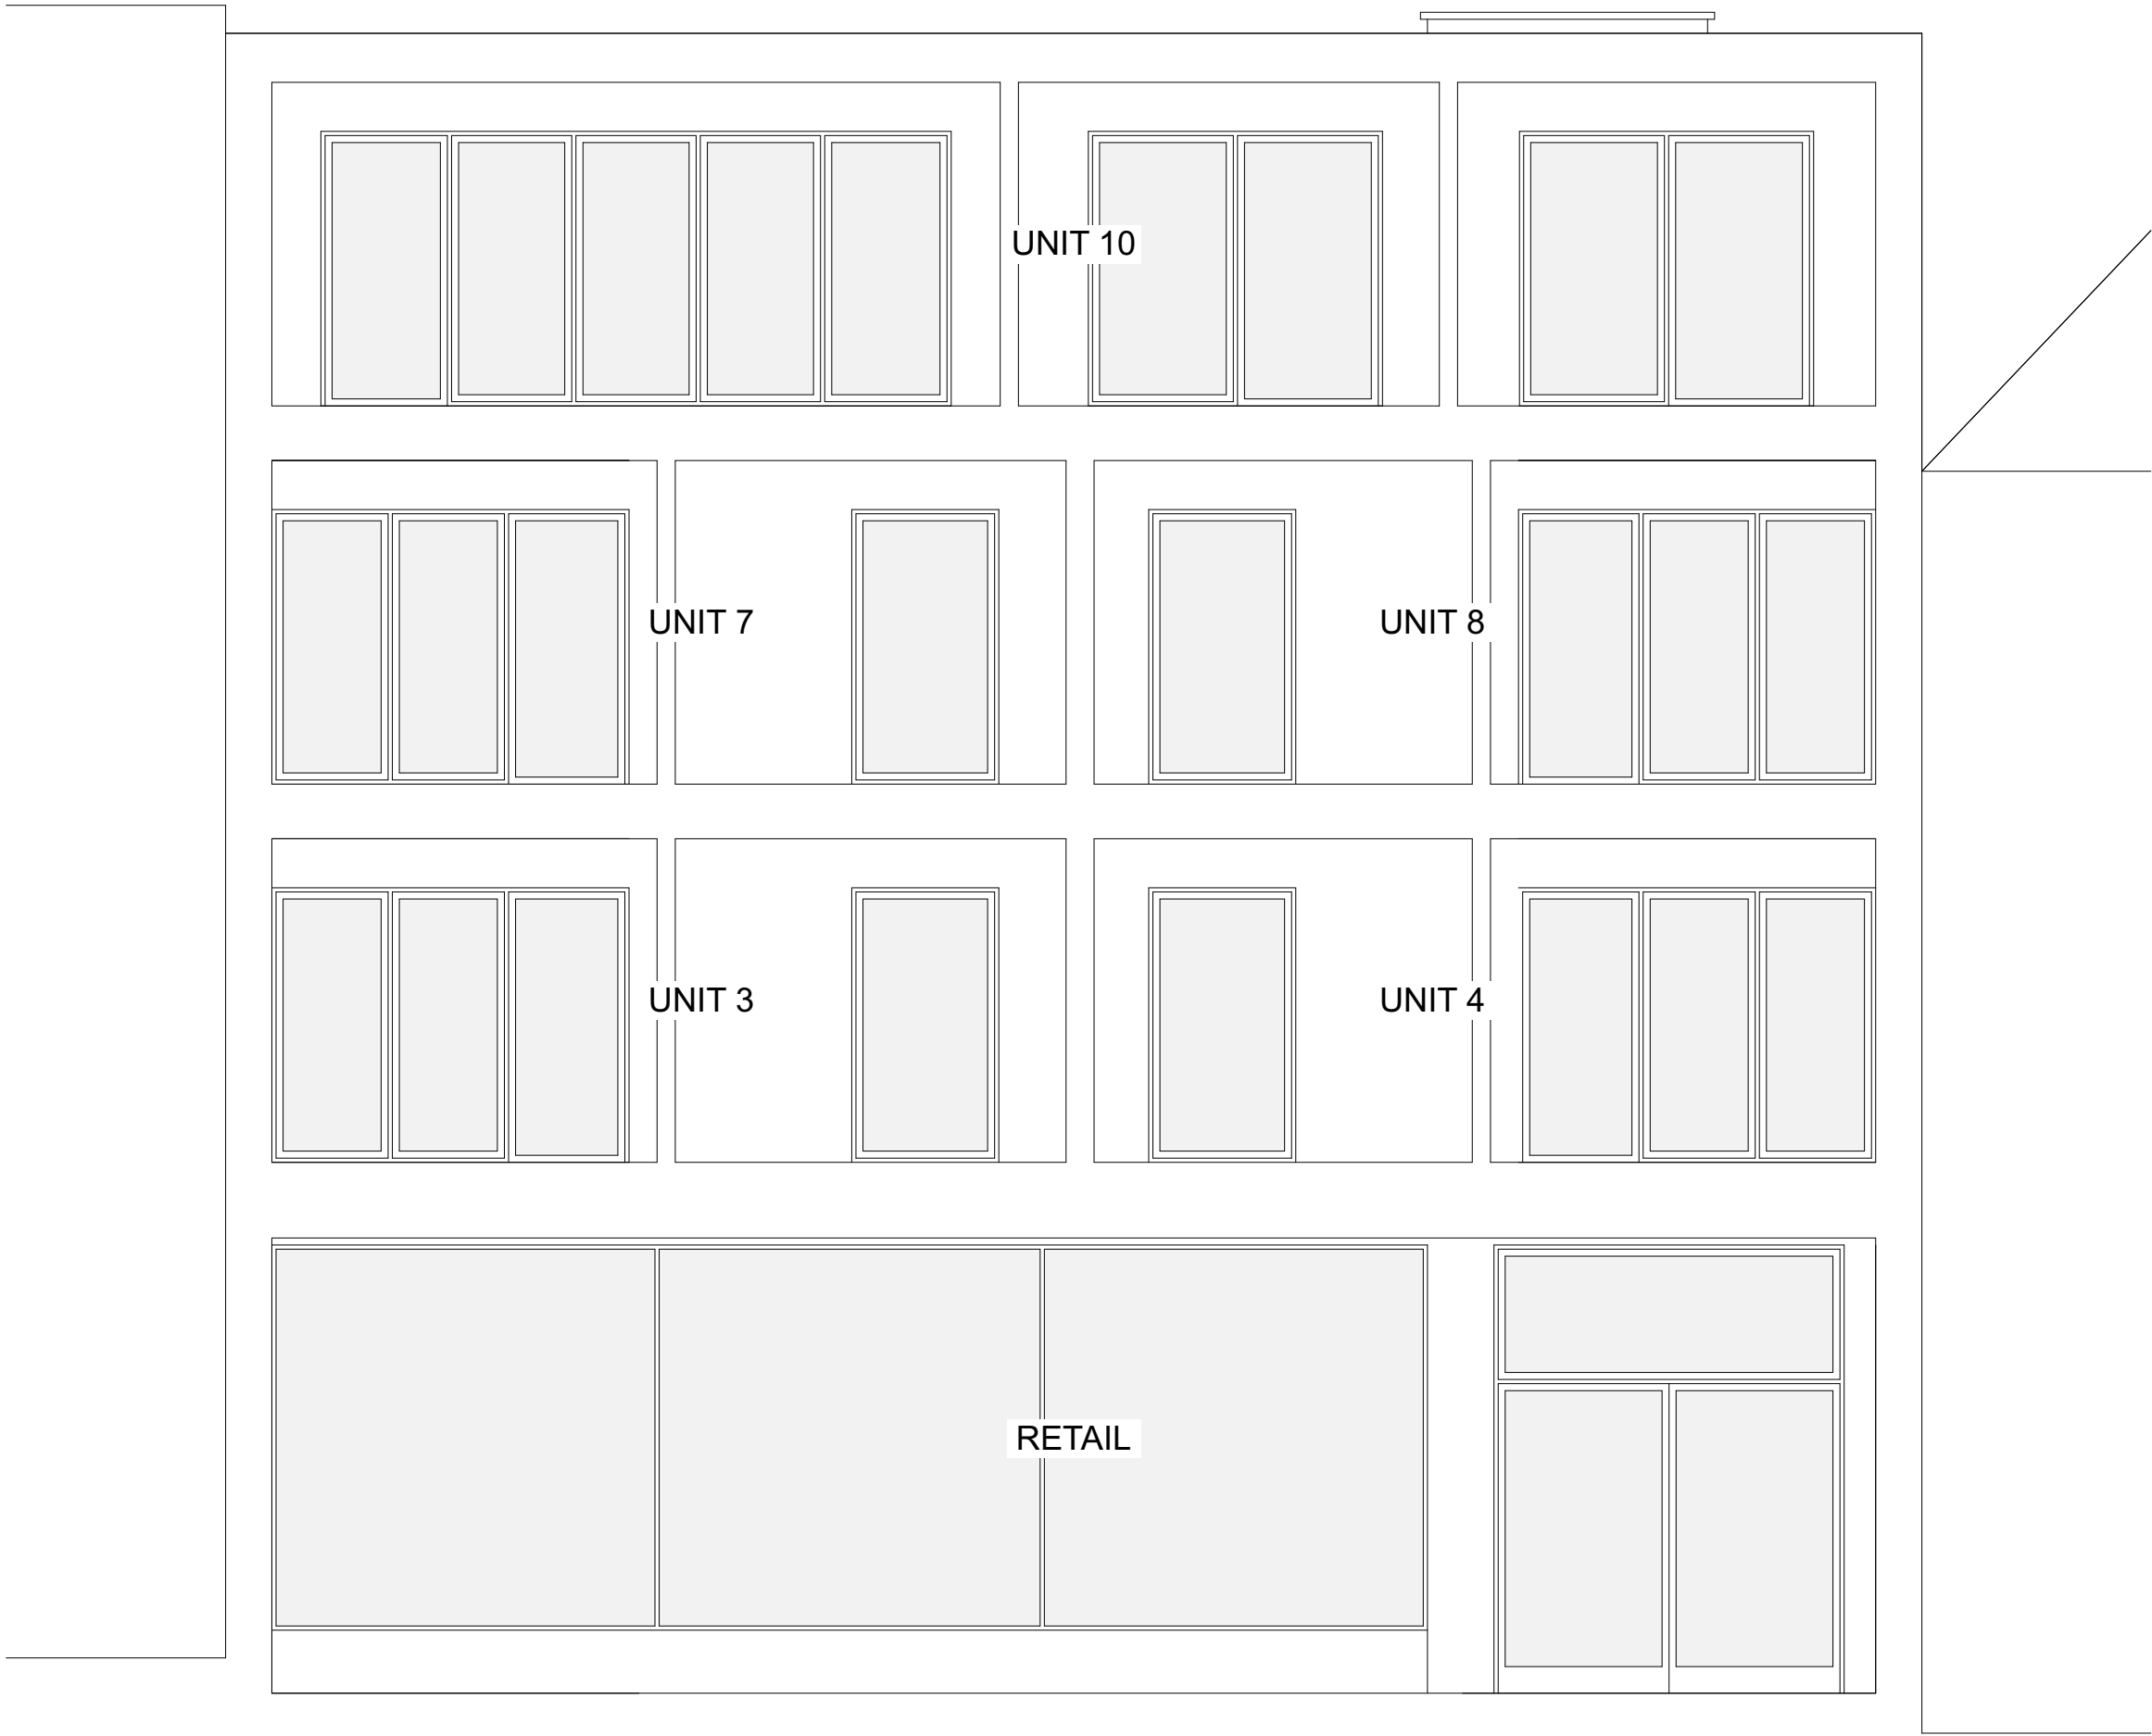

Proposed Section CC 1:50

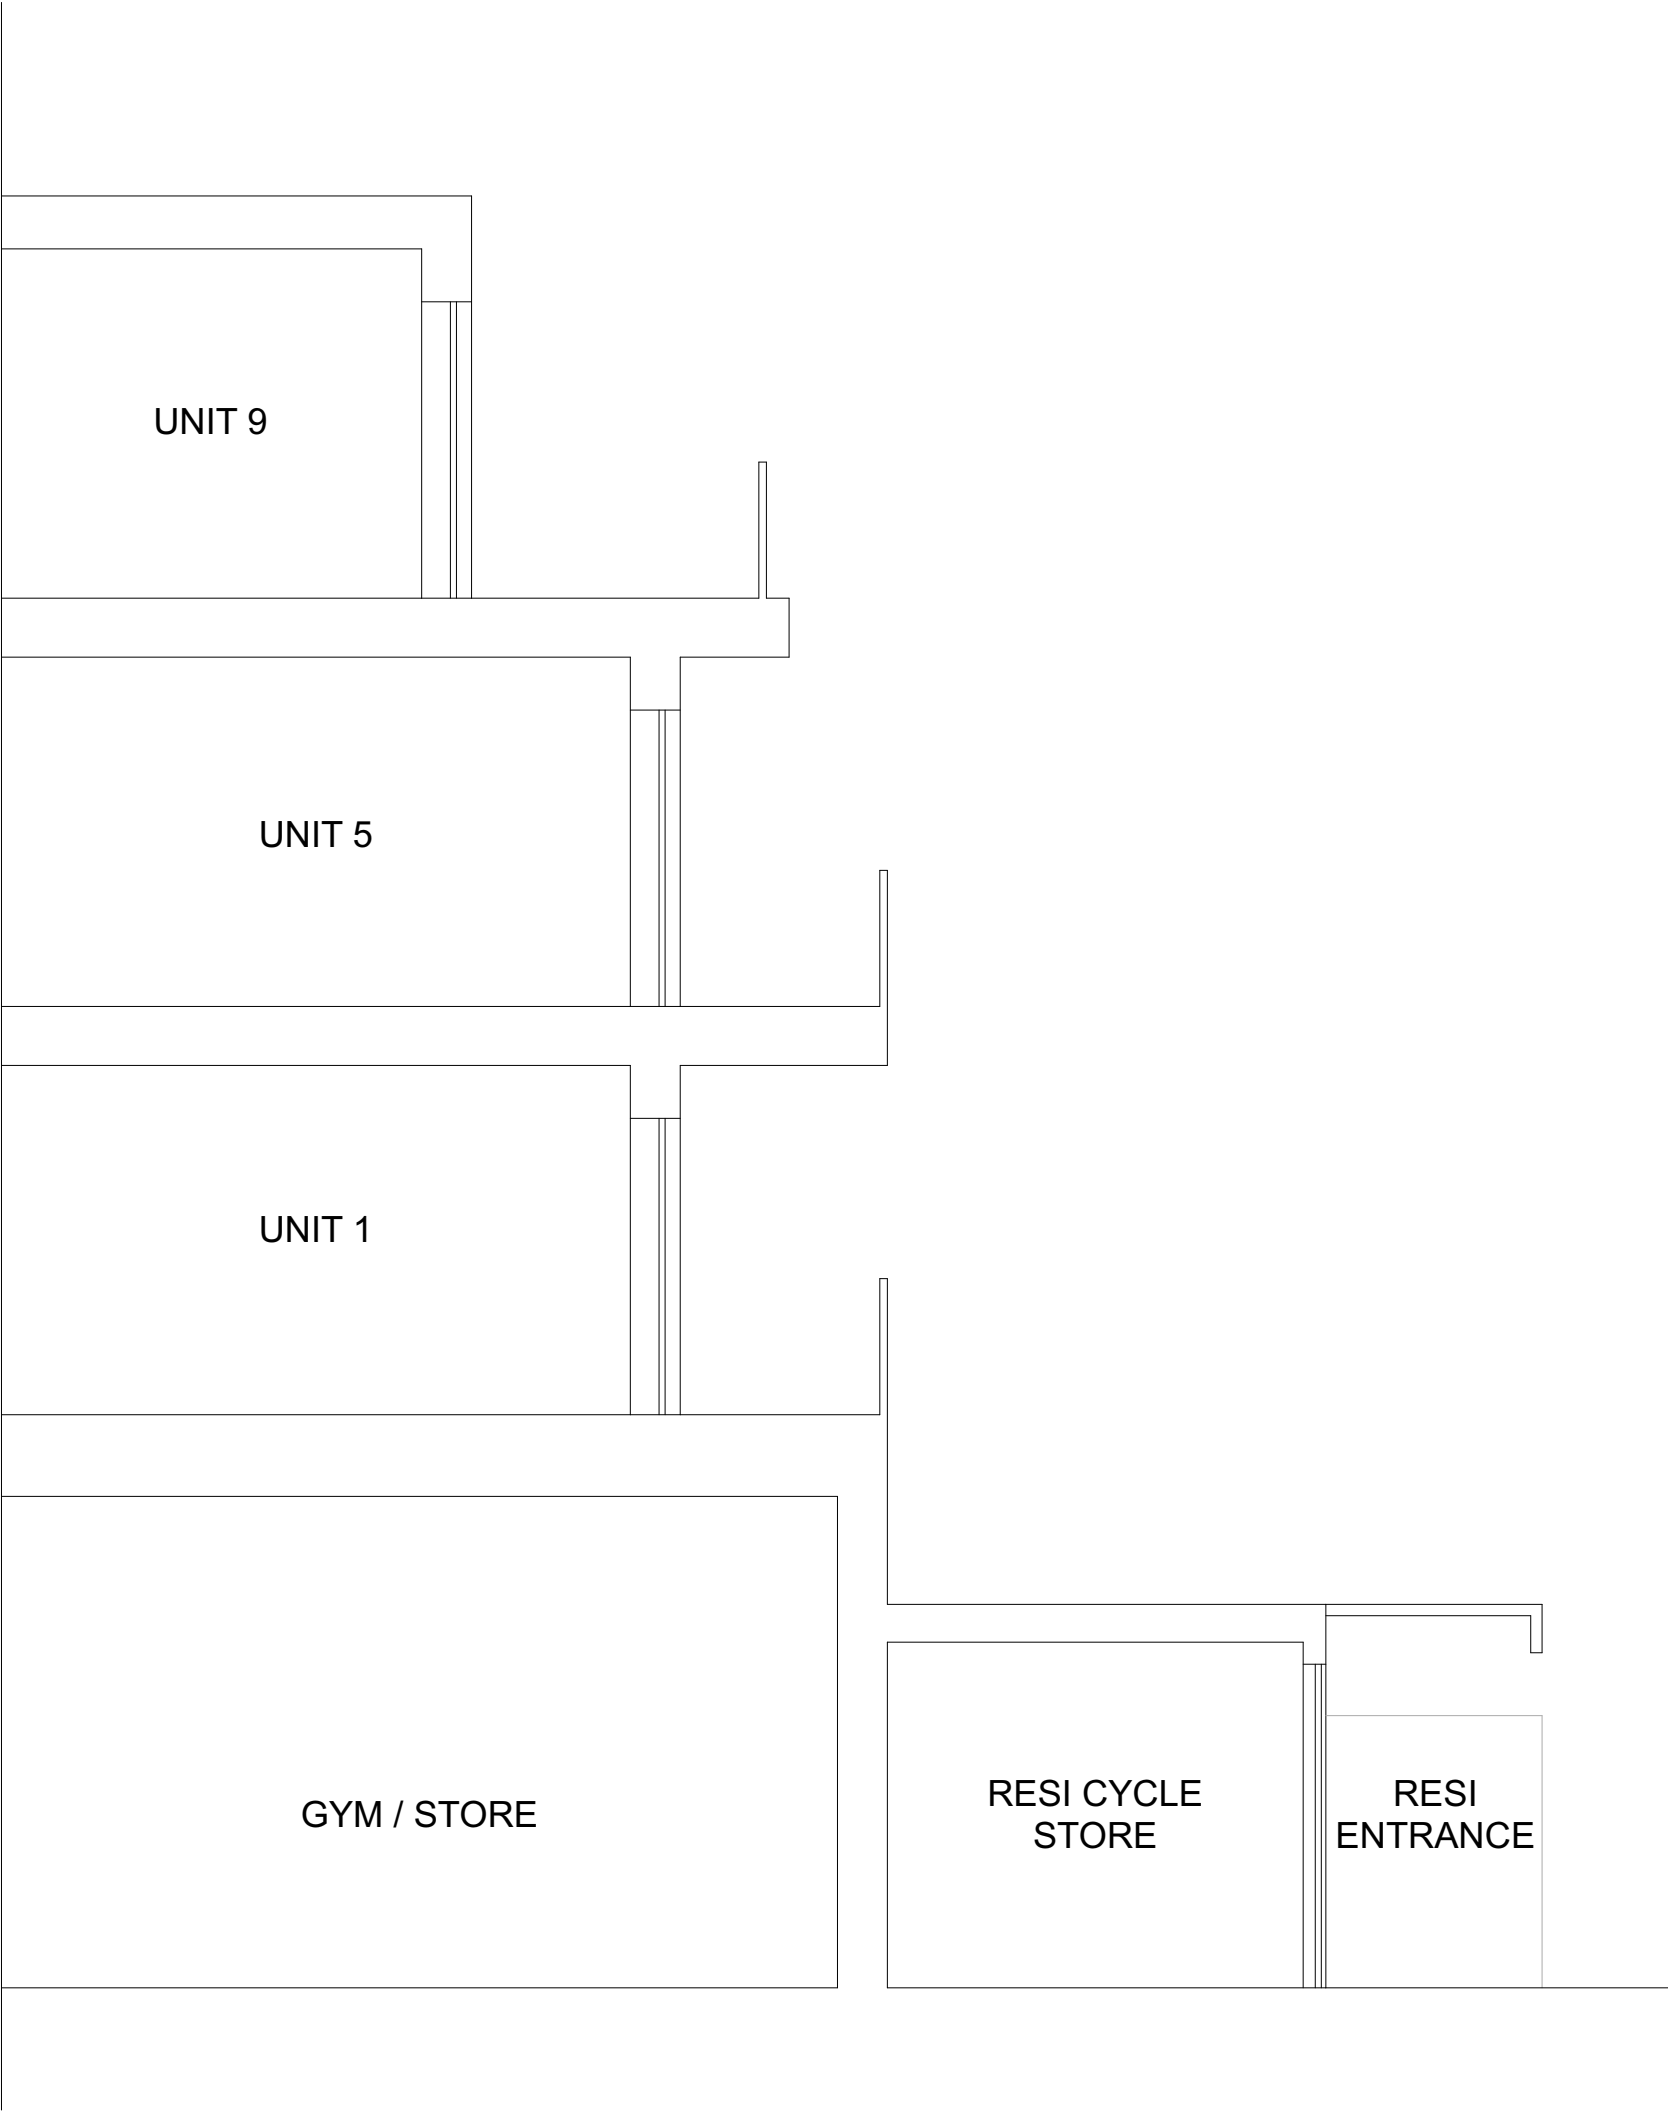

Proposed Section DD 1:50

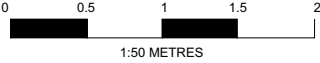

SURVEY DRAWING		
NOTES: - © Copyright of this drawing remains the property of Buchanan Rum Architects Ltd and should not be reproduced in full or parts or re-issued without written permission from Buchanan Rum Architects Ltd - These drawings must be read in conjunction with the structural engineers drawings & details, and with all other consultants, sub-contractor and specialist's drawings & details. - All dimensions are in millimetres, unless stated otherwise. - All goods materials/workmanship to conform with current building regulations BSS and CDP's. - All dimensions must be checked on site, and any discrepancies verified with the architect. - Do not scale from the drawing. - Any discrepancies between the drawings, details and specification must be reported to the architect immediately before work is put in hand. - All works to be carried out in full accordance with current Building Regulations, British Standards and all Health & Safety Regulations. - If in doubt please ask.		
rev	date	comment
amendments		
Client		
Site address		
68-70 Church Walk Burgess Hill		
Job Title		
M&Co		
Drawing Title		
PROPOSED SECTIONS CC & DD		
buchan rum 9 SAVILL ROAD LINDFIELD WEST SUSSEX RH162NY E : info@buchanrumarchitects.co.uk		
Scale	Size	
1:50	A1	
Date	Dn By	
06/2023	BRA	
Drawing number	Rev.	
PL_106_00	01	