


19 Fairfield Road

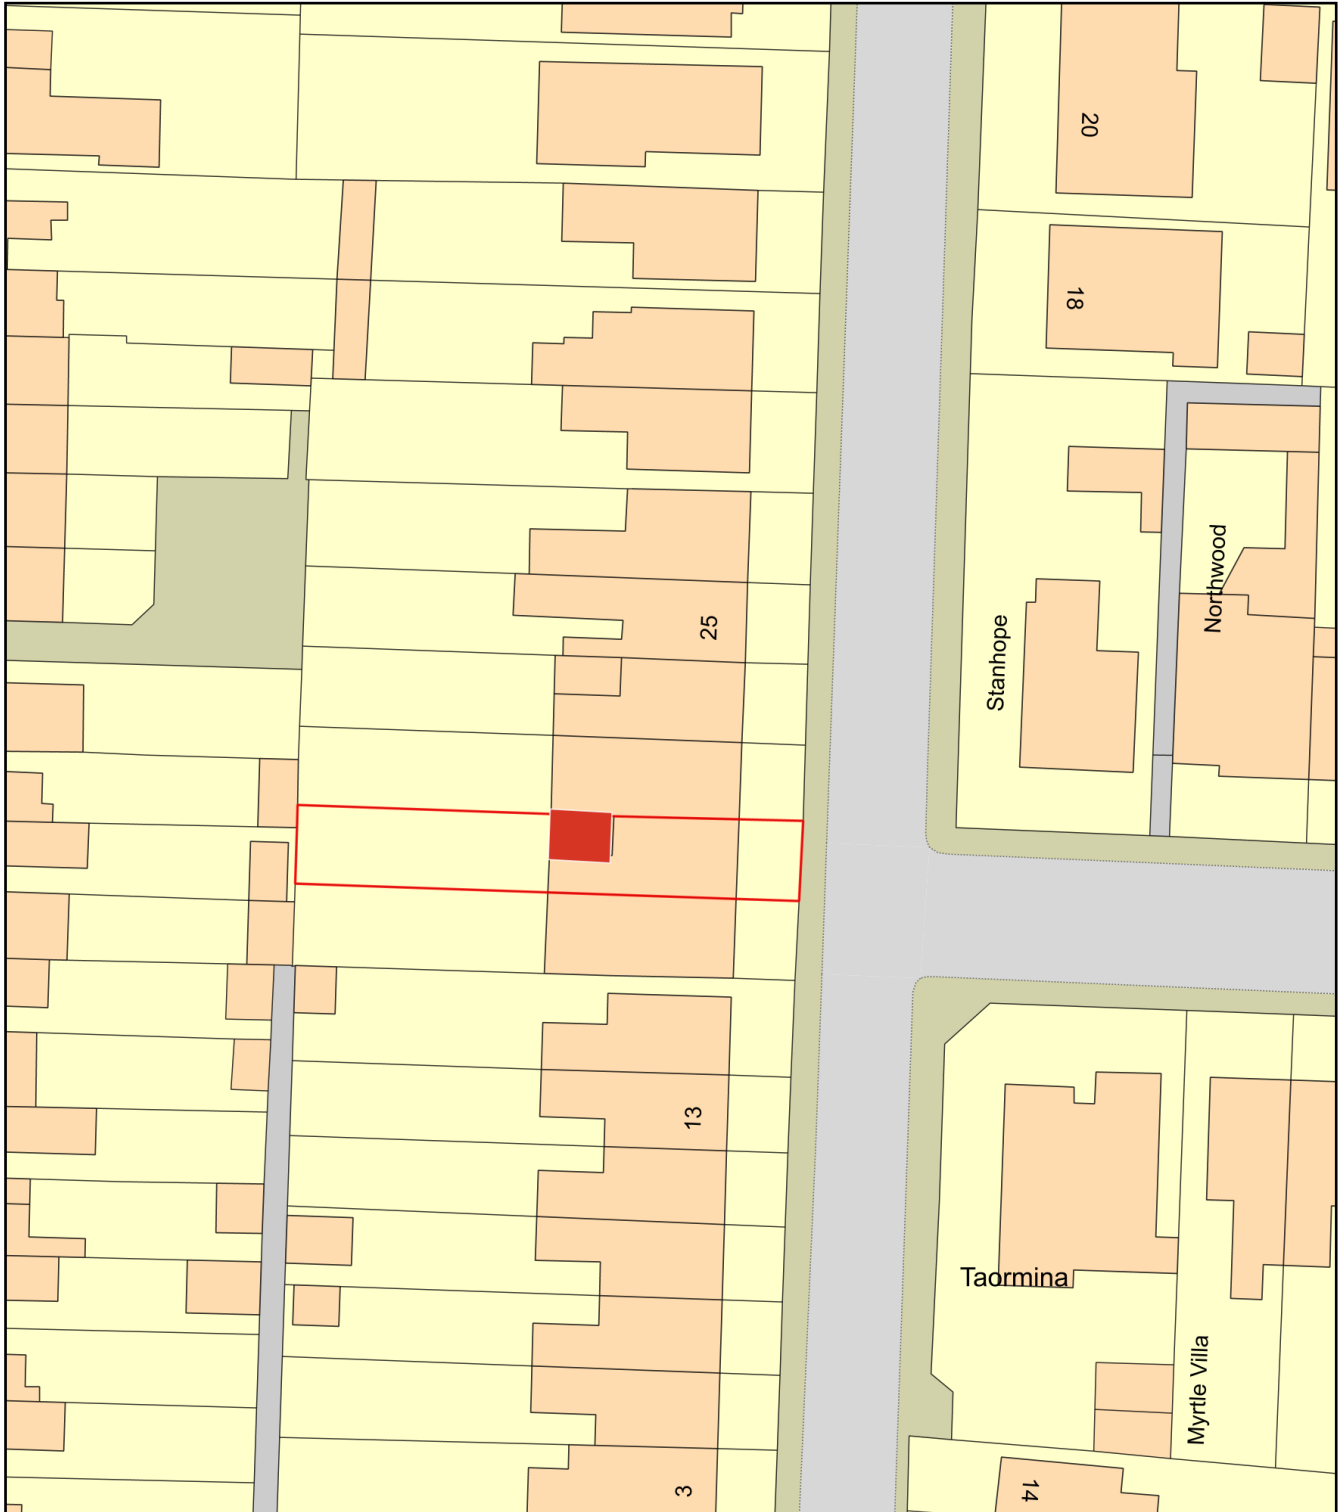

0 20
Metres



Plan Produced for: Sarah Breeze

Date Produced: 20 Apr 2026

Plan Reference Number: TQRQM26110150831276

Scale: 1:500 @ A4