

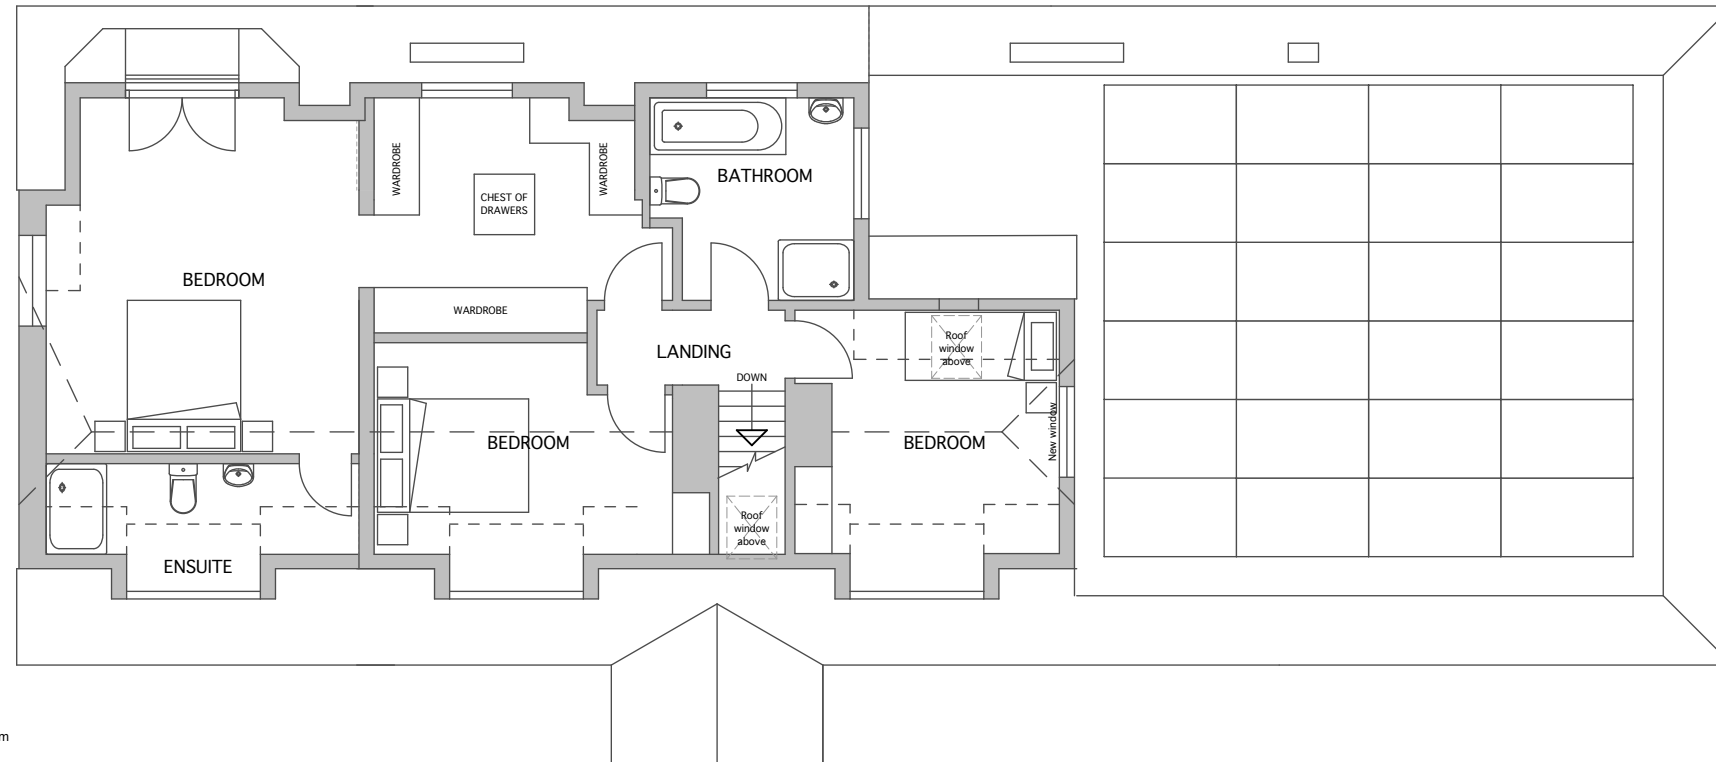


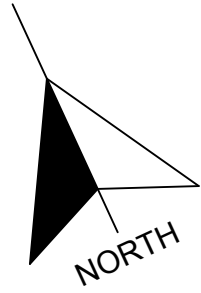

EXISTING FIRST FLOOR PLAN 1:100

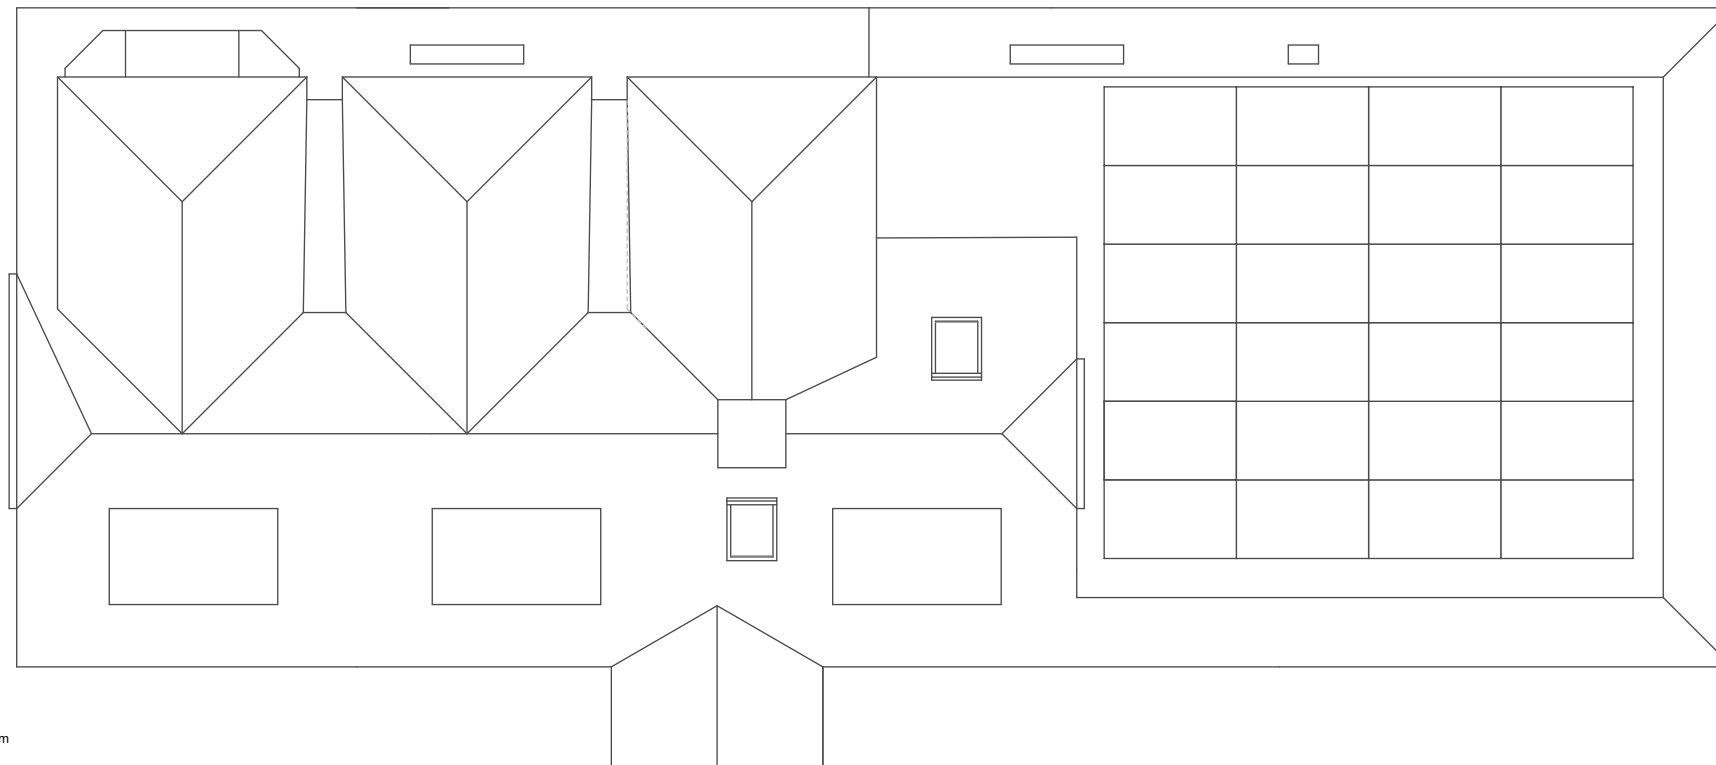

EXISTING ROOF PLAN 1:100