
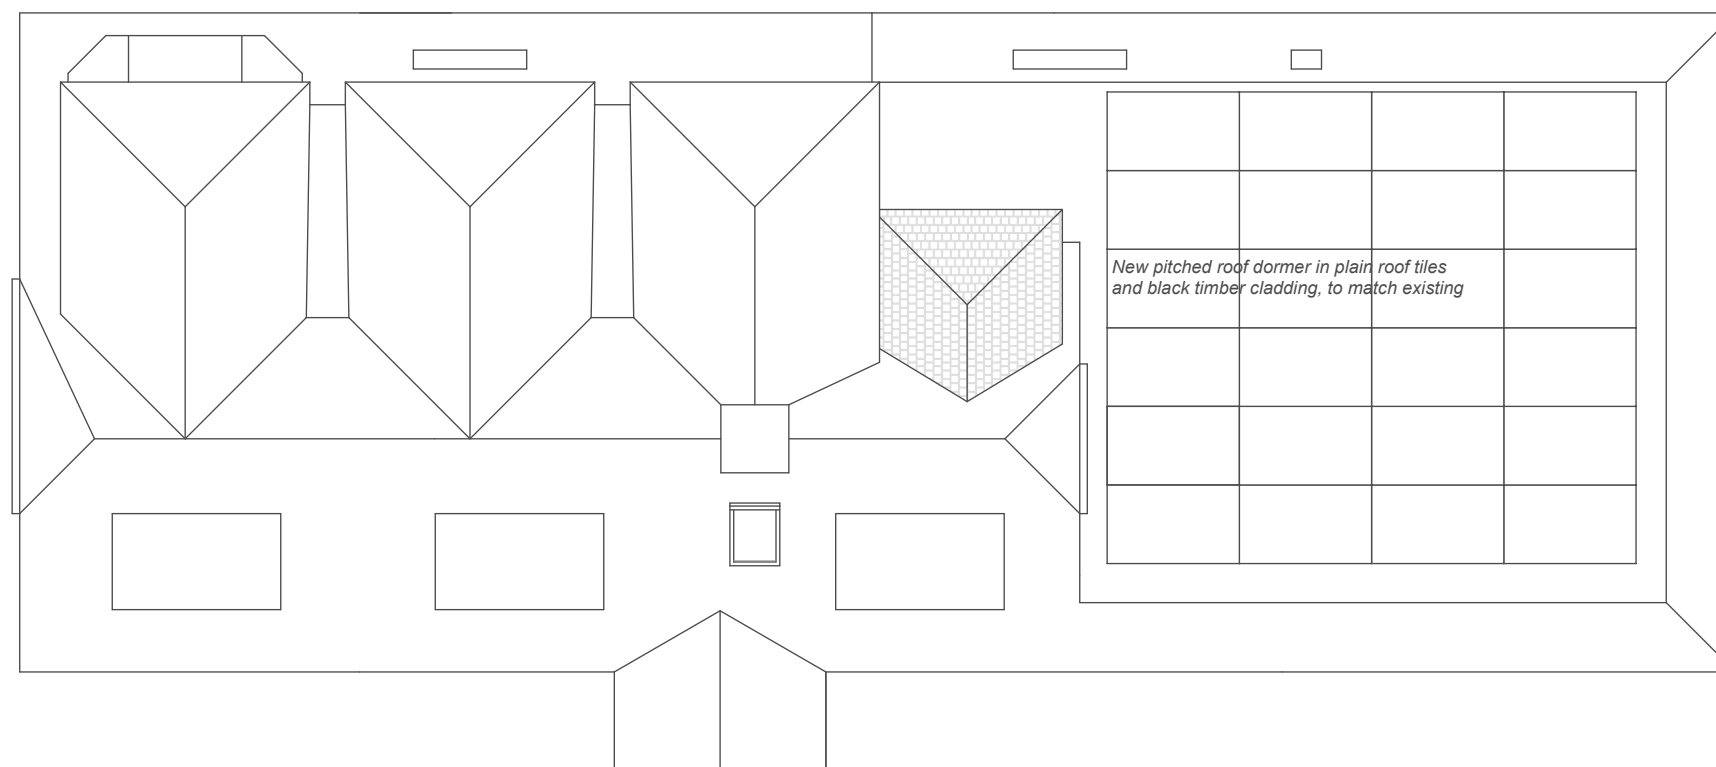


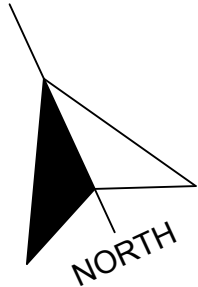

PROPOSED ROOF PLAN 1:100

0m 1m 2m 3m 4m 5m 6m 7m 8m 9m 10m