


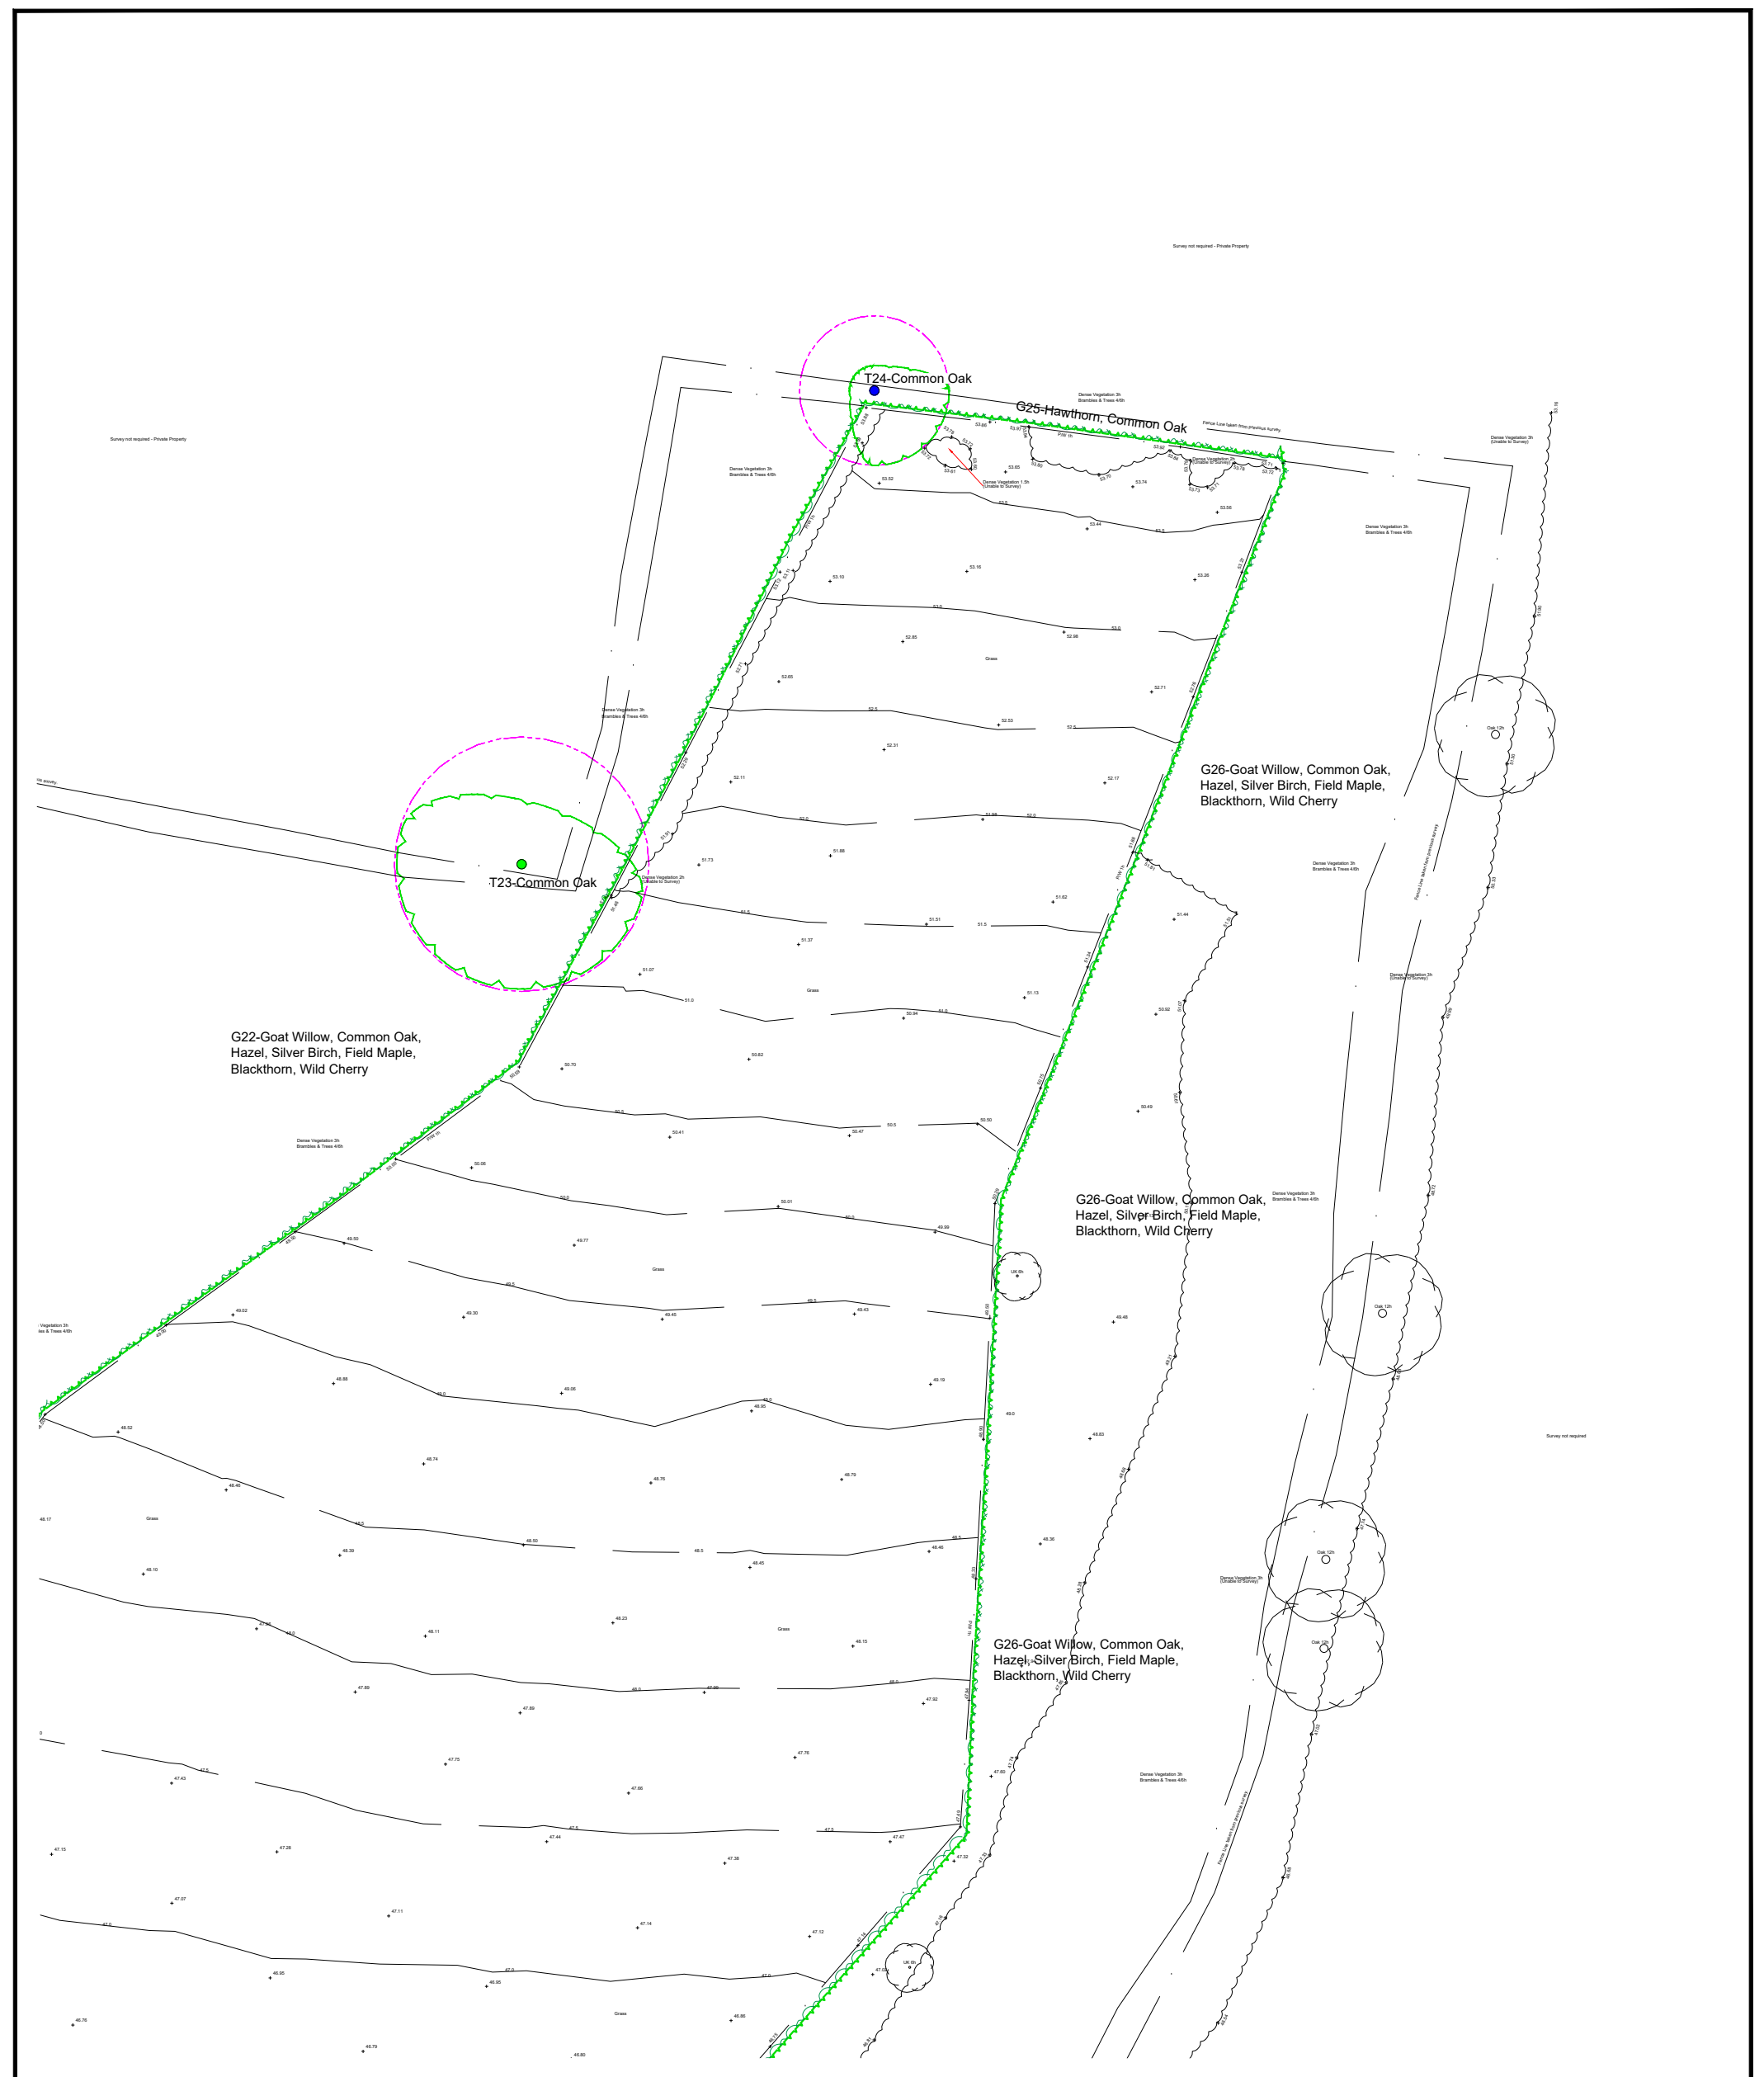

TREE CANOPY

A CATEGORY TREE
B CATEGORY TREE
C CATEGORY TREE
U CATEGORY TREE

ROOT PROTECTION AREA (RPA)
A & B CATEGORY TREE

ROOT PROTECTION AREA (RPA)
C CATEGORY TREE

DRAWING TITLE
Tree Survey Plan

CLIENT
Thakeham Homes

SITE
**Land east of College Lane
Hurstpierpoint**


SCALE
1:500 @ A1

DATE
15/07/2026

JOB NUMBER
2786

DRAWING NUMBER
001A

DRAWING REFERENCE
TGA.2786.TSP.001A

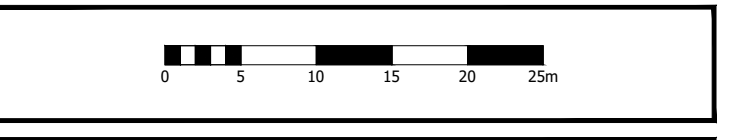

REVISION NOTES		
REV	COMMENTS	DATE
001	Original issue	10/02/2020
001A	Revised topographical survey	15/07/2020

tga arboricultural consultant

www.tgatrees.co.uk
18 Boulevard Lane, Goswami, Surrey GU7 3JQ
M. 07774 377205 E. tom@tgatrees.co.uk