






Front Elevation  
P014

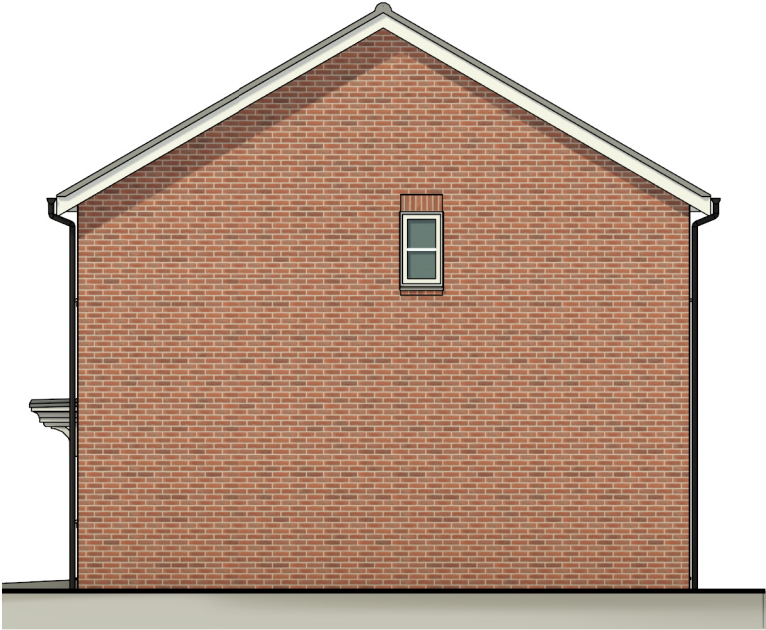

Right Elevation  
P011

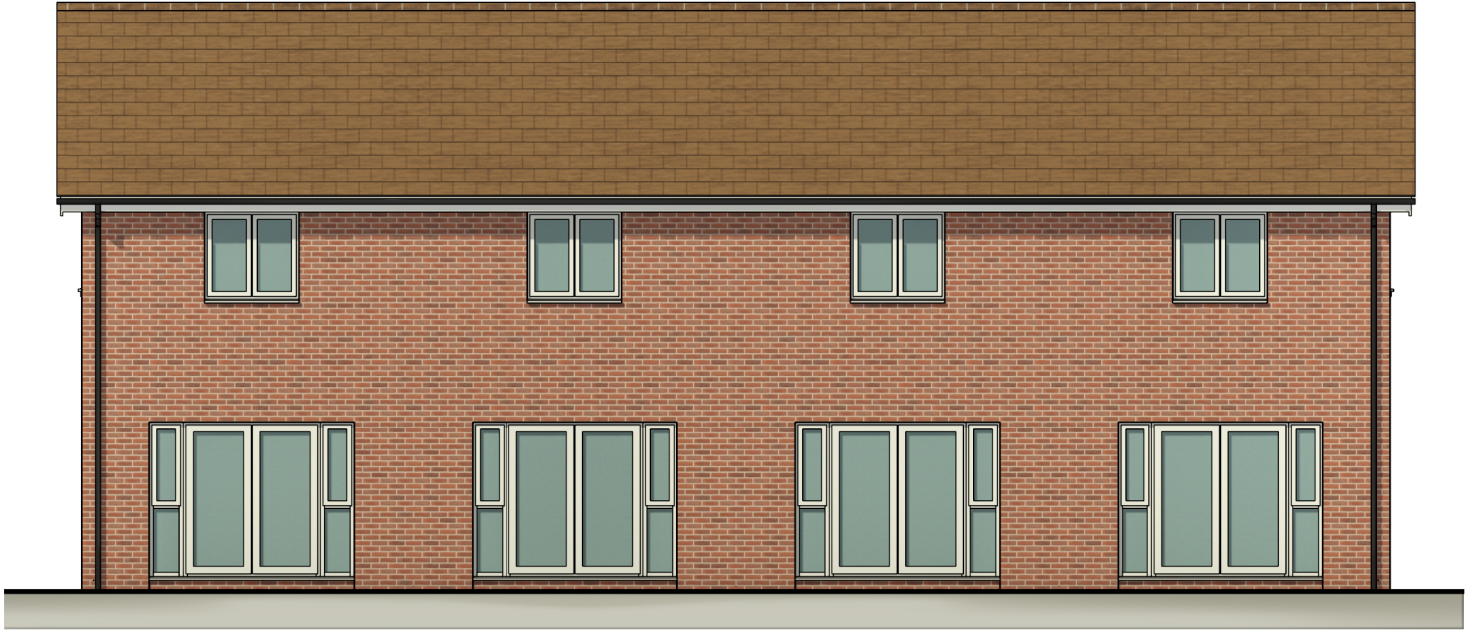

Rear Elevation  
P011

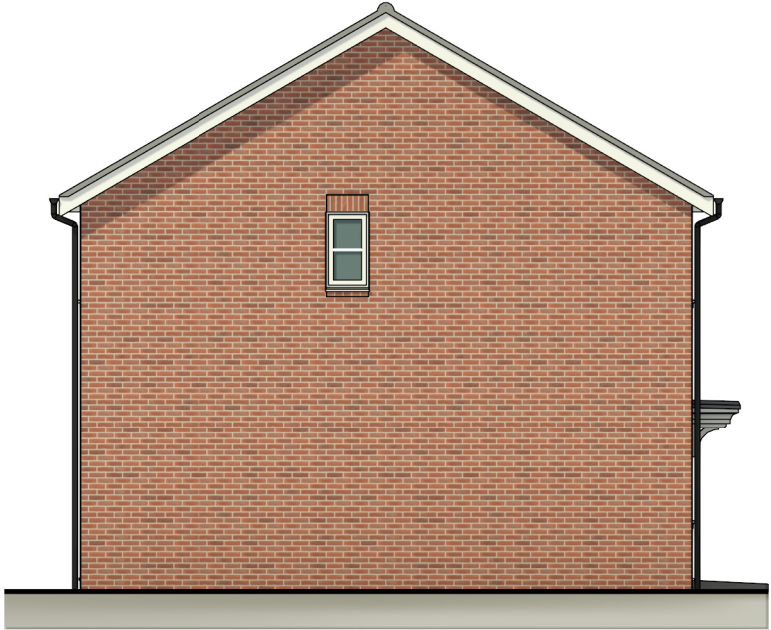

Left Elevation  
P014