

These drawings have been prepared for planning purposes and are **not** to be used as production or construction drawings.


Do not scale from this drawing unless for planning application purposes.

© Sommerer Architecture & Living Limited 2025

General Notes



to be demolished

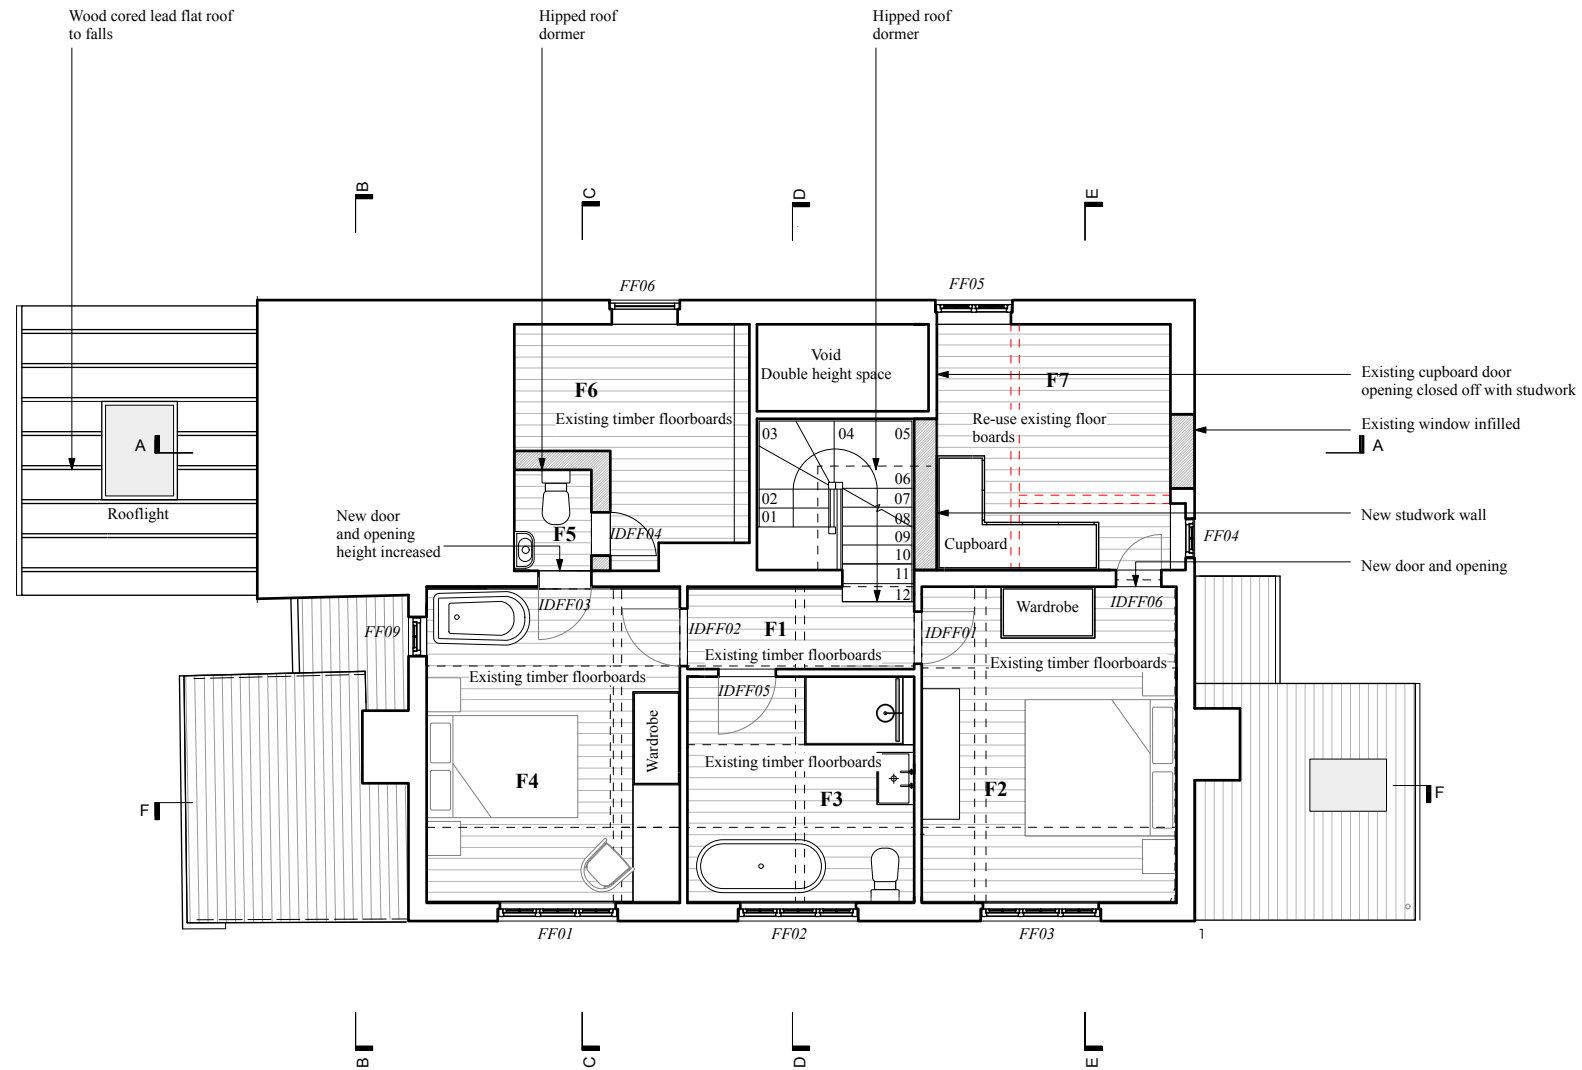

Rev	Date	Description
-	24.03.25	First Issue

Planning

White House Farm Cottage

Staplefield Lane

RH17 6AU

Proposed first floor


Scale: 1:100@A3

Revision: -



Drawing 2403-01-11

Scale bar

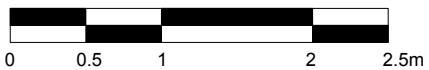

F1 - Hal 01

F2 - Master Bedroom

F3 - Bathroom

F4 - Bedroom 02

F5 - WC

F6 - Store

F7 - Store