



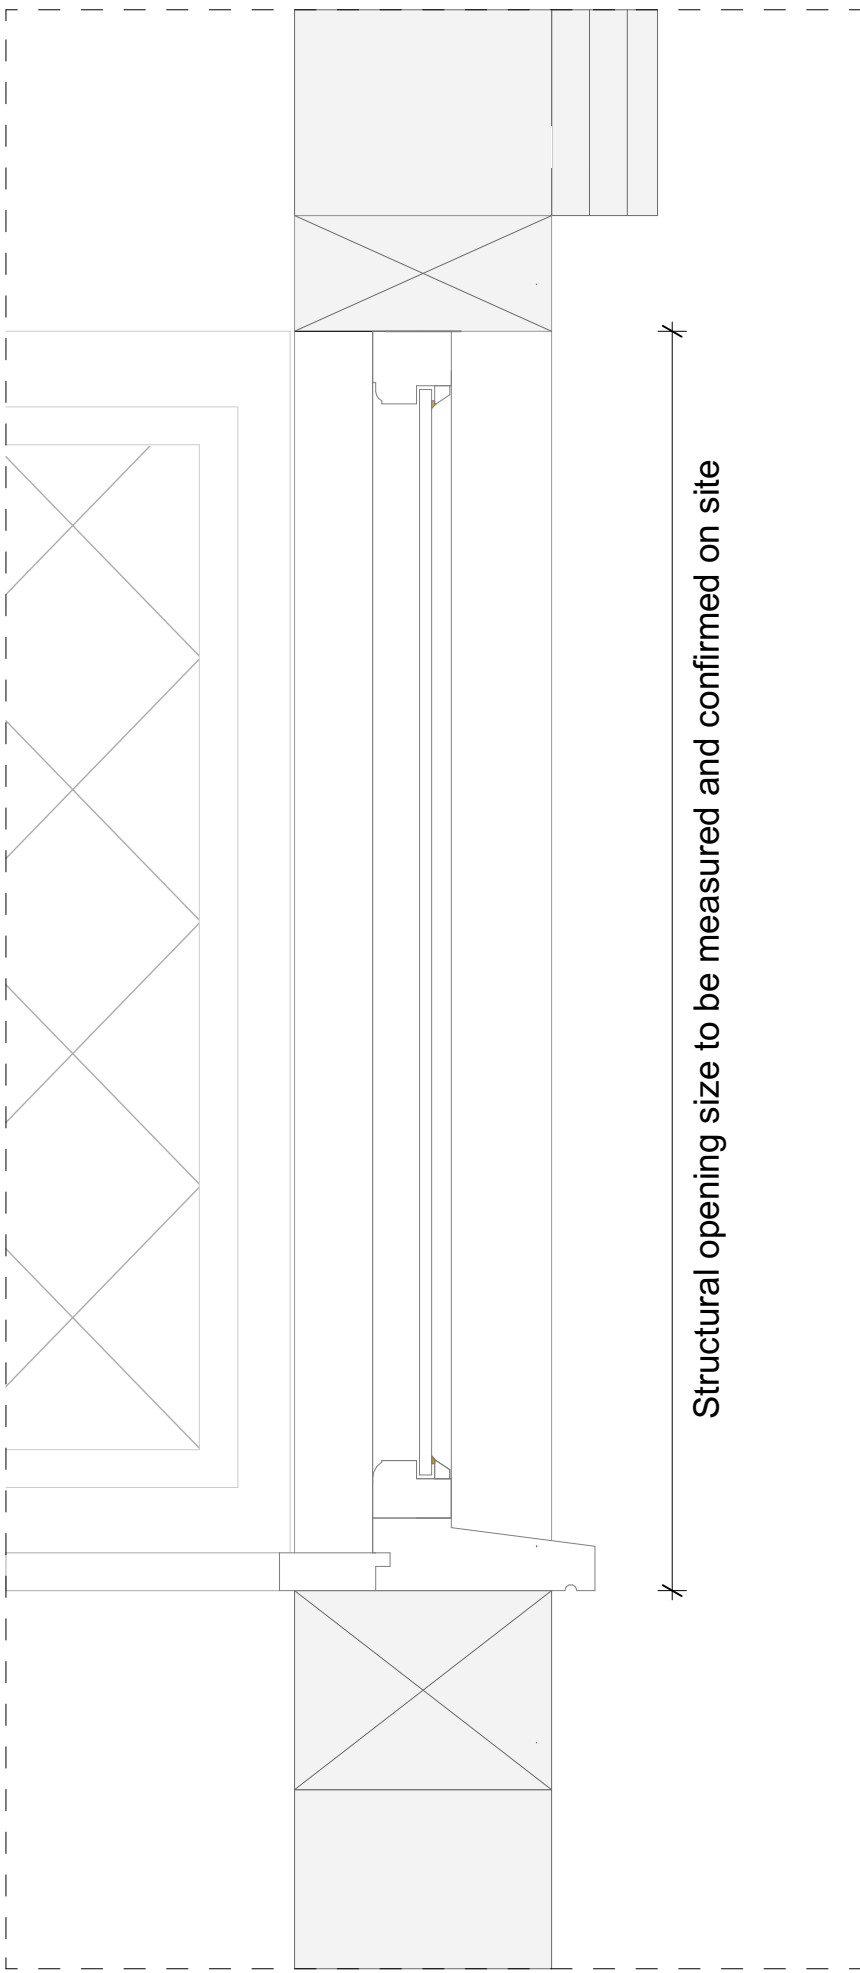

Detail 06 1:10

Showing Porch Window Section Detail

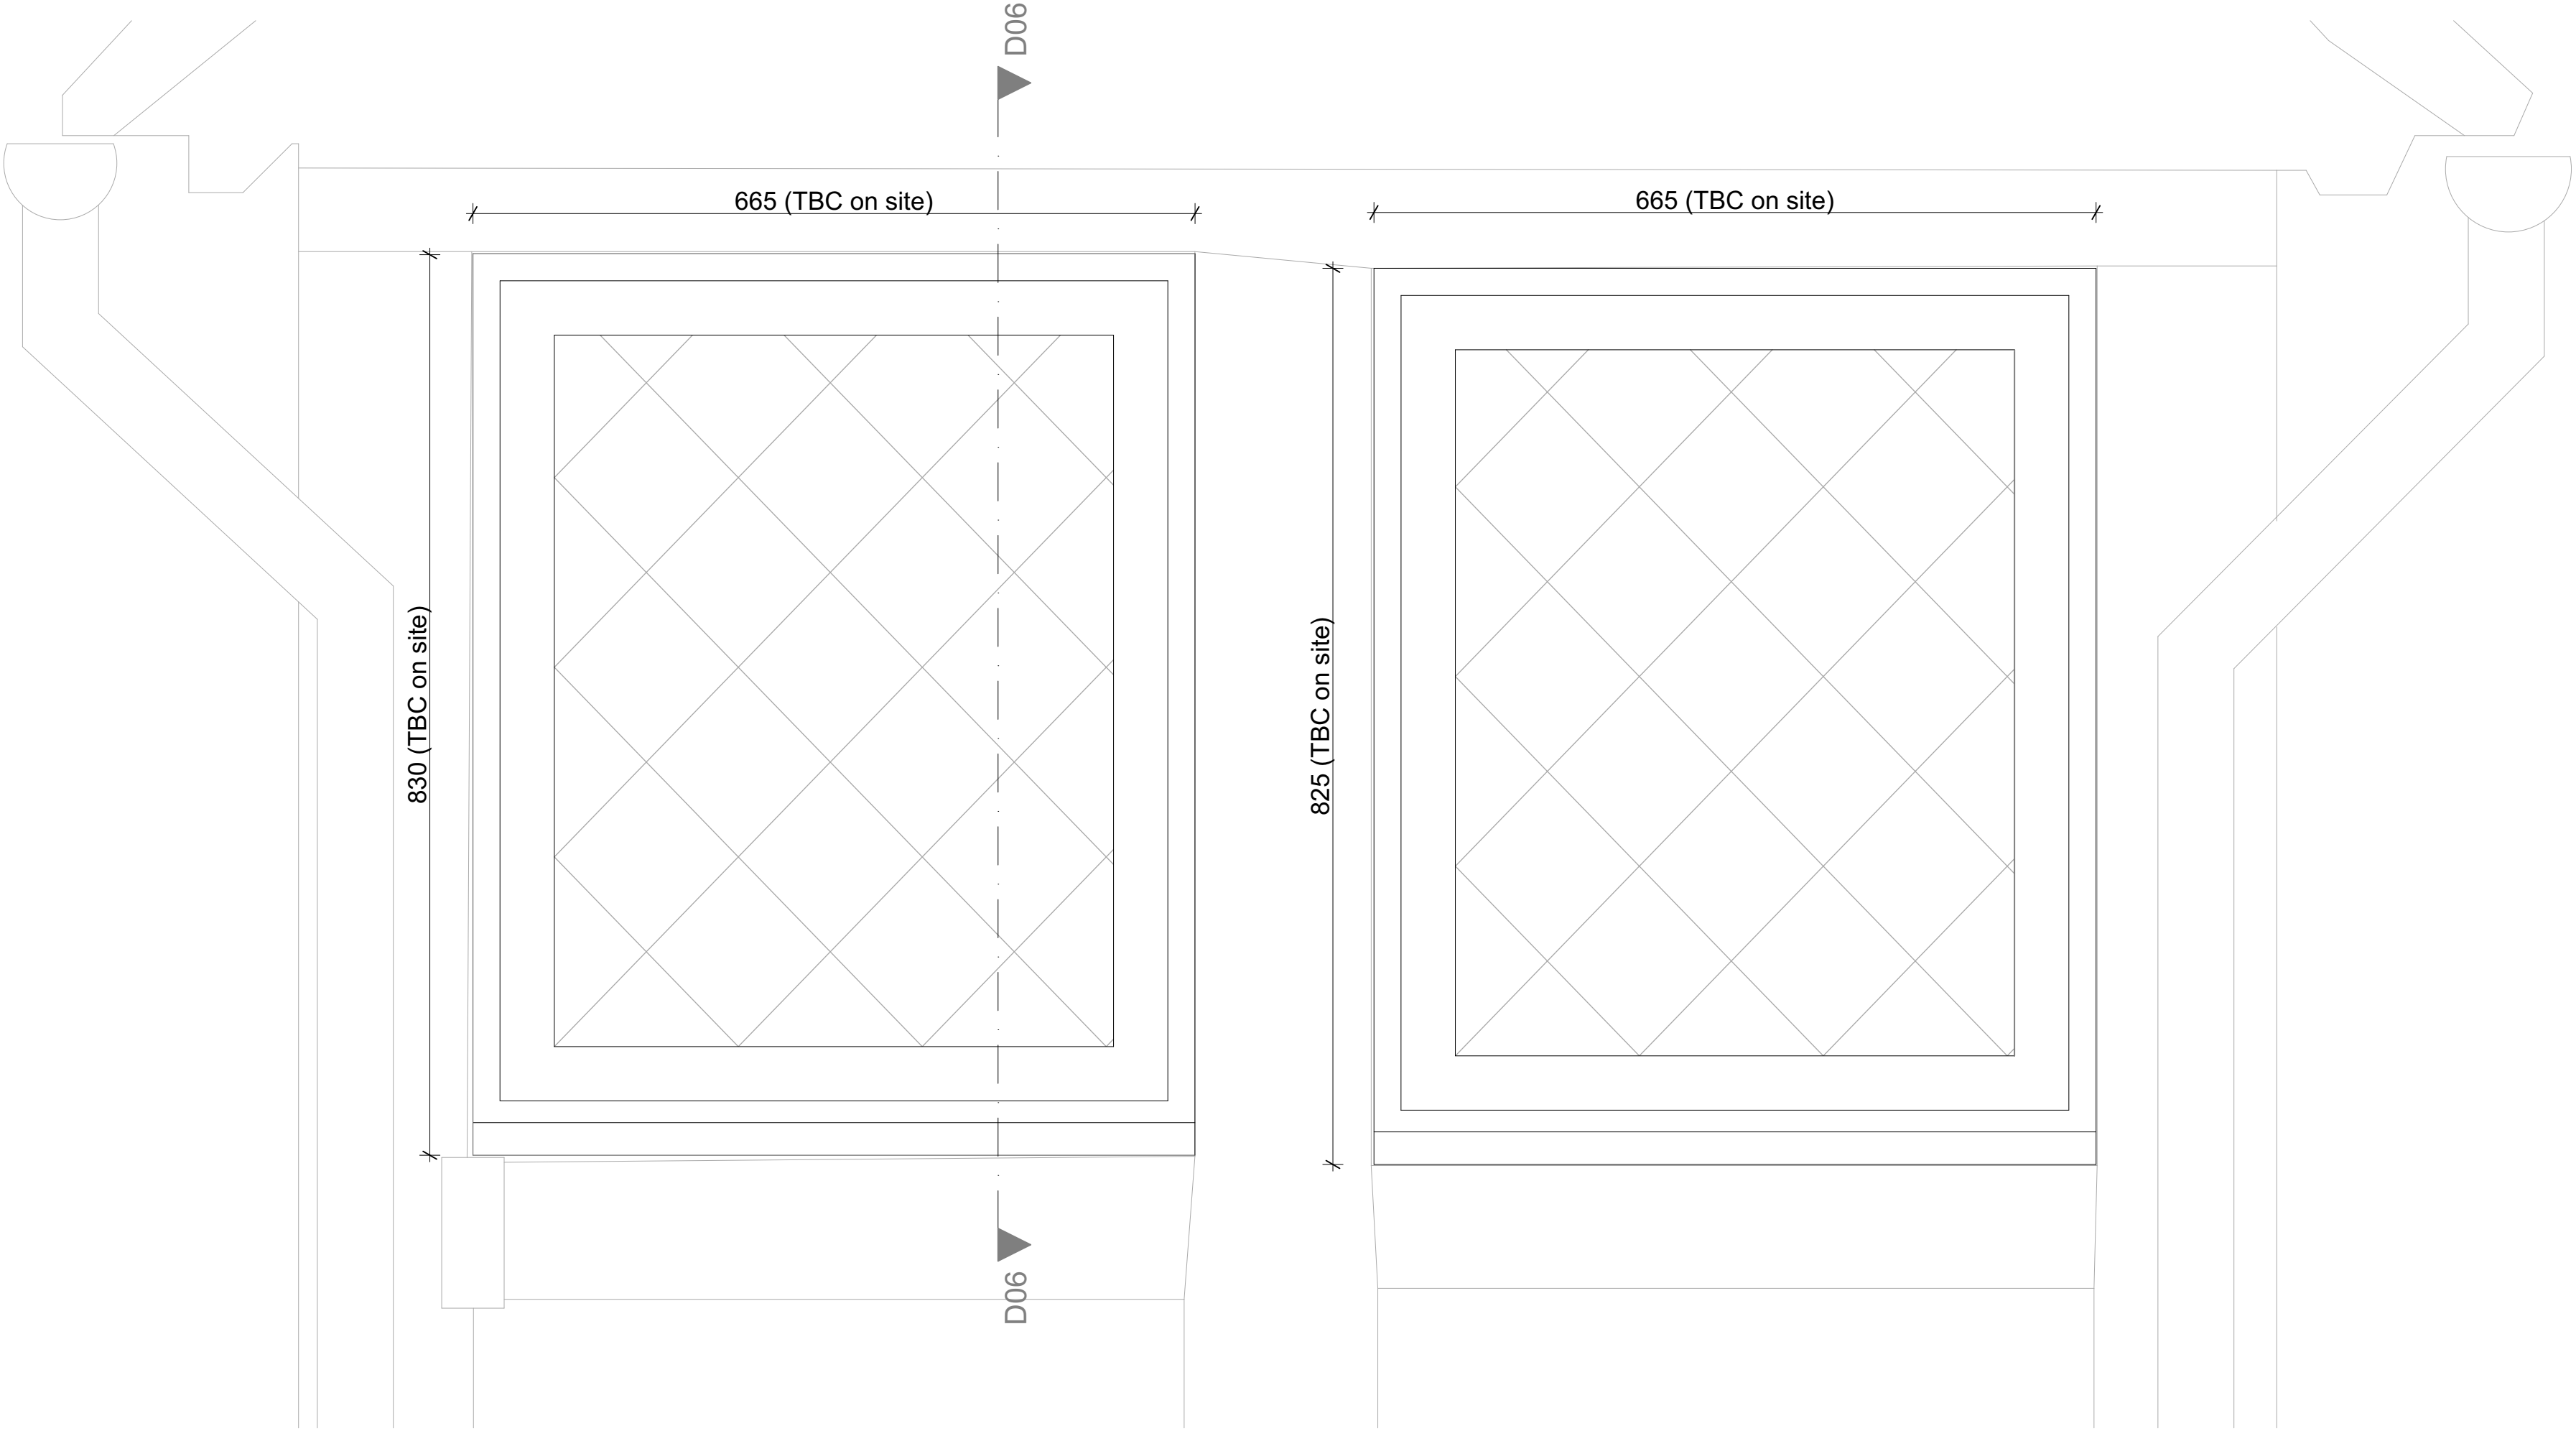


Elevation Detail EW 001

Elevation Detail EW 002

Window :	EW 001 & EW 002 New black painted timber framed windows with leaded lights to match existing - S/O to be confirmed on site
Material	Fixed casement windows with leaded glass panes - Species Accoya. Hardwood cill. Finish 1 coat primer, 1 coat undercoat and 2 coats gloss. Using heritage paint system.
Ironmongery :	N/A
Window Board :	Timber window board to match existing porch window
Glazing :	4/0.3V/4, LandVac Enhance. Diamond lead pattern applied to external pane.
Finish :	As described

NOTES:

1. WORKS IN PREPARATION: CAREFULLY REMOVE NON HISTORIC EXISTING INFILL STRUCTURE. MAKE GOOD LIKE FOR LIKE TO EXISTING FABRIC.
2. FRAME JOINERY IN TIMBER TO MATCH EXISTING PORCH WINDOW. DIAMOND LEADED LIGHT PATTERN TO MATCH EXISTING PORCH WINDOW.
3. FRAMES SCRIBED TO FIT/ SUIT EXISTING TIMBER WALL FRAMING. NO PROFILING OF EXISTING TIMBERS WHATSOEVER. MECH FIX TO EXISTING TIMBER FRAMING AS FULLY REVERSIBLE.
4. FINISH 1 COAT PRIMER, 1 COAT UNDERCOAT AND 2 COATS GLOSS USING HERITAGE PAINT SYESTEM. BLACK COLOUR EXTERNALLY TO MATCH EXISTING WINDOWS.

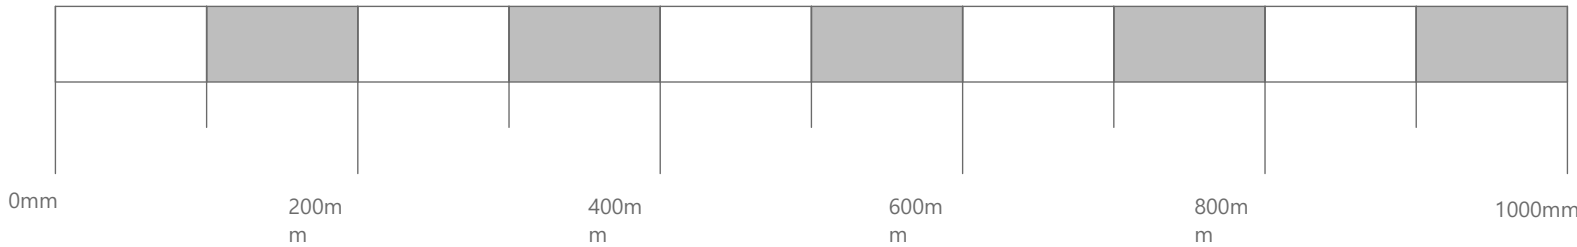

Notes

Do not scale off this drawing except for planning purposes
Check all dimensions on site before any work commences
All goods, materials and workmanship must conform to current building regulations, british standards and codes of practice.
Copyright of this drawing is to be retained by Ecotecture Ltd and must not be reproduced without written consent from the practice.

Drawing to be printed A1

BUILDING REGULATIONS

ecotecture
ECOLOGICAL ARCHITECTURE

01444 416745 info@ecotecture.co.uk
www.ecotecture.co.uk

31 Sussex Road Haywards Heath
West Sussex RH16 4DZ

Client: Emily and Rik Webster

Address: Walnut and Well
The Street
Bolney
RH17 5QW

Description: Detail 06

Scale: 1:5 Date: 12/02/2026
Drawn: KR Checked: RM

Drawing No: 818 /443