

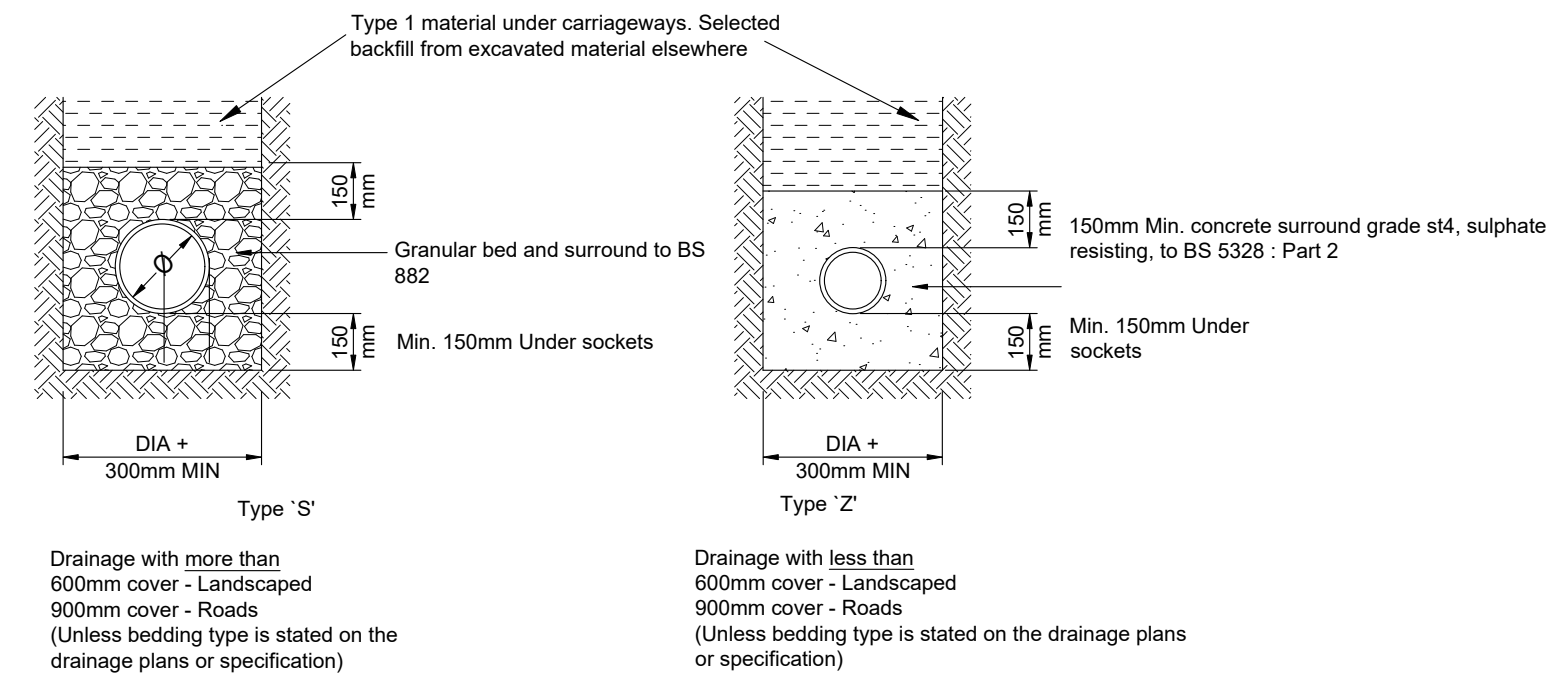
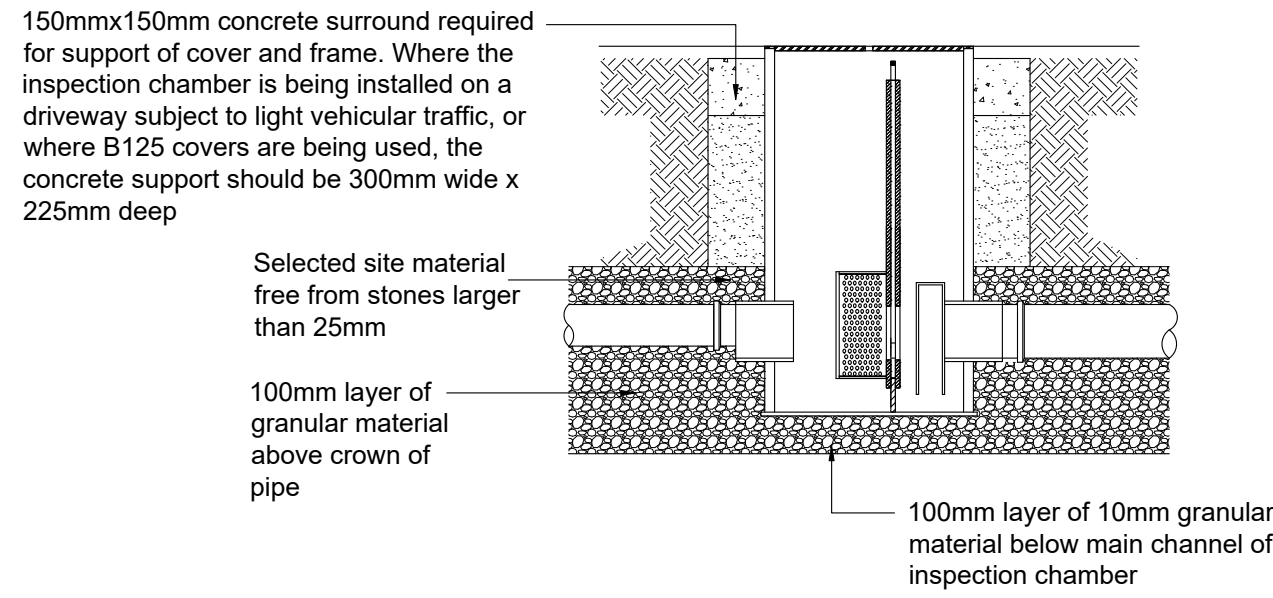
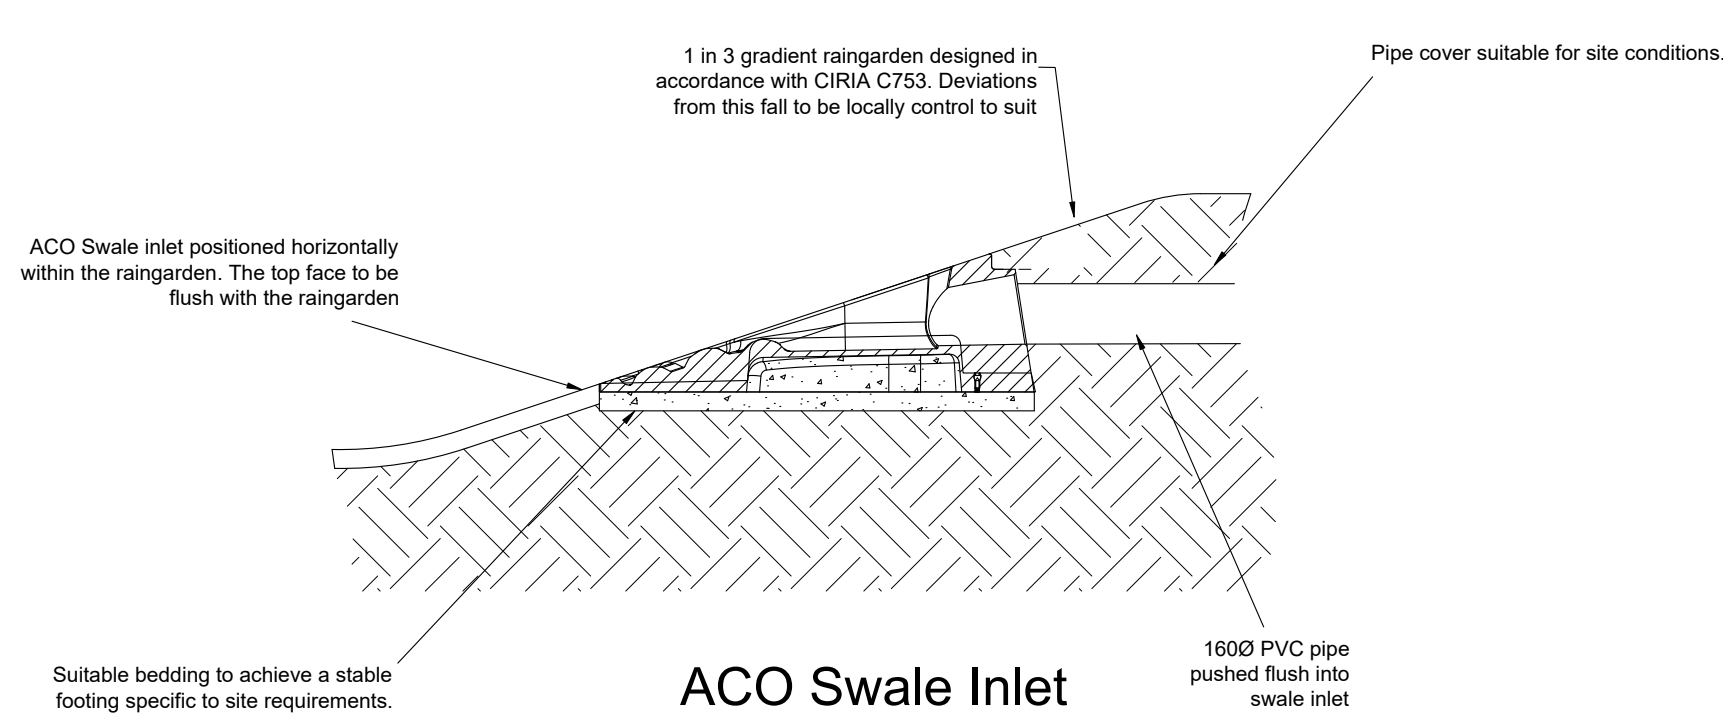
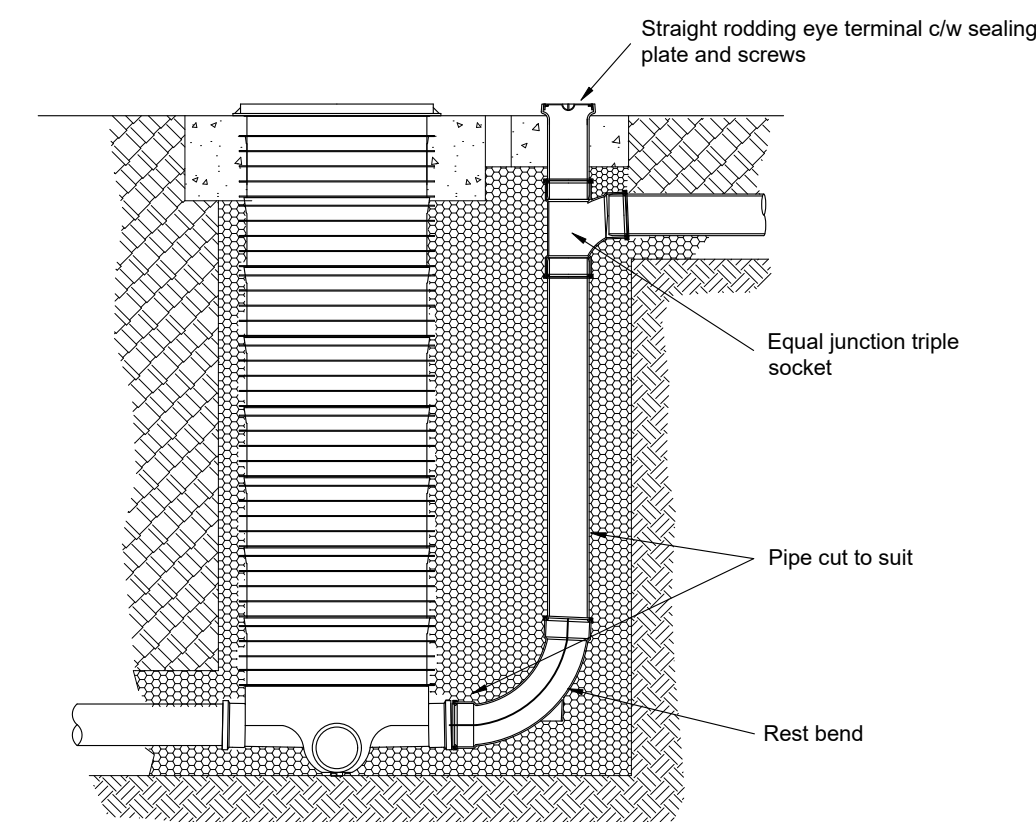
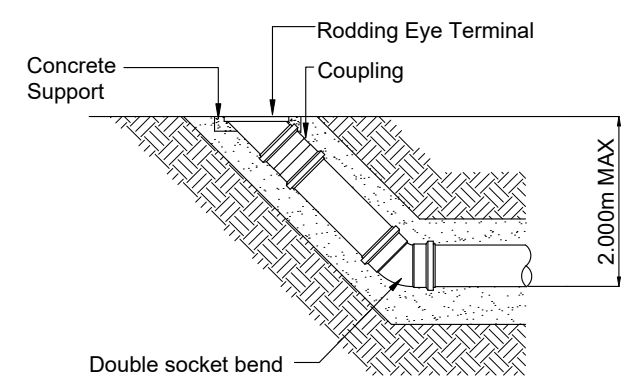
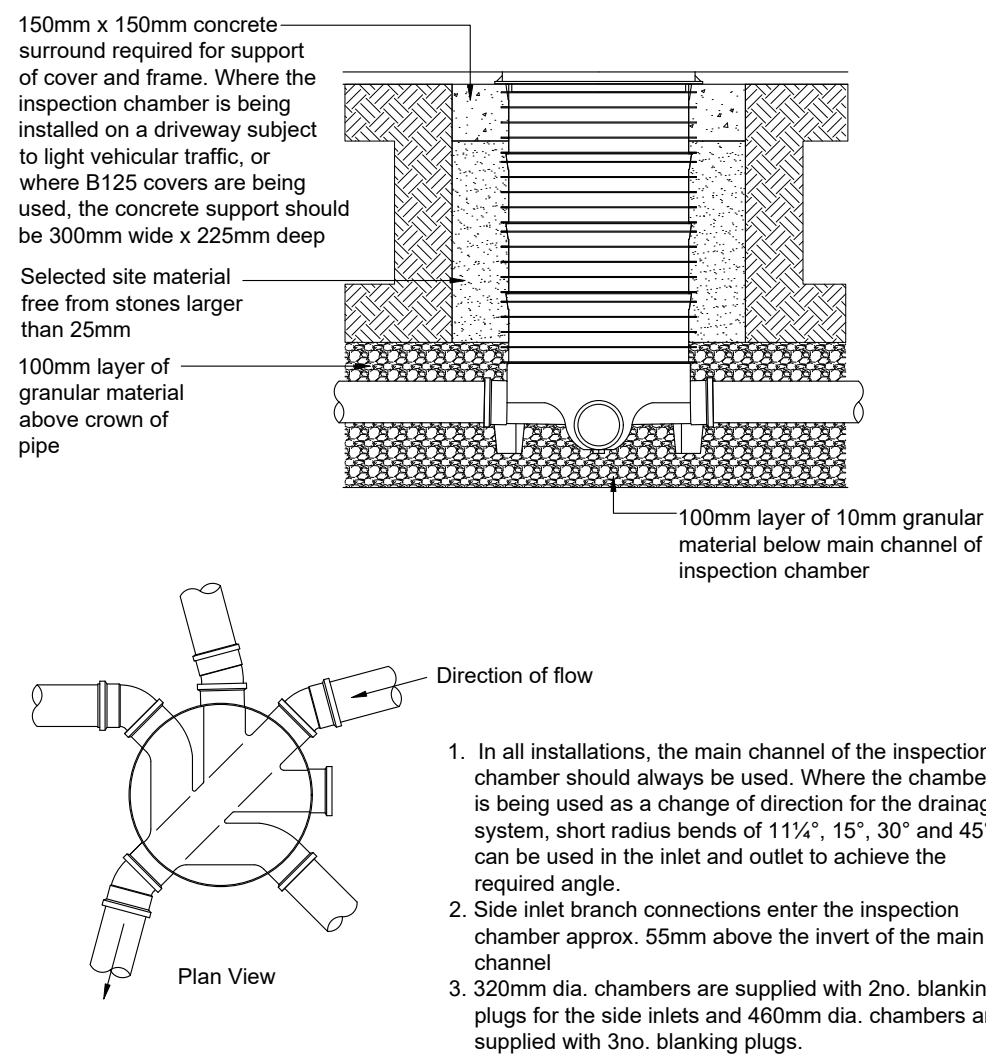
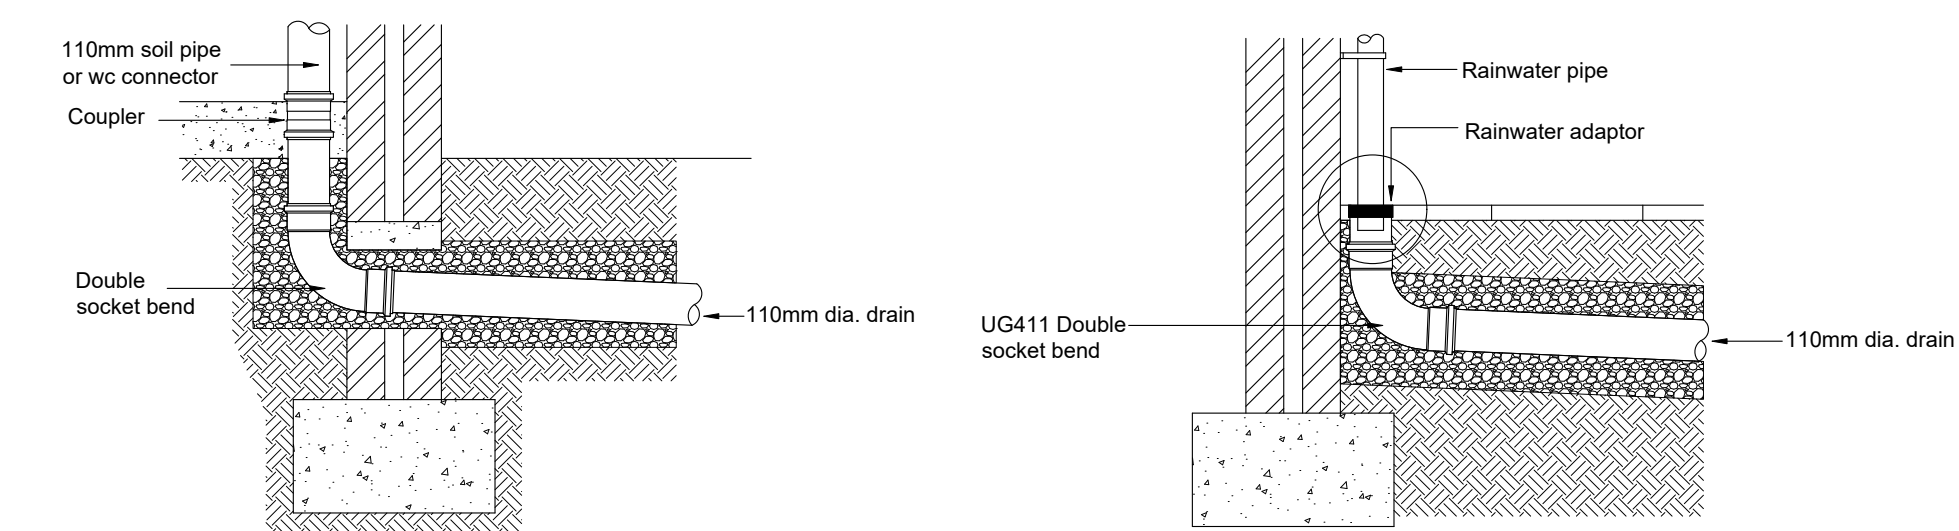



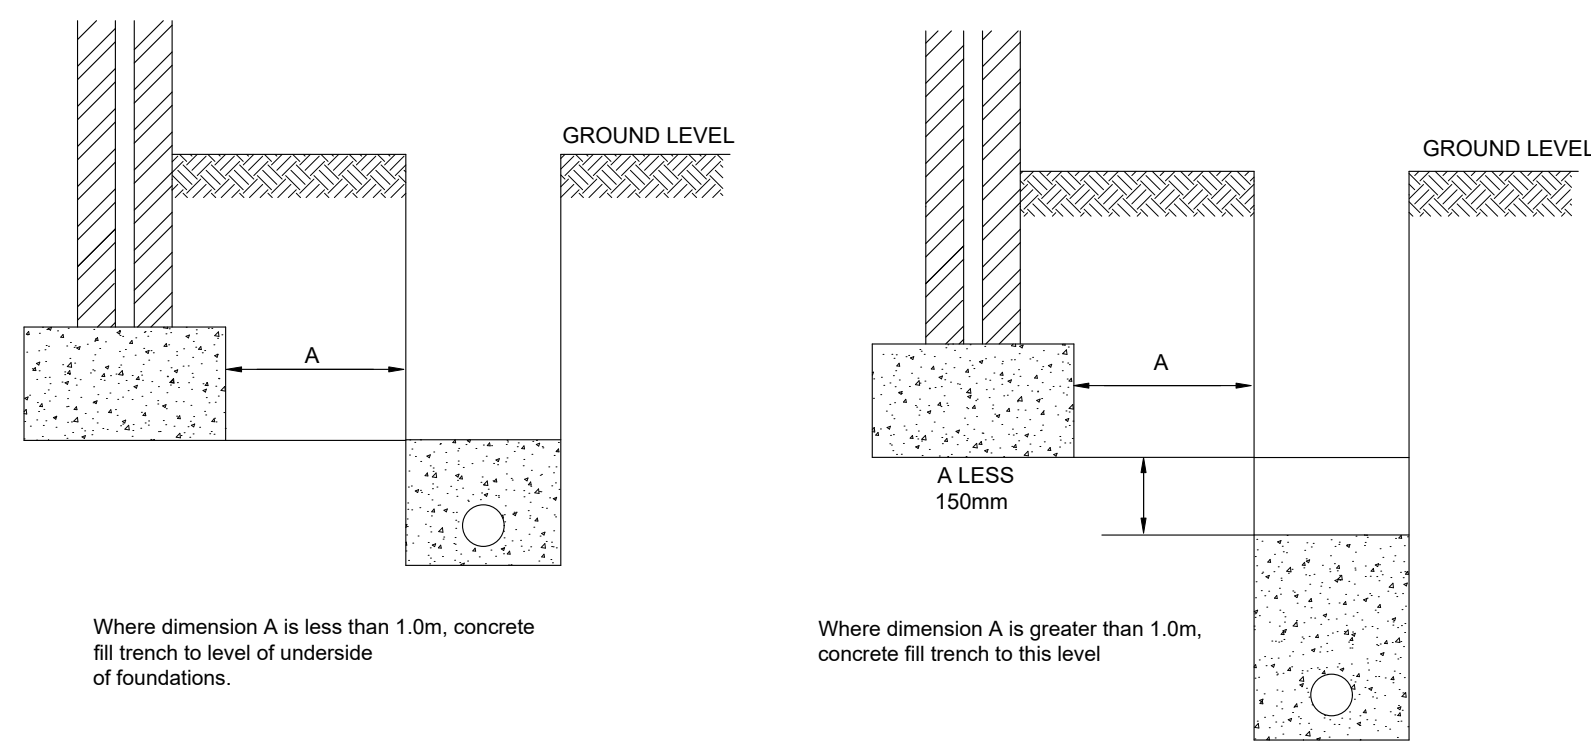


SEL Environmental LTD
Phone: 01254 589987
Email: sales@selenvironmental.com

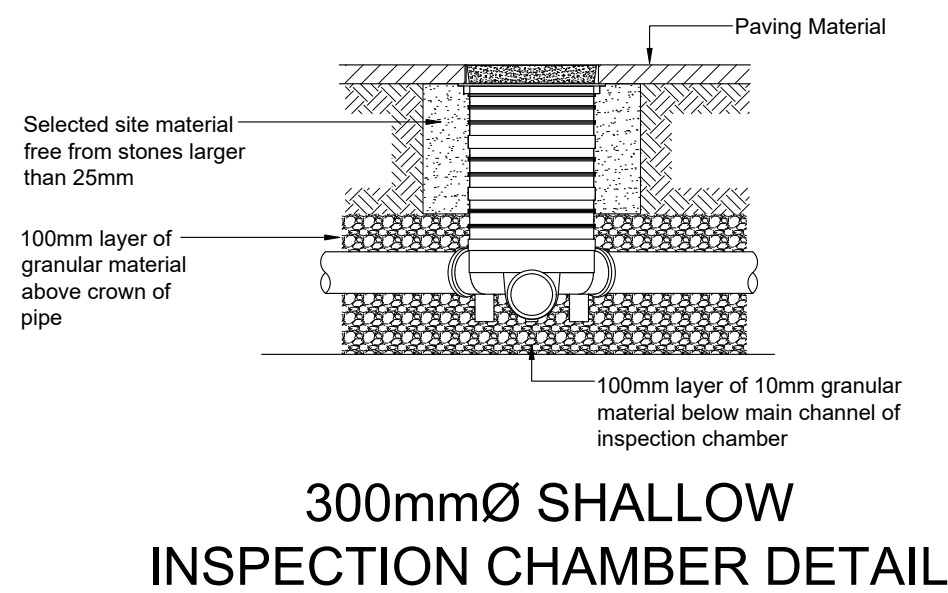

Prefixed to drawing numbers shall signify the following:-

PL = PLANNING	Shall not be used for contract or construction purposes
P = PRELIMINARY	Shall not be used for contract or construction purposes
T = TENDER	Shall not be used for construction purposes
C = CONSTRUCTION	These are the only drawings that shall be used for construction purposes
R = RECORD	Record of actual completed work

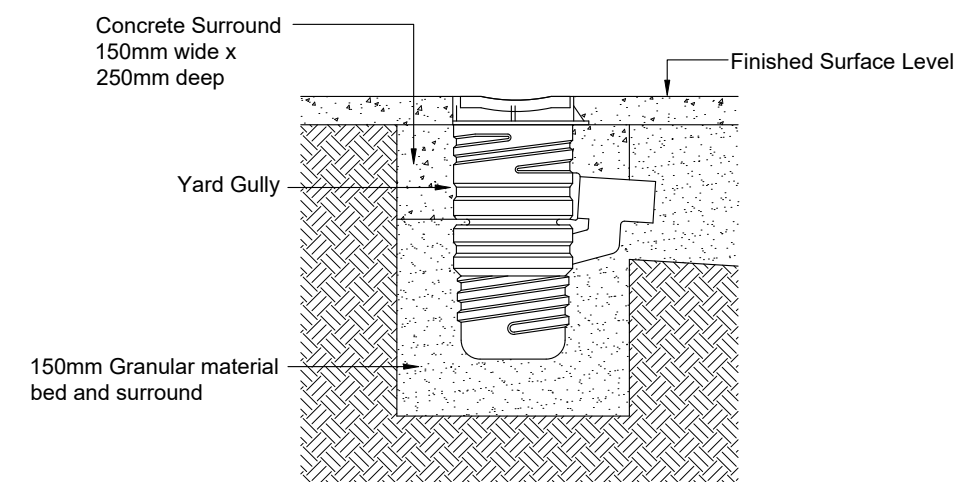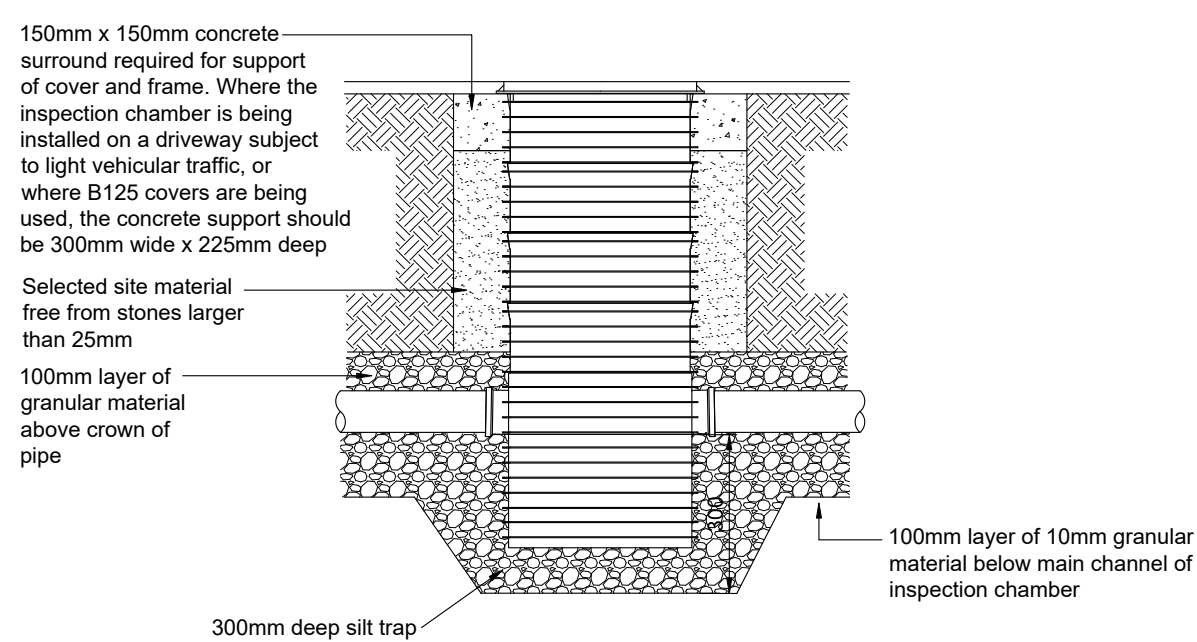

P.	22.04.26	PRELIMINARY ISSUE	LH	CS	CS
REV.	DATE	DESCRIPTION	BY	CHK	APP

 Consulting Civil Engineers					
CLIENT MR & MRS ROFF					
ARCHITECT SCANDIA-HUS LTD					
JOB TITLE THE BROOK CRAWLEY DOWN					
DRAWING TITLE CONSTRUCTION DETAILS					
DRAWN	LH	ENGINEER	C SLADE	CHECKED	CS
DATE	APRIL 2026	SCALE @ A1	1:20	APPROVED	CS
JOB No.	C4004	STATUS	P	DRAWING No.	301
REV.					1

PRELIMINARY