




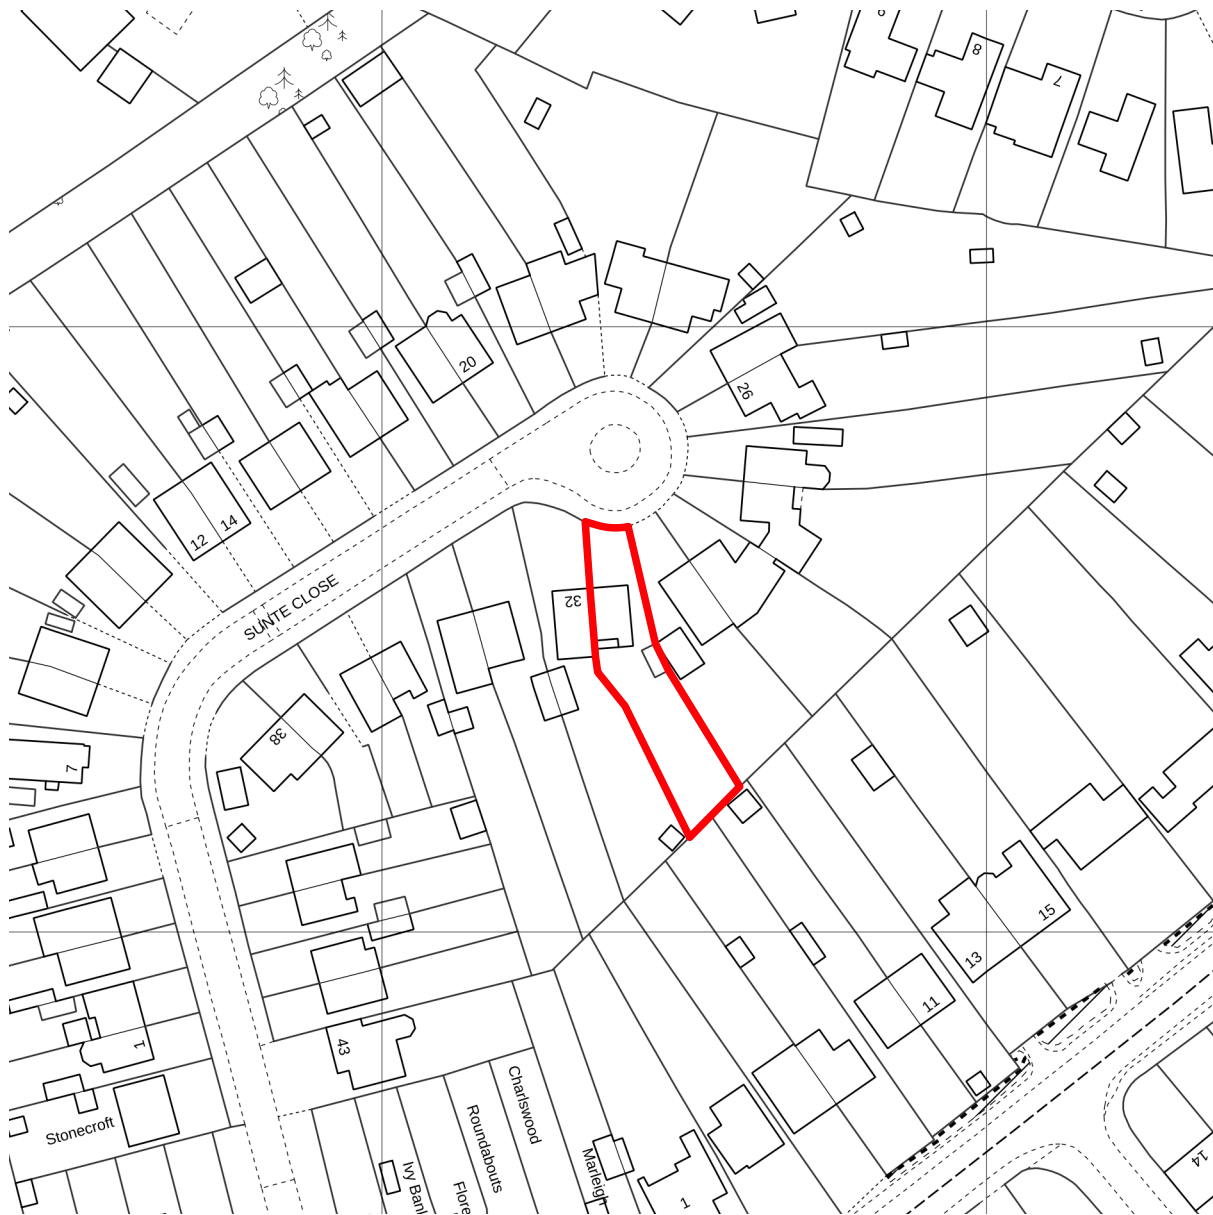

1 Site Location Plan
Scale: 1:1250

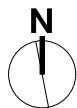

0 20 30 40 50 M

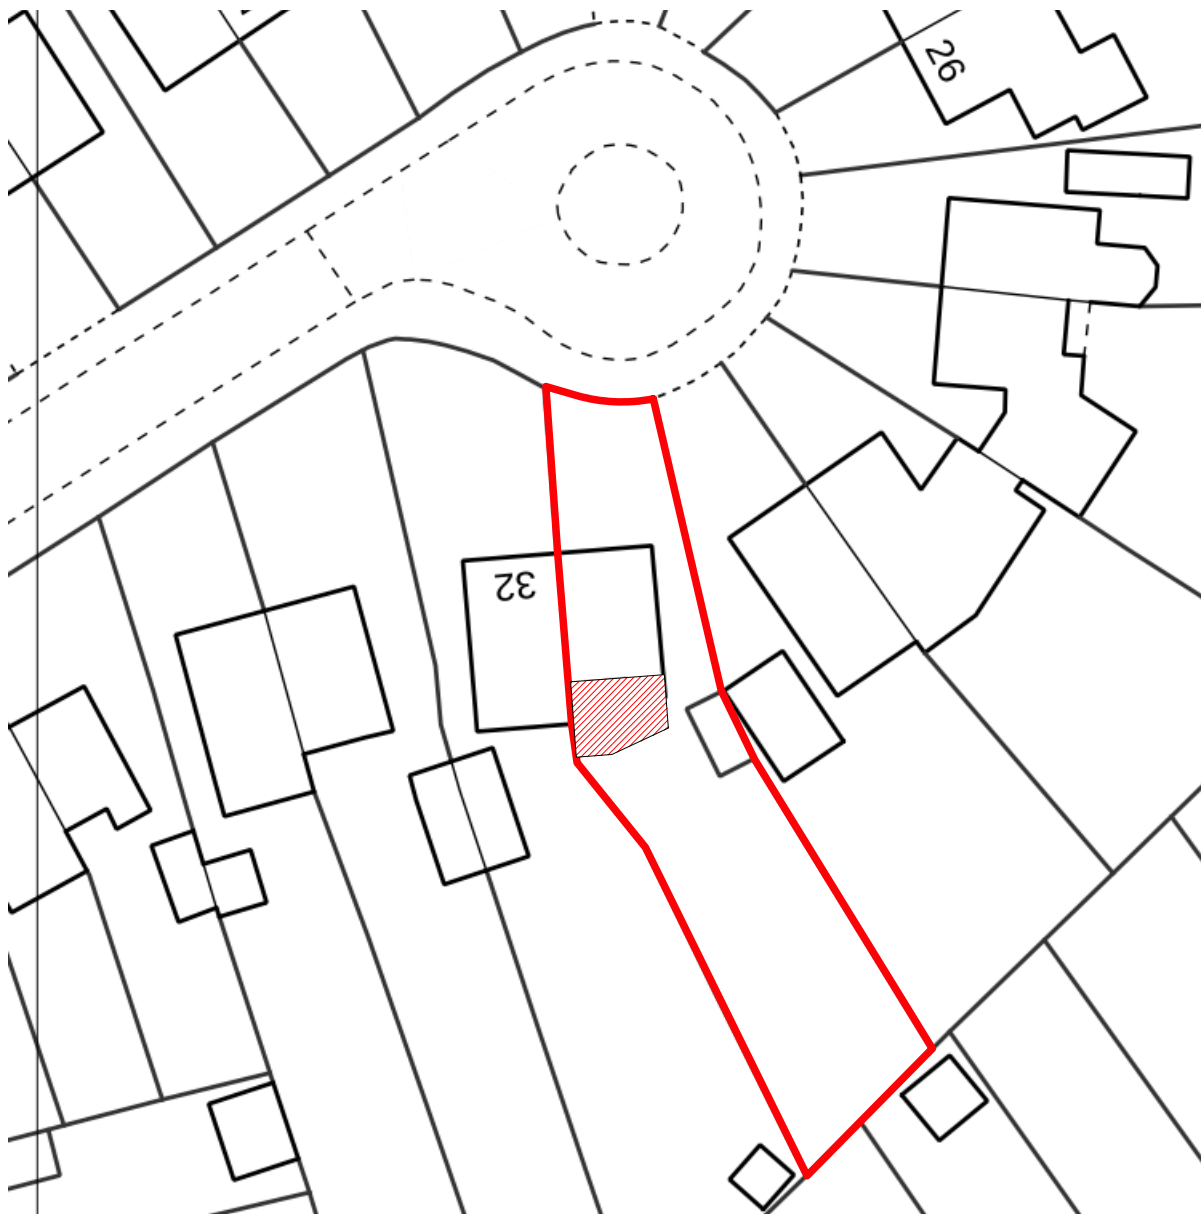

2 Site Block Plan
Scale: 1:500



0 5 10 15 20 M

Notes

 Extent of proposed development

Rev	Comment	Date

foat.

John Foat Architects Ltd.

The Fishing Net Factory
8 Foundry Street
Brighton BN1 4AT
+44 7931 259 055
studio@foat.co.uk
www.foat.co.uk

Do not scale from drawing, all dimensions to be checked on site. Report any omissions, alterations and discrepancies to the architect immediately.

Project
31 Sunte Close, HH, RH161QT

Client
Charlotte John & Stuart Chapman

Drawing Title
Site Location Plan / Block Plan

Scale
1:1250 / 1:500 @ A3

Revision
A

Drawn By
JF

Checked By
JF

Issue Status
PLANNING

Drawing Number
24622 - PO - 001