



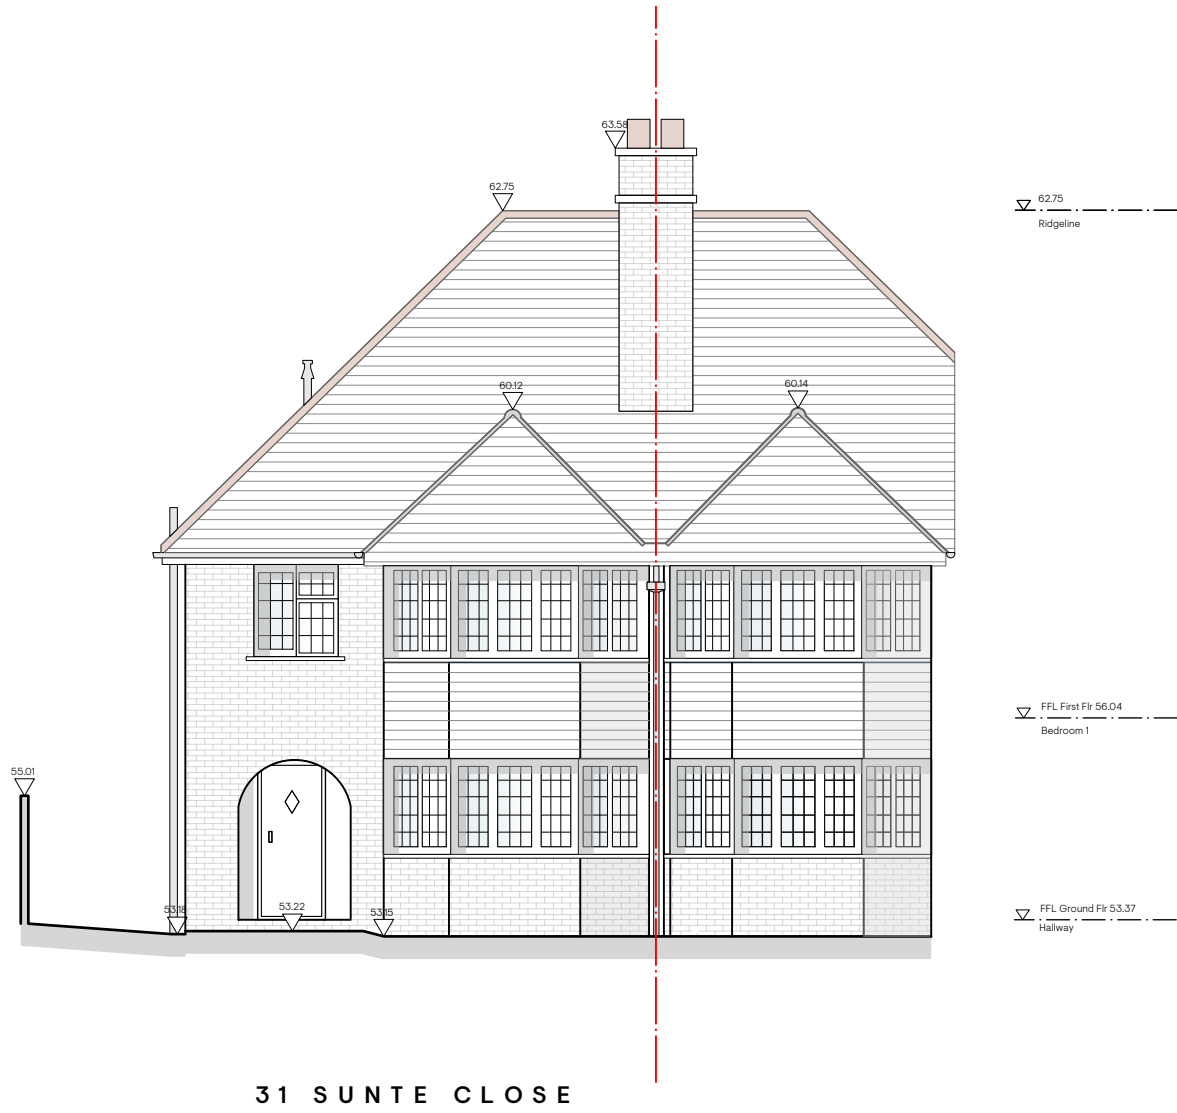


1 Existing Front (North) Elevation
Scale: 1:100

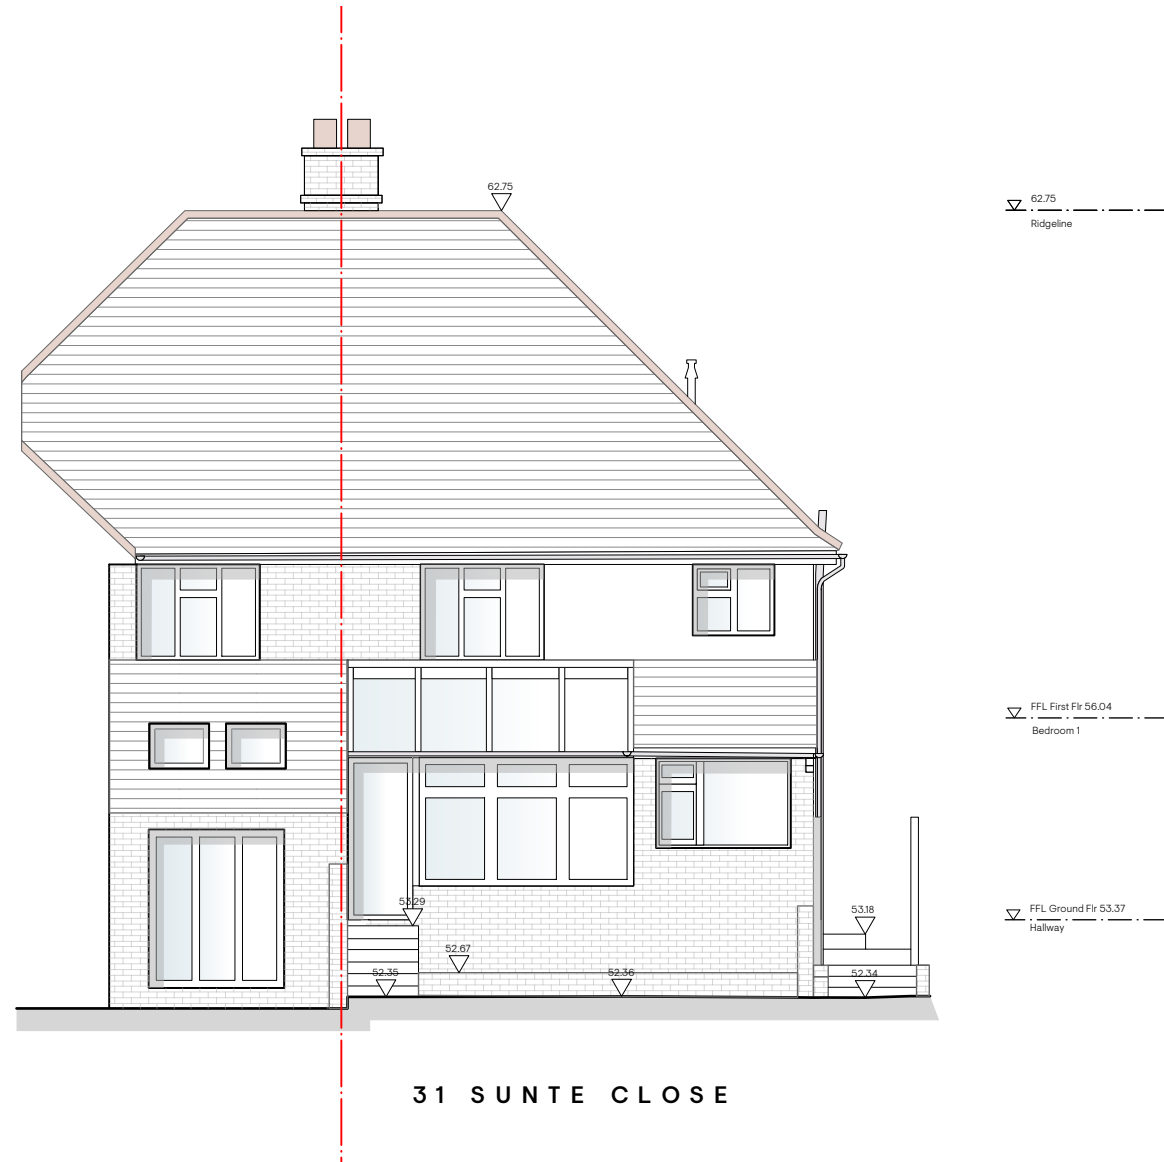


2 Existing Rear (South) Elevation
Scale: 1:100



3 Existing Side (East) Elevation
Scale: 1:100

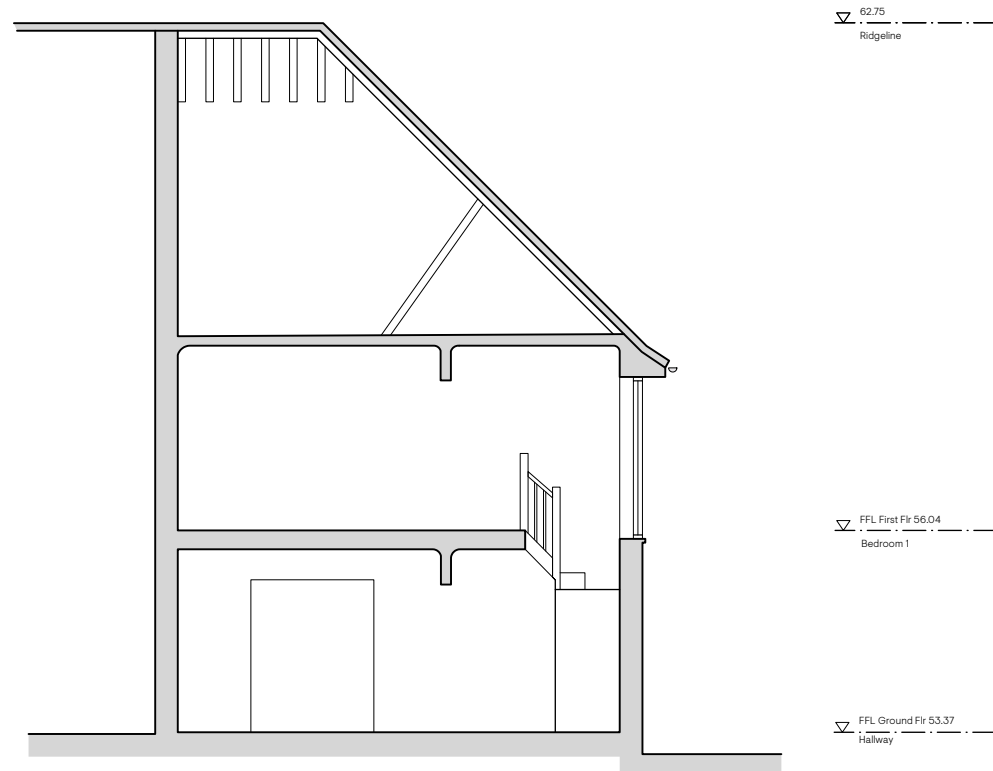

4 Existing Section BB
Scale: 1:100

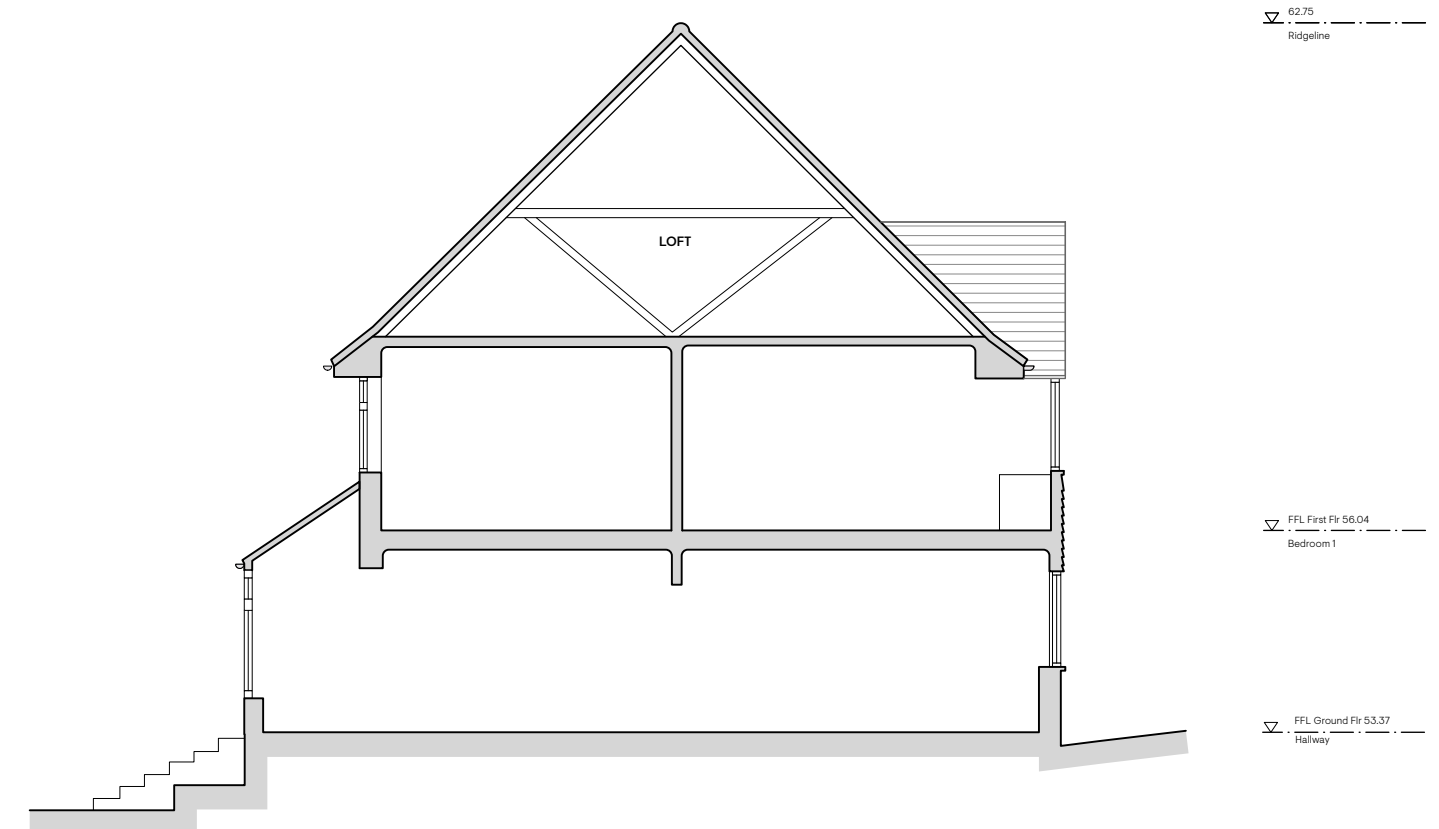

5 Existing Section AA
Scale: 1:100

Notes

Rev	Comment	Date	Project	Scale	Revision
			31 Sunte Close, HH, RH161QT	1:100	A
A	Issued for client comment	08/01/2025	Client	Drawn By	Checked By
			Charlotte John & Stuart Chapman	JF	JF
			Drawing Title	Do not scale from drawing, all dimensions to be checked on site. Report any omissions, alterations and discrepancies to the architect immediately.	
			Existing Elevations & Sections		
			Drawing Number	Issue Status	
			24622 - PO - 120	INFORMATION	
			John Foat Architects Ltd. The Fishing Net Factory 8 Foundry Street Brighton BN1 4AT +44 7931 259 055 studio@foat.co.uk www.foat.co.uk		