




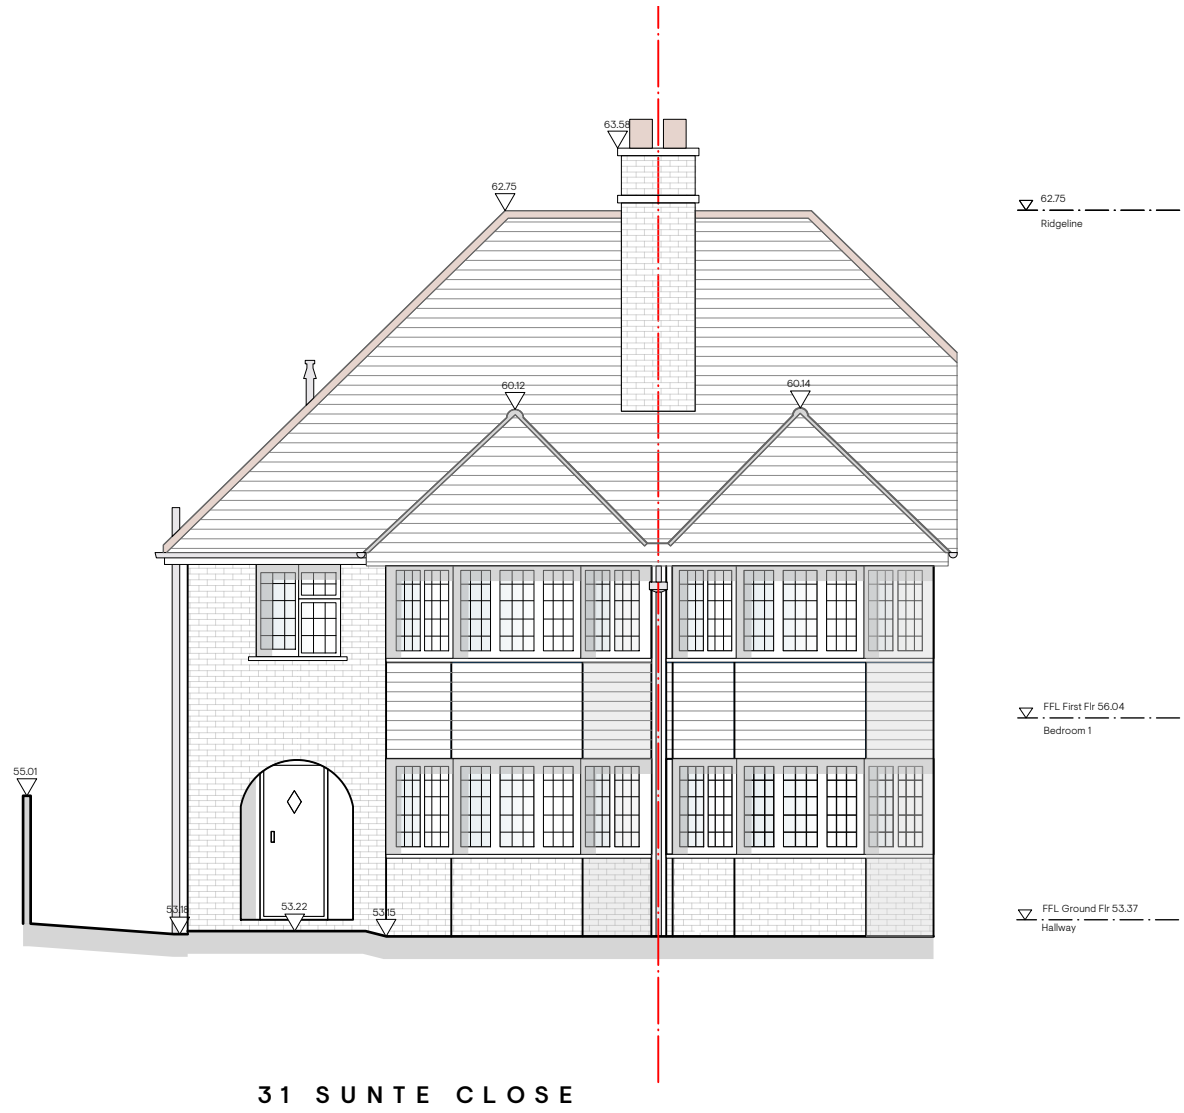

1 Proposed Front (North) Elevation
Scale: 1:100

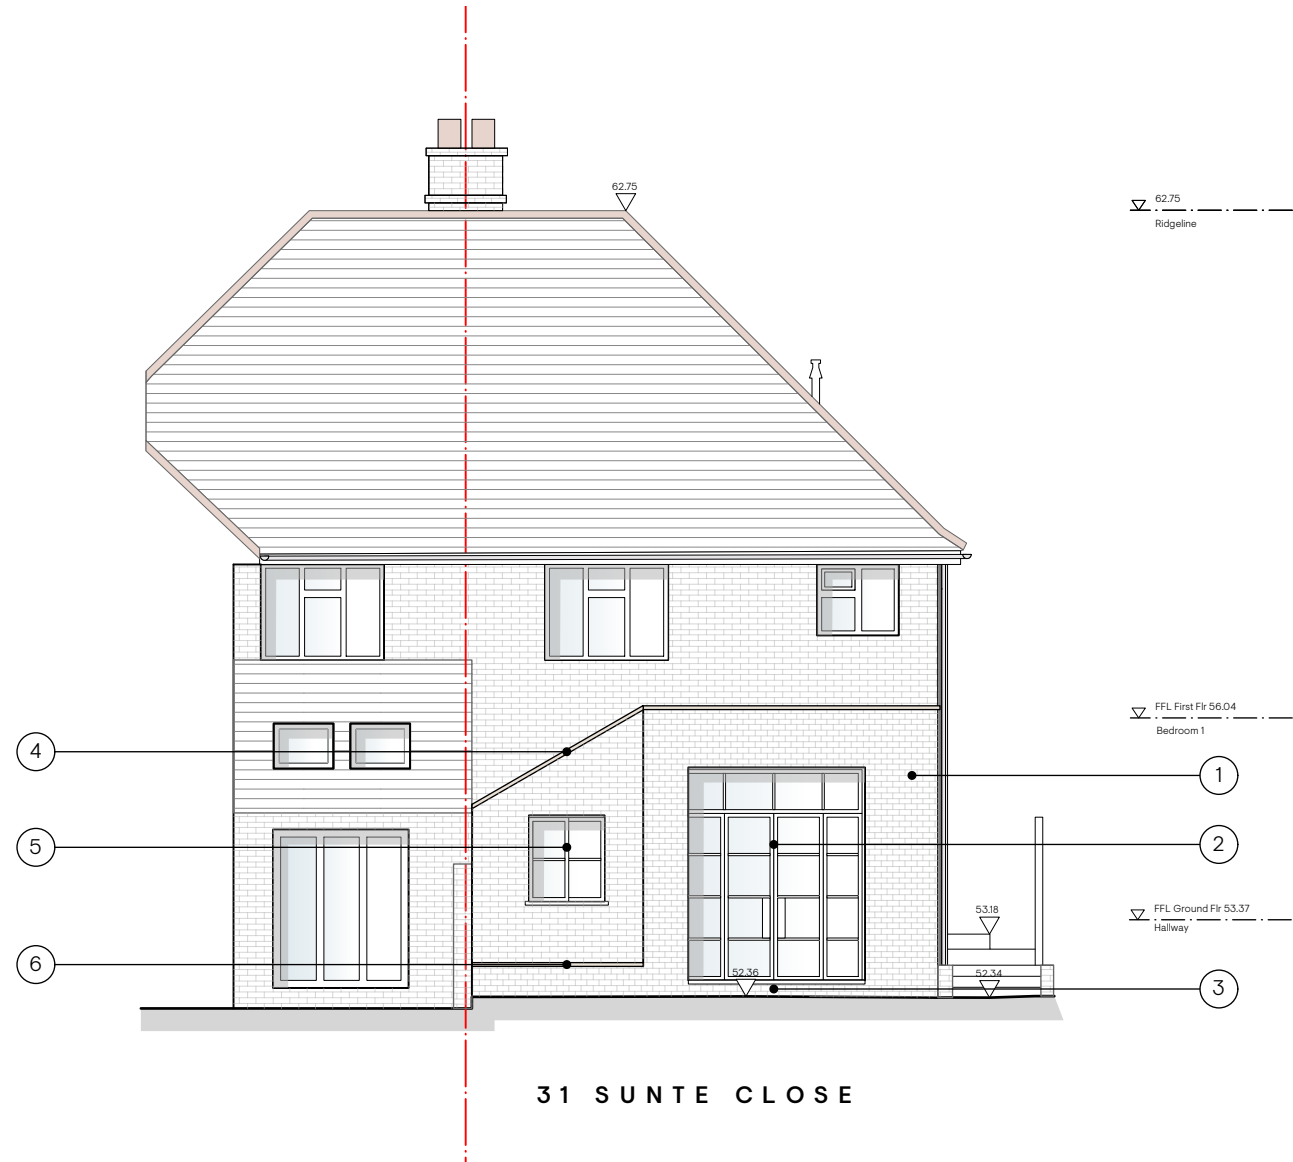


2 Proposed Rear (South) Elevation
Scale: 1:100

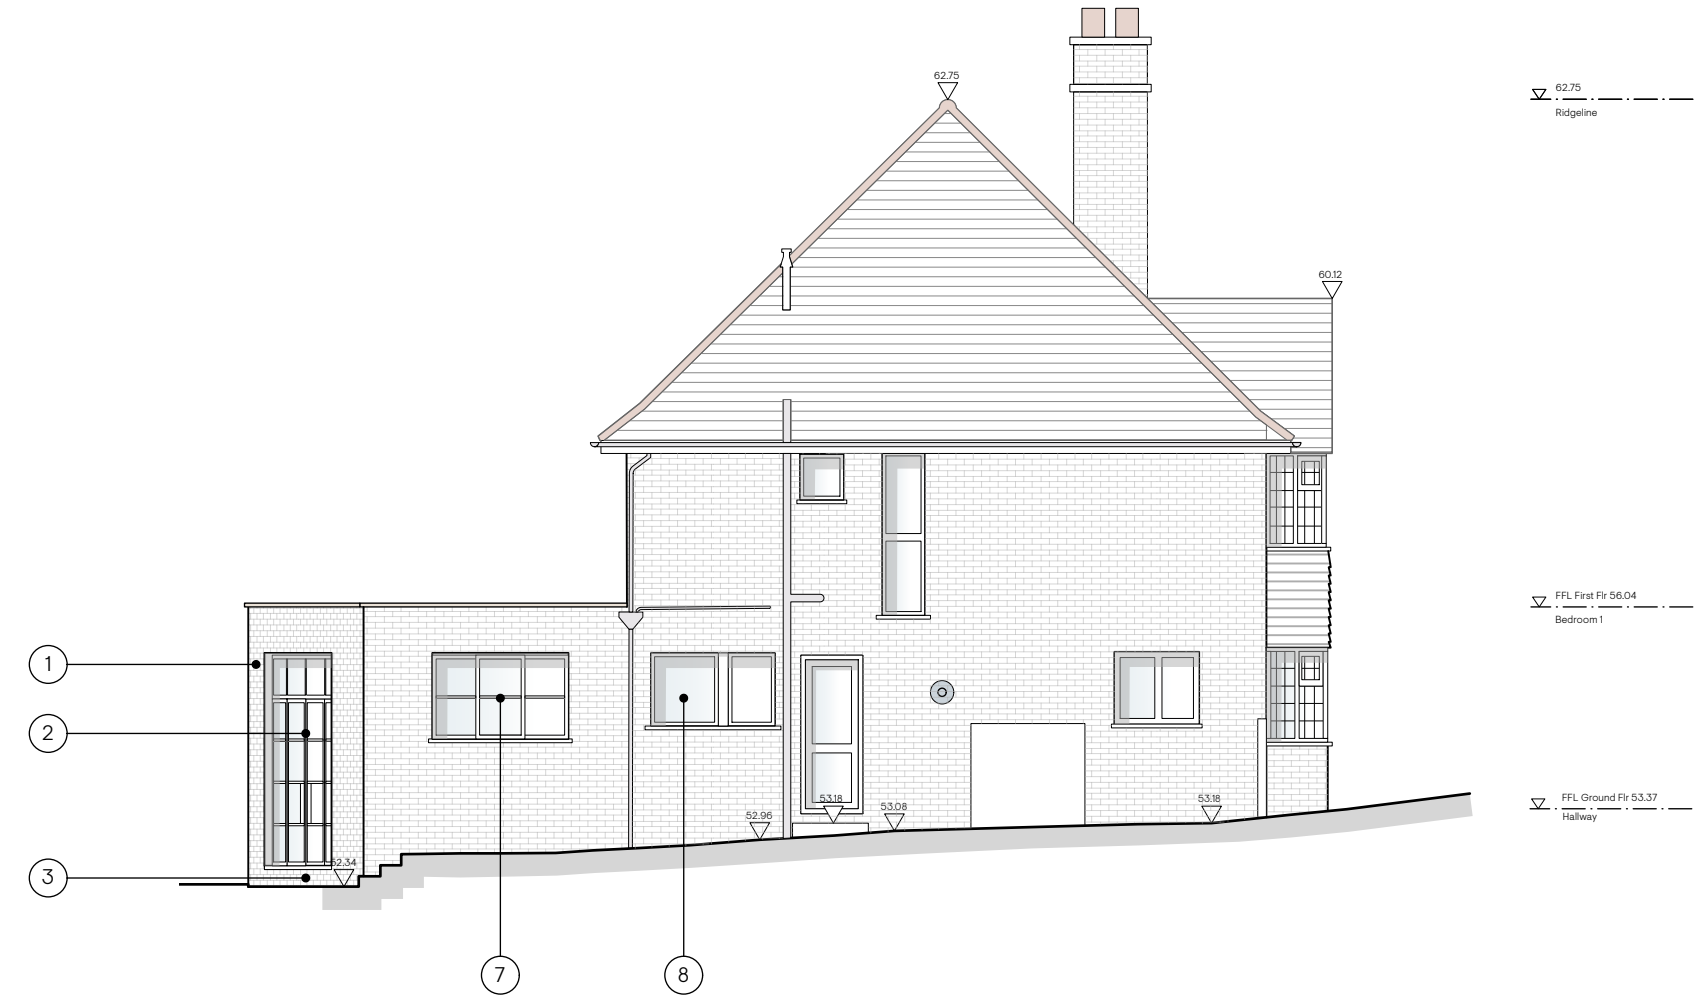


3 Proposed Side (East) Elevation
Scale: 1:100

PLANNING NOTES

1. New masonry rear extension structure. Bricks and pointing to match existing. Wall capped with painted pre-cast copings.
2. New aluminium framed double glazed French door system with glazed light above door and matching side lights.
3. 150mm step up into extension.
4. Pitched roof to side of extension along neighbouring boundary.
5. New aluminium framed window serving kitchen.
6. External masonry bench seating (creating fold in elevation).
7. New aluminium framed window serving dining to side elevation.
8. Existing u-PVC window to be replaced to accommodate perpendicular interior partition.
9. New opening roof light serving kitchen.
10. Flat roof finish to be formed in single ply membrane, over new warm-roof construction with sedum blanket finish.

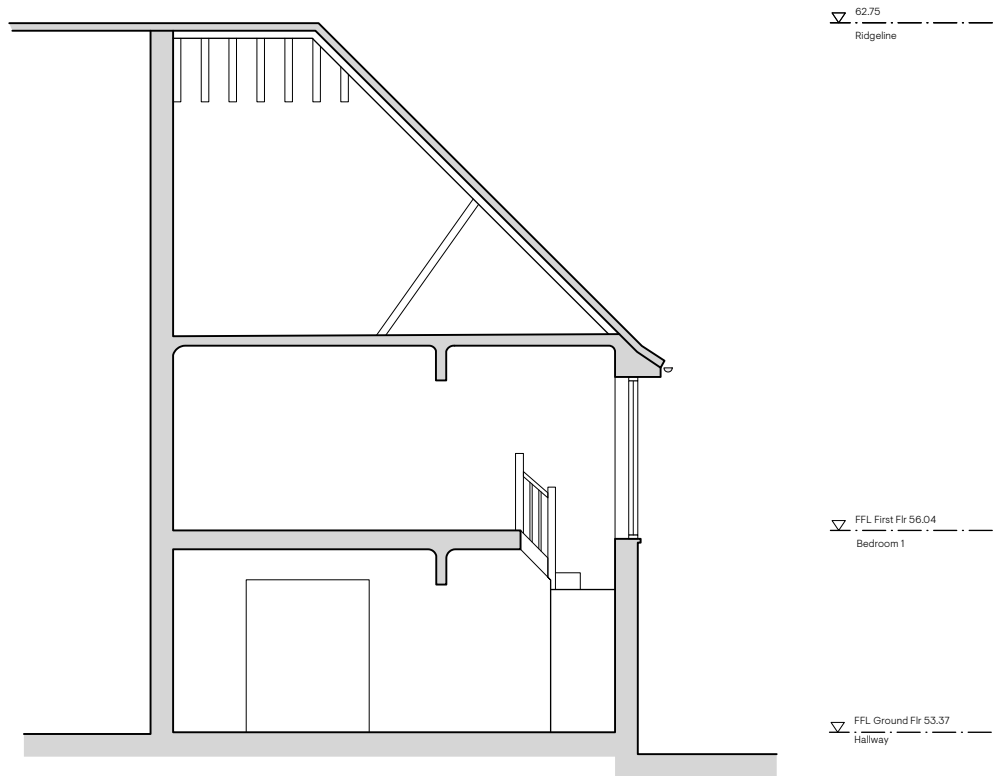

4 Proposed Section BB
Scale: 1:100

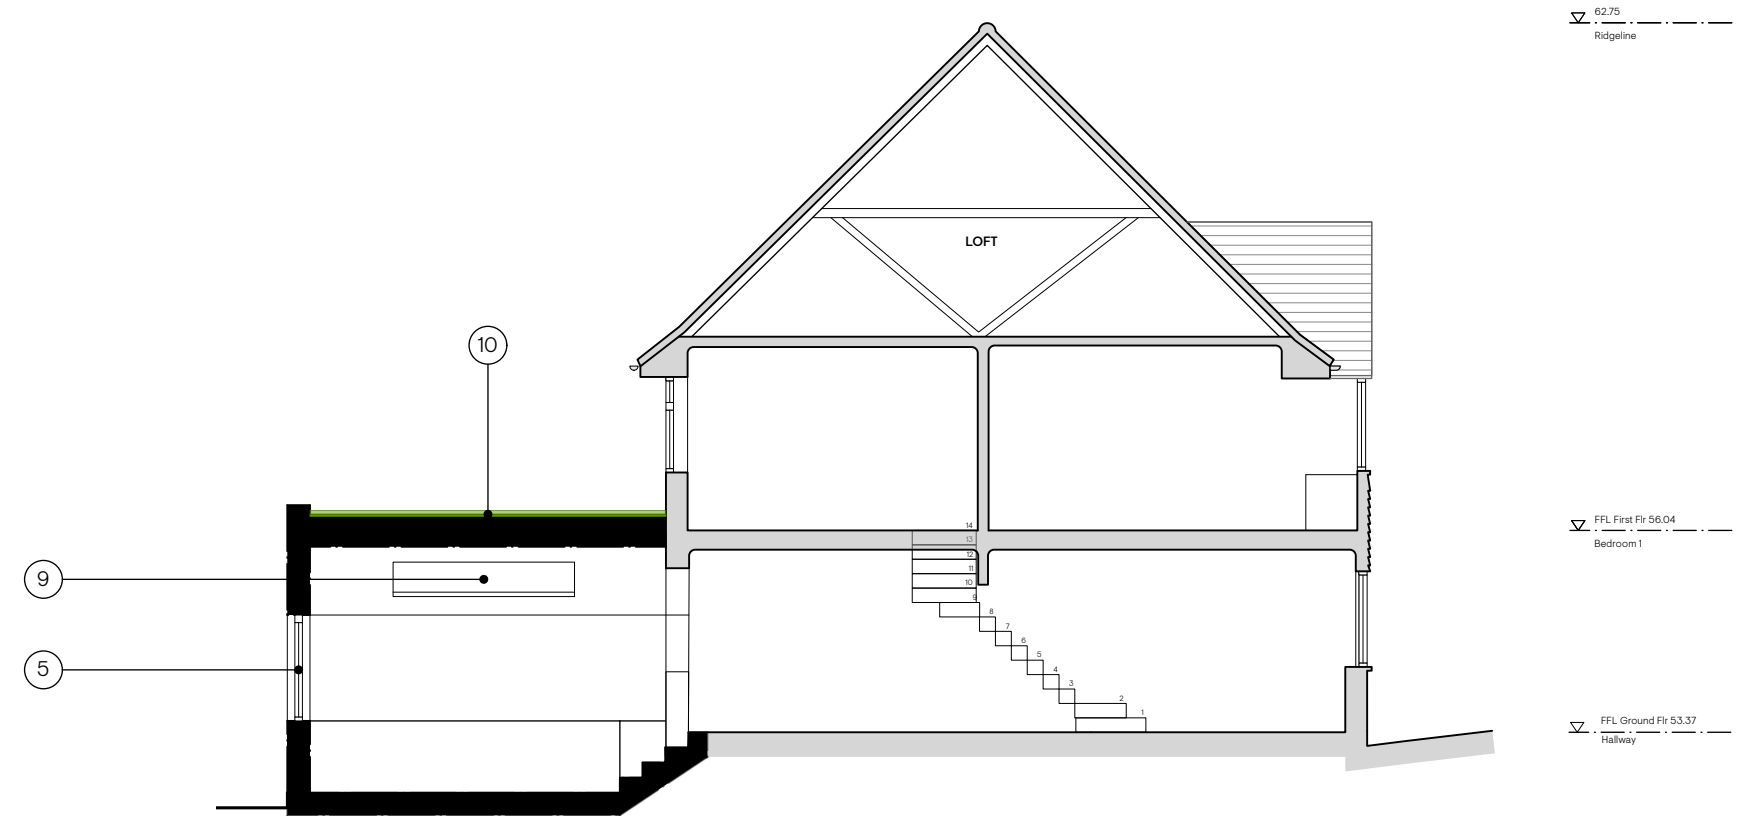

5 Proposed Section AA
Scale: 1:100

Notes

Rev
A

Comment
Issued for client comment

Date
08/01/2025

Project
31 Sunte Close, HH, RH161QT

Client
Charlotte John & Stuart Chapman

Drawing Title
Proposed Elevations & Sections

Drawing Number
24622 - P1 - 120

Scale
1:100

Revision
A

Drawn By
JF

Checked By
JF

Do not scale from drawing, all dimensions to be checked on site. Report any omissions, alterations and discrepancies to the architect immediately.

Issue Status
INFORMATION

foat.

John Foat Architects Ltd.
The Fishing Net Factory
8 Foundry Street
Brighton BN1 4AT
+44 7931 259 055
studio@foat.co.uk
www.foat.co.uk