




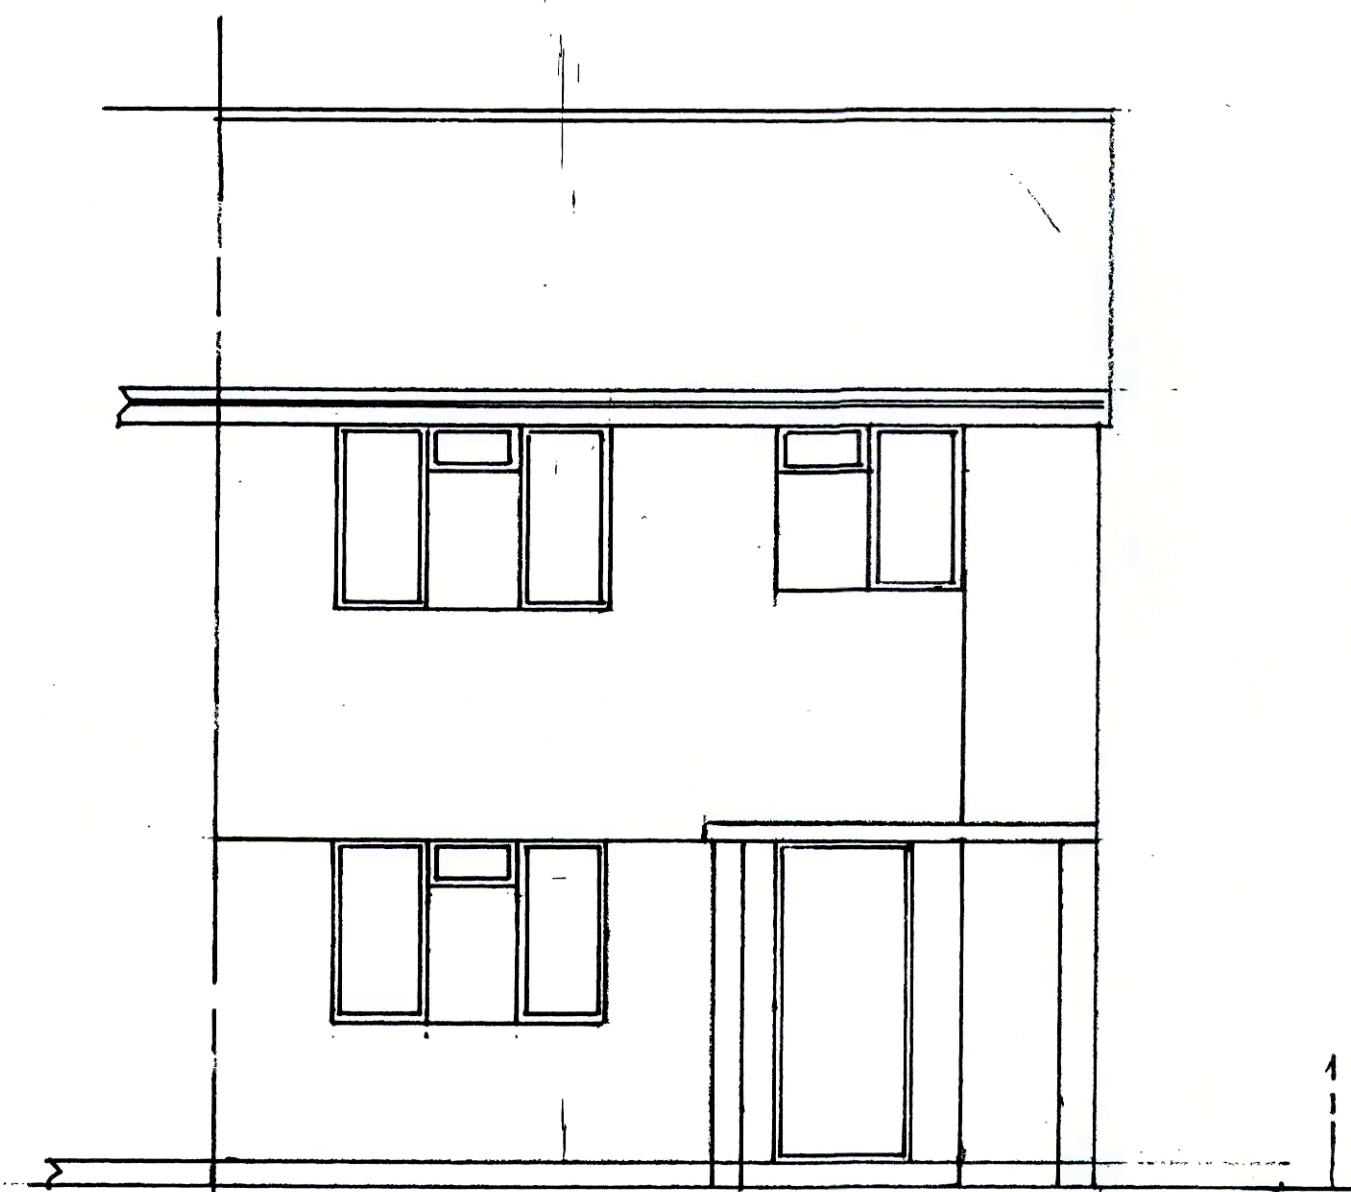


EXISTING FRONT ELEVATION

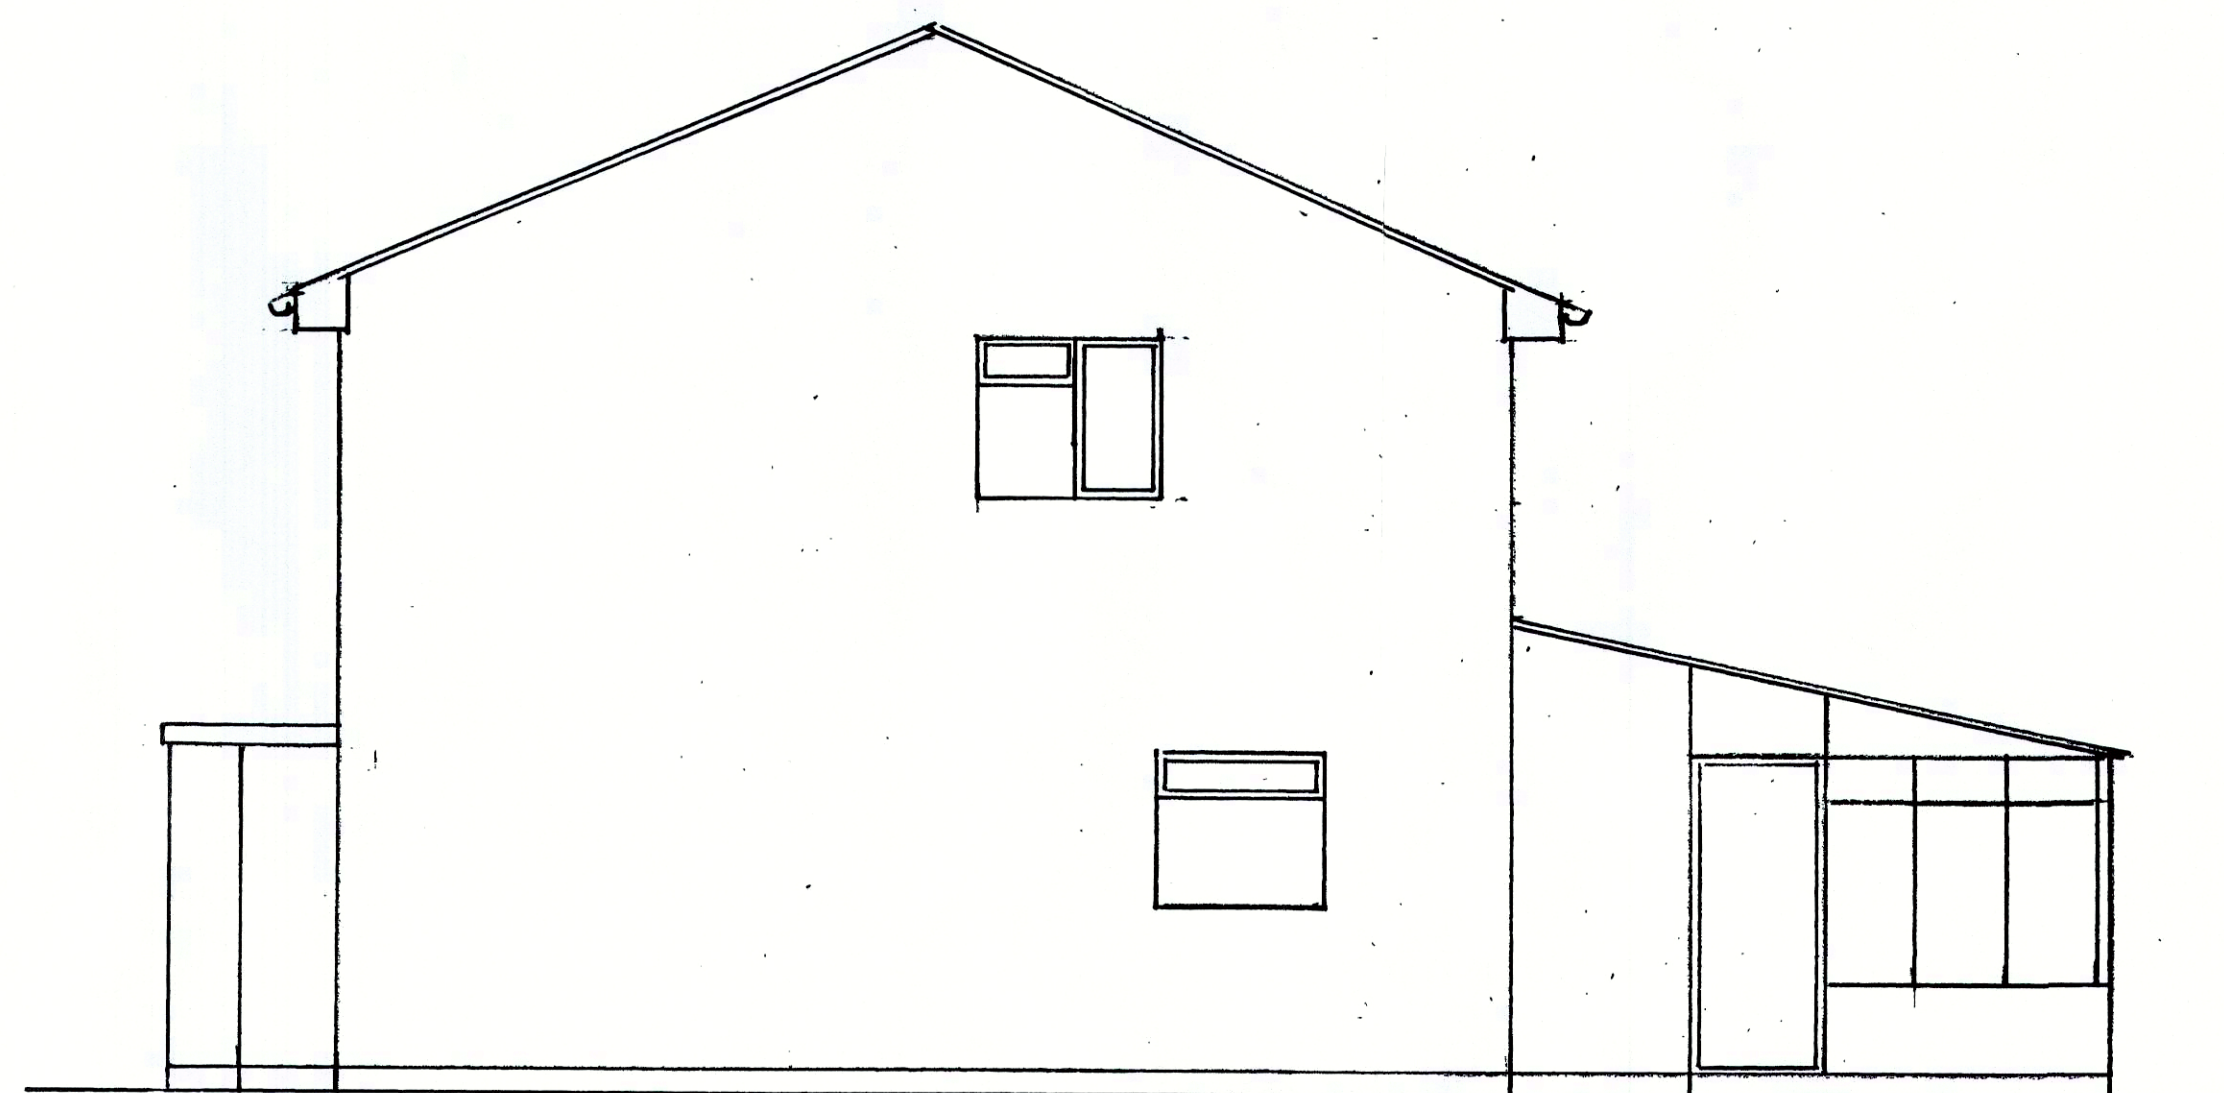


EXISTING SIDE ELEVATION

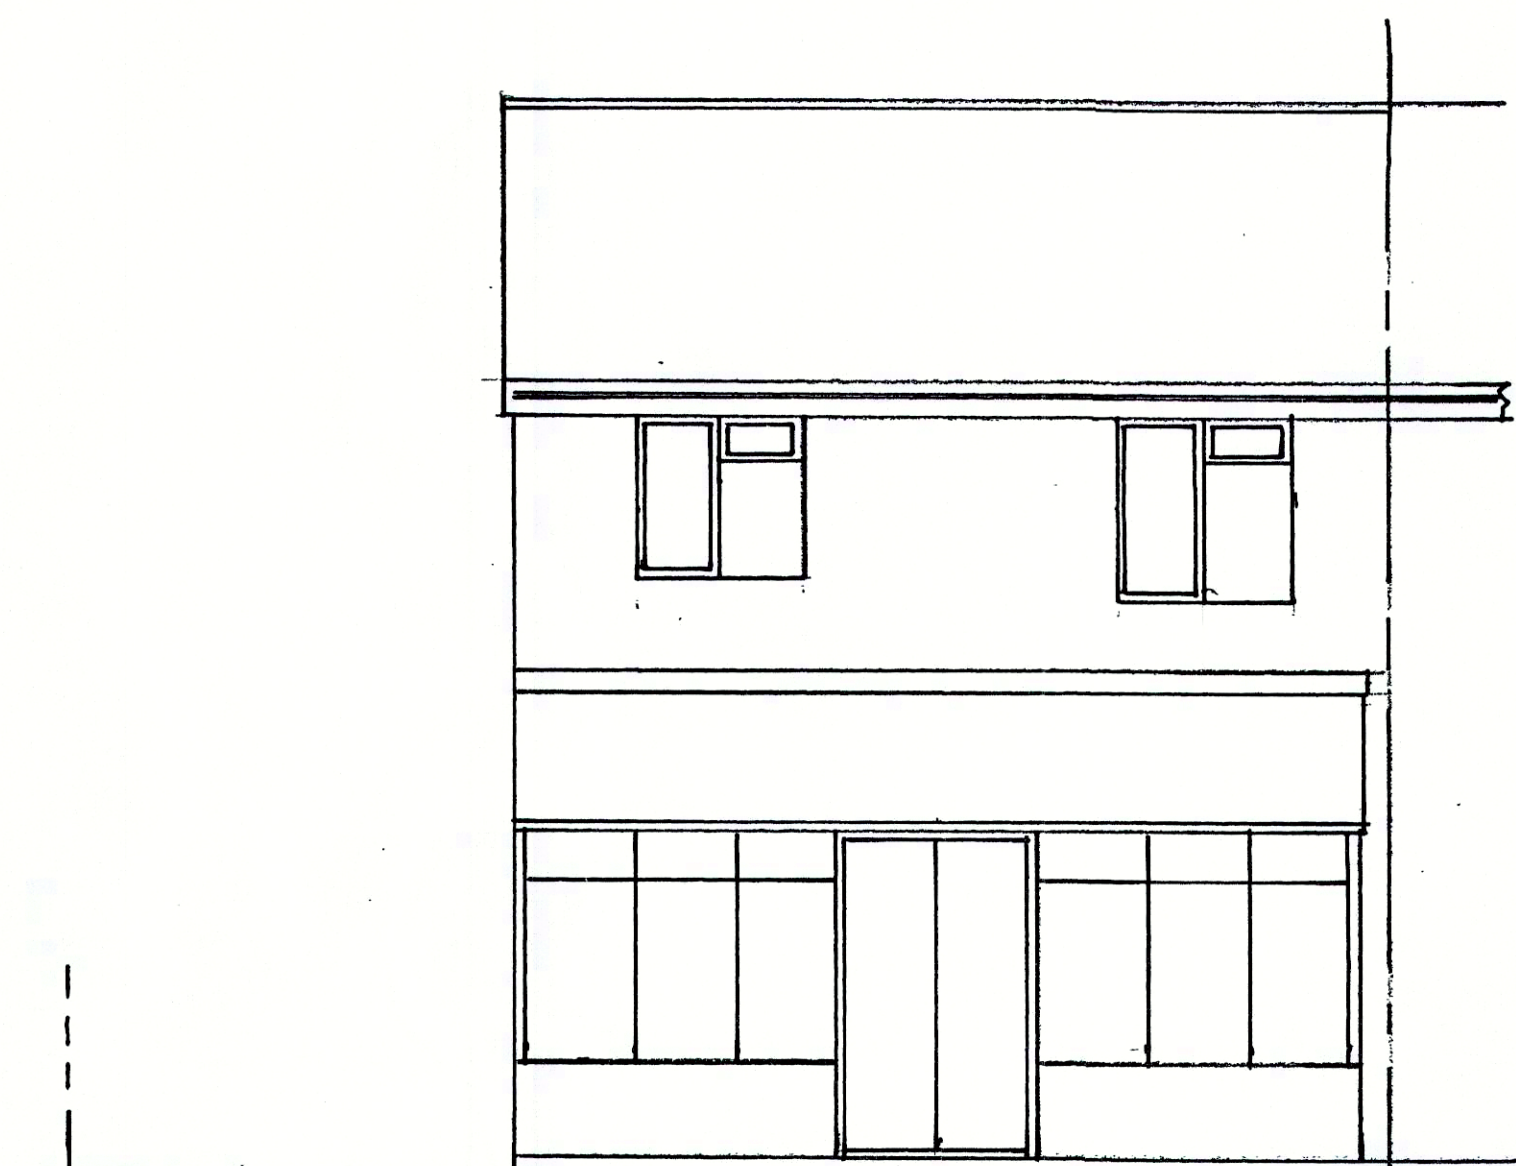


EXISTING REAR ELEVATION

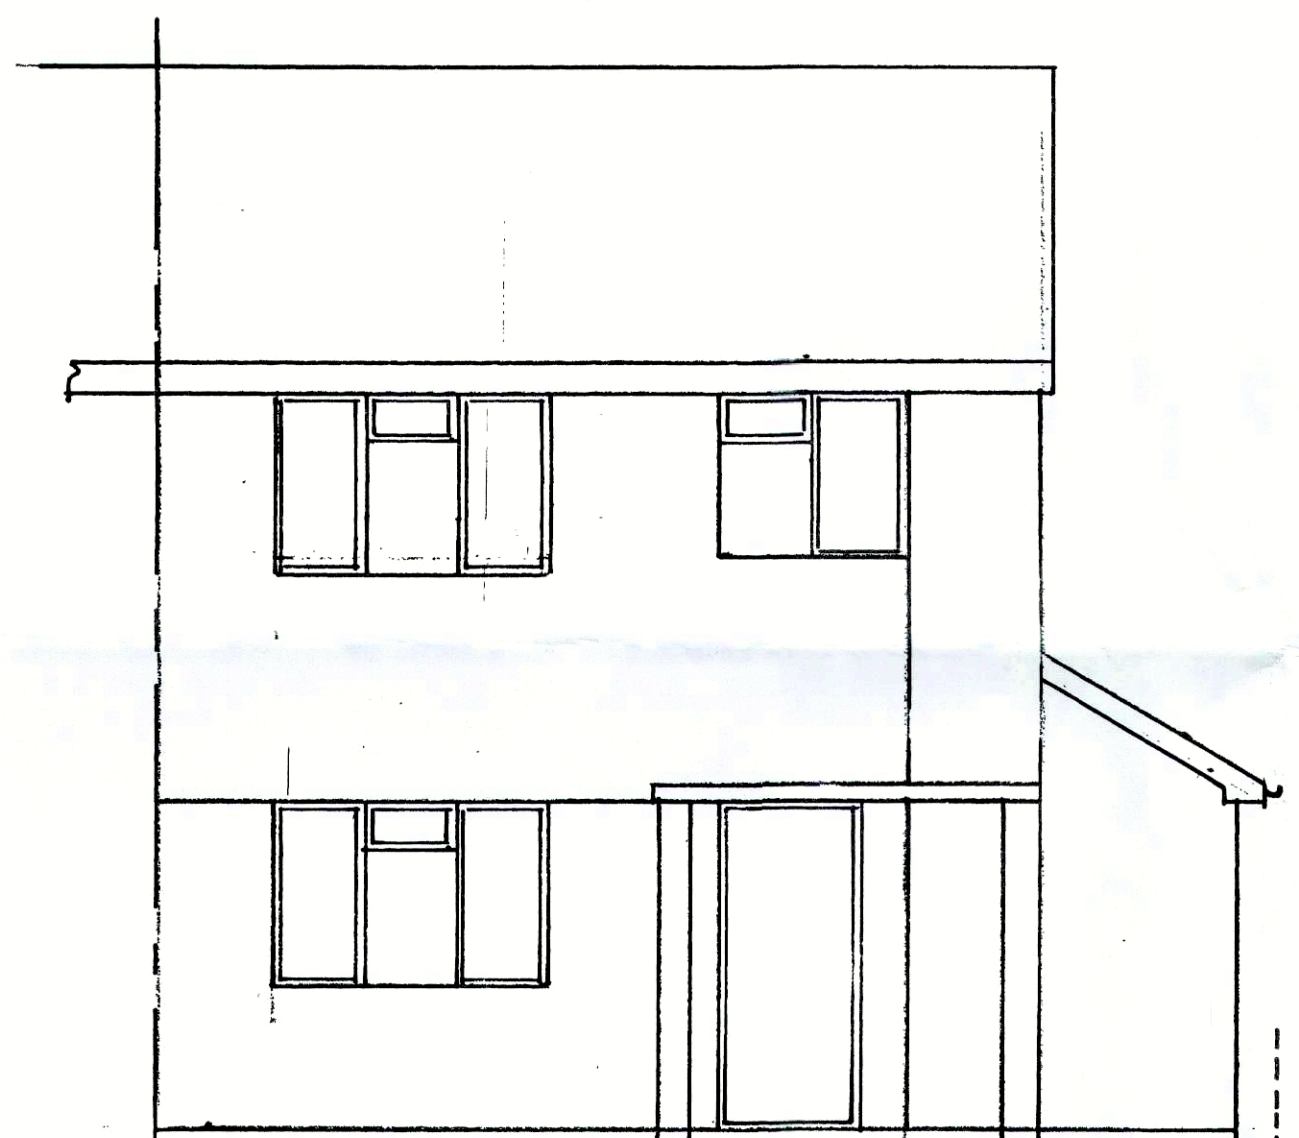


PROPOSED FRONT ELEVATION

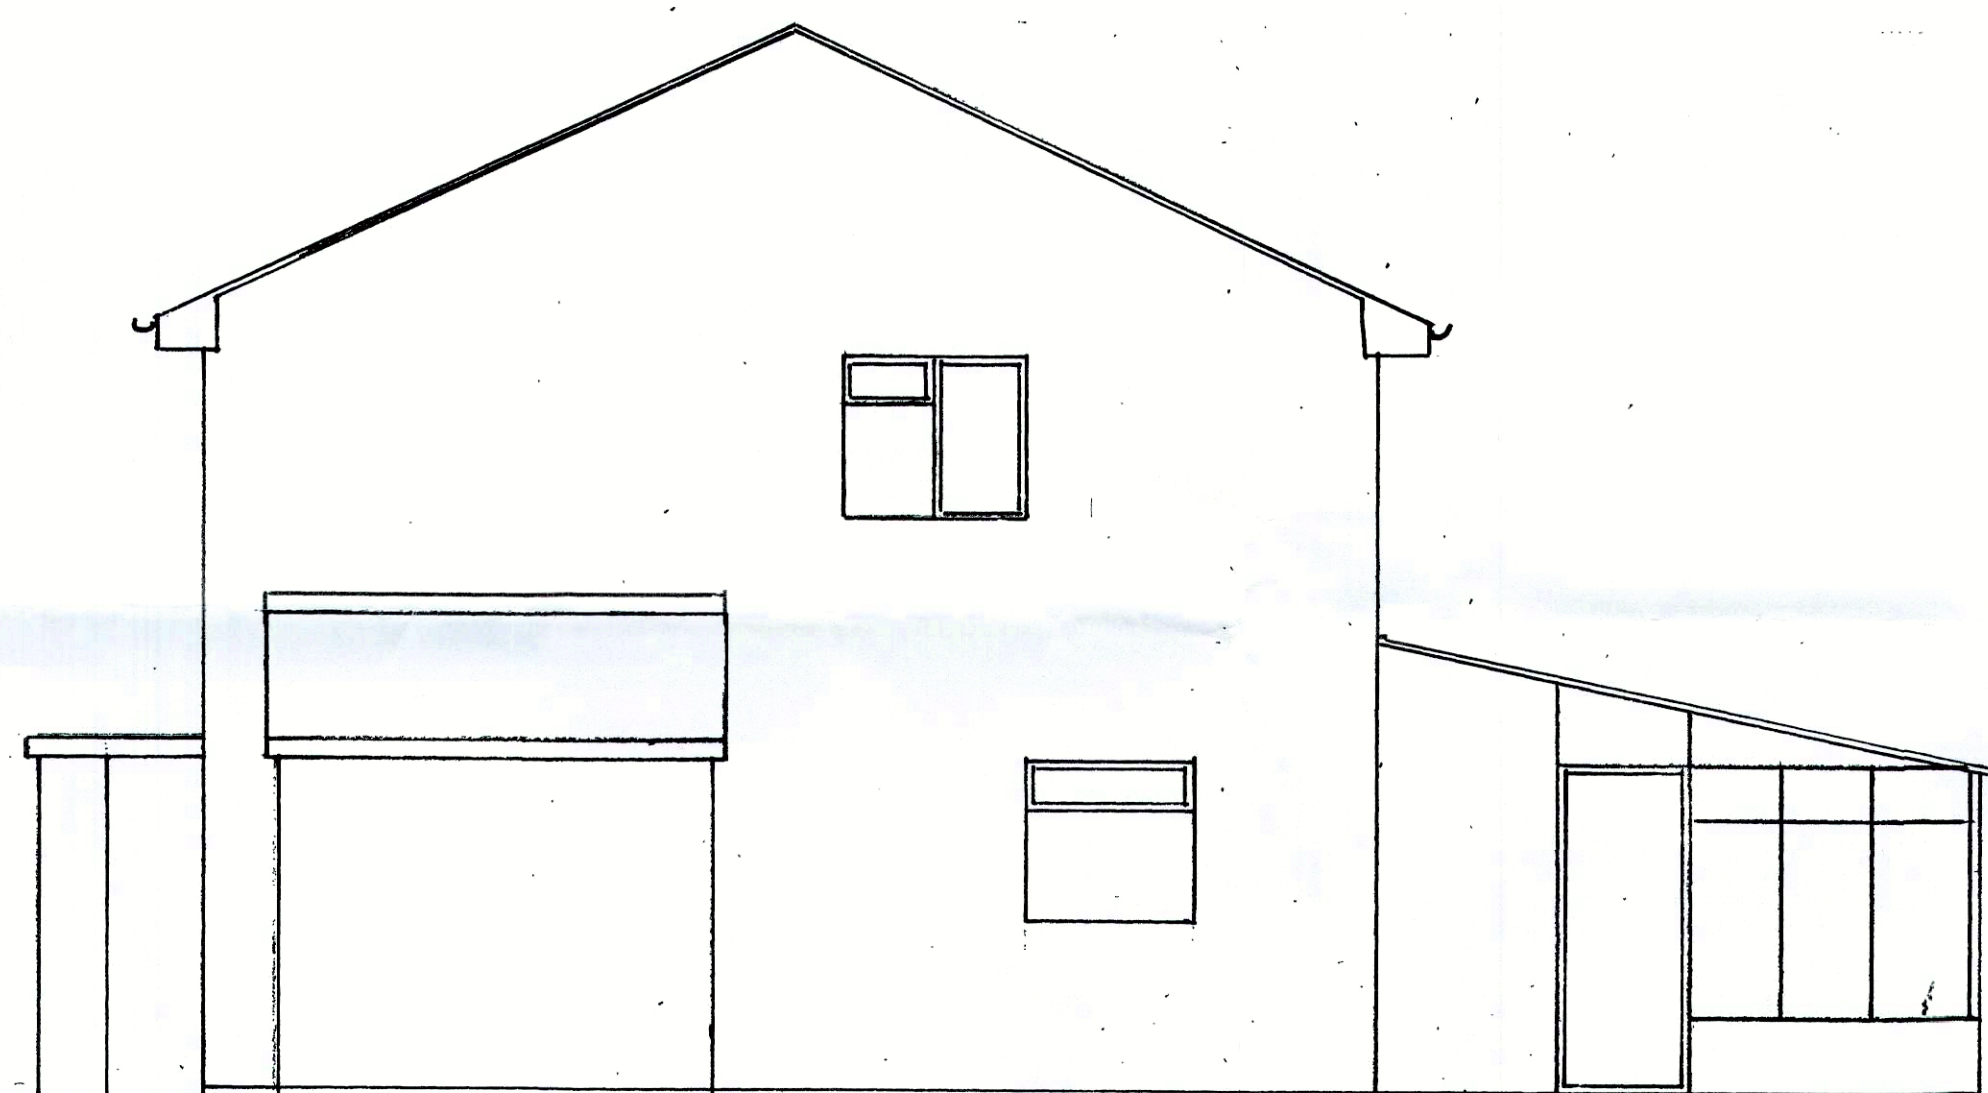

PROPOSED SIDE ELEVATION

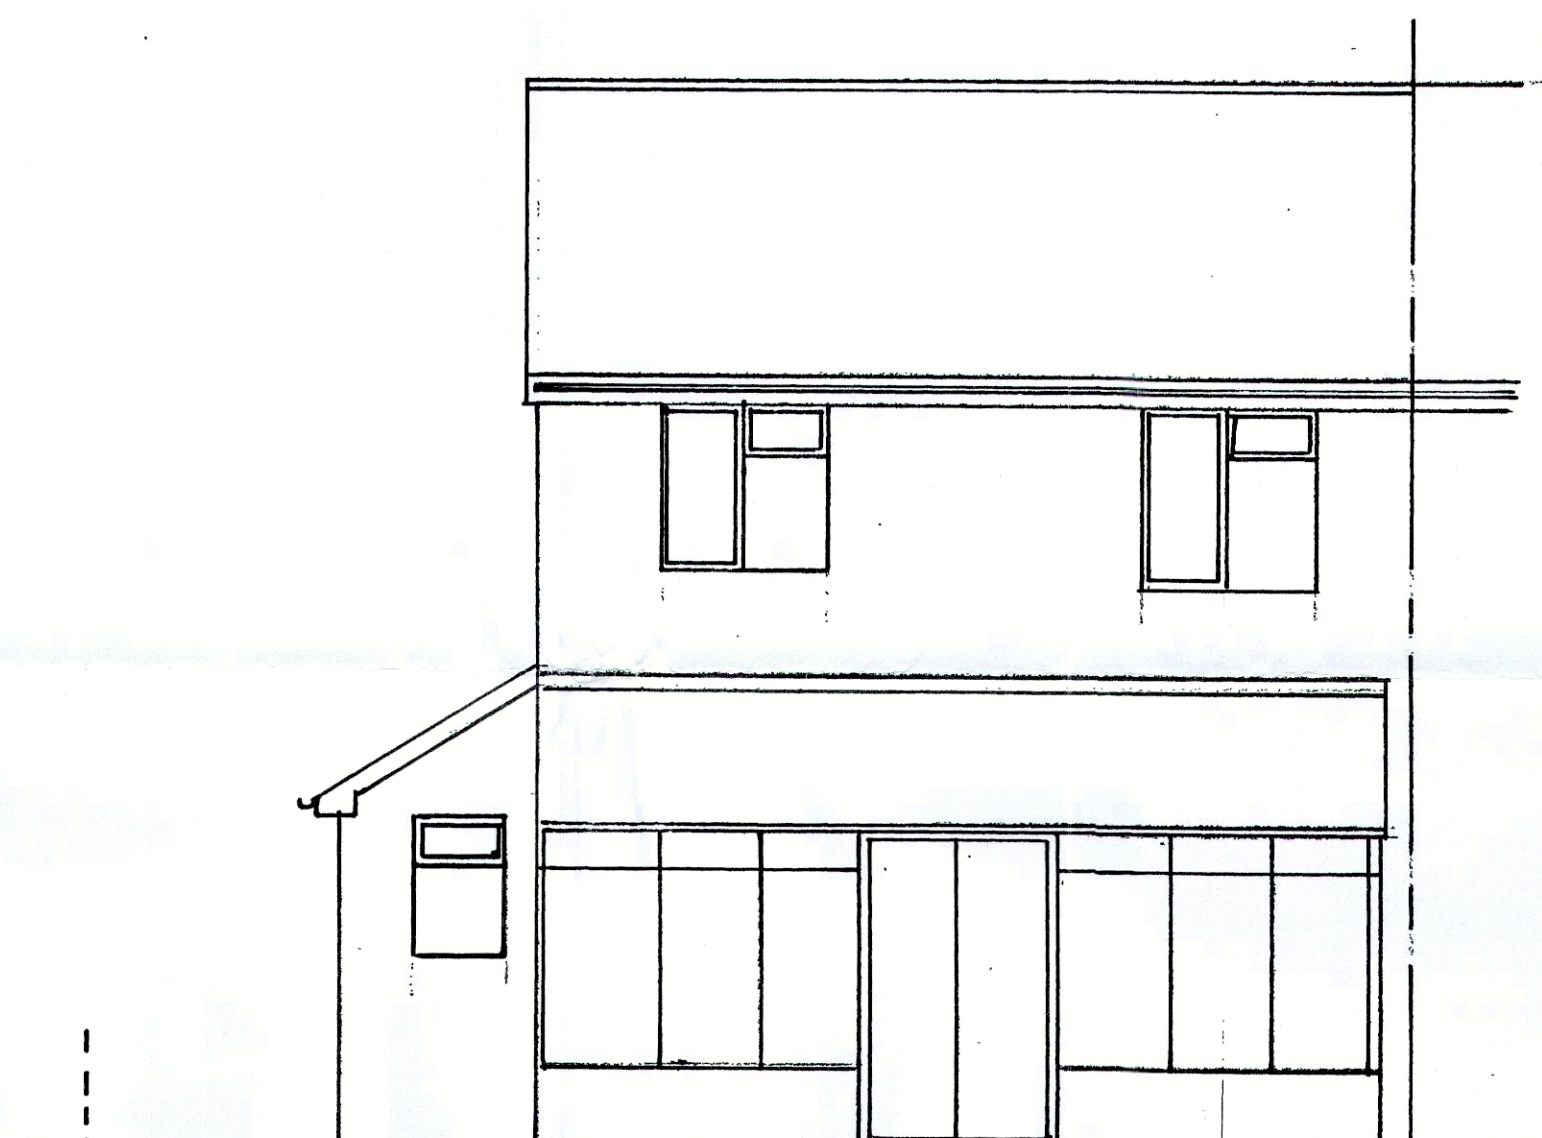


PROPOSED REAR ELEVATION

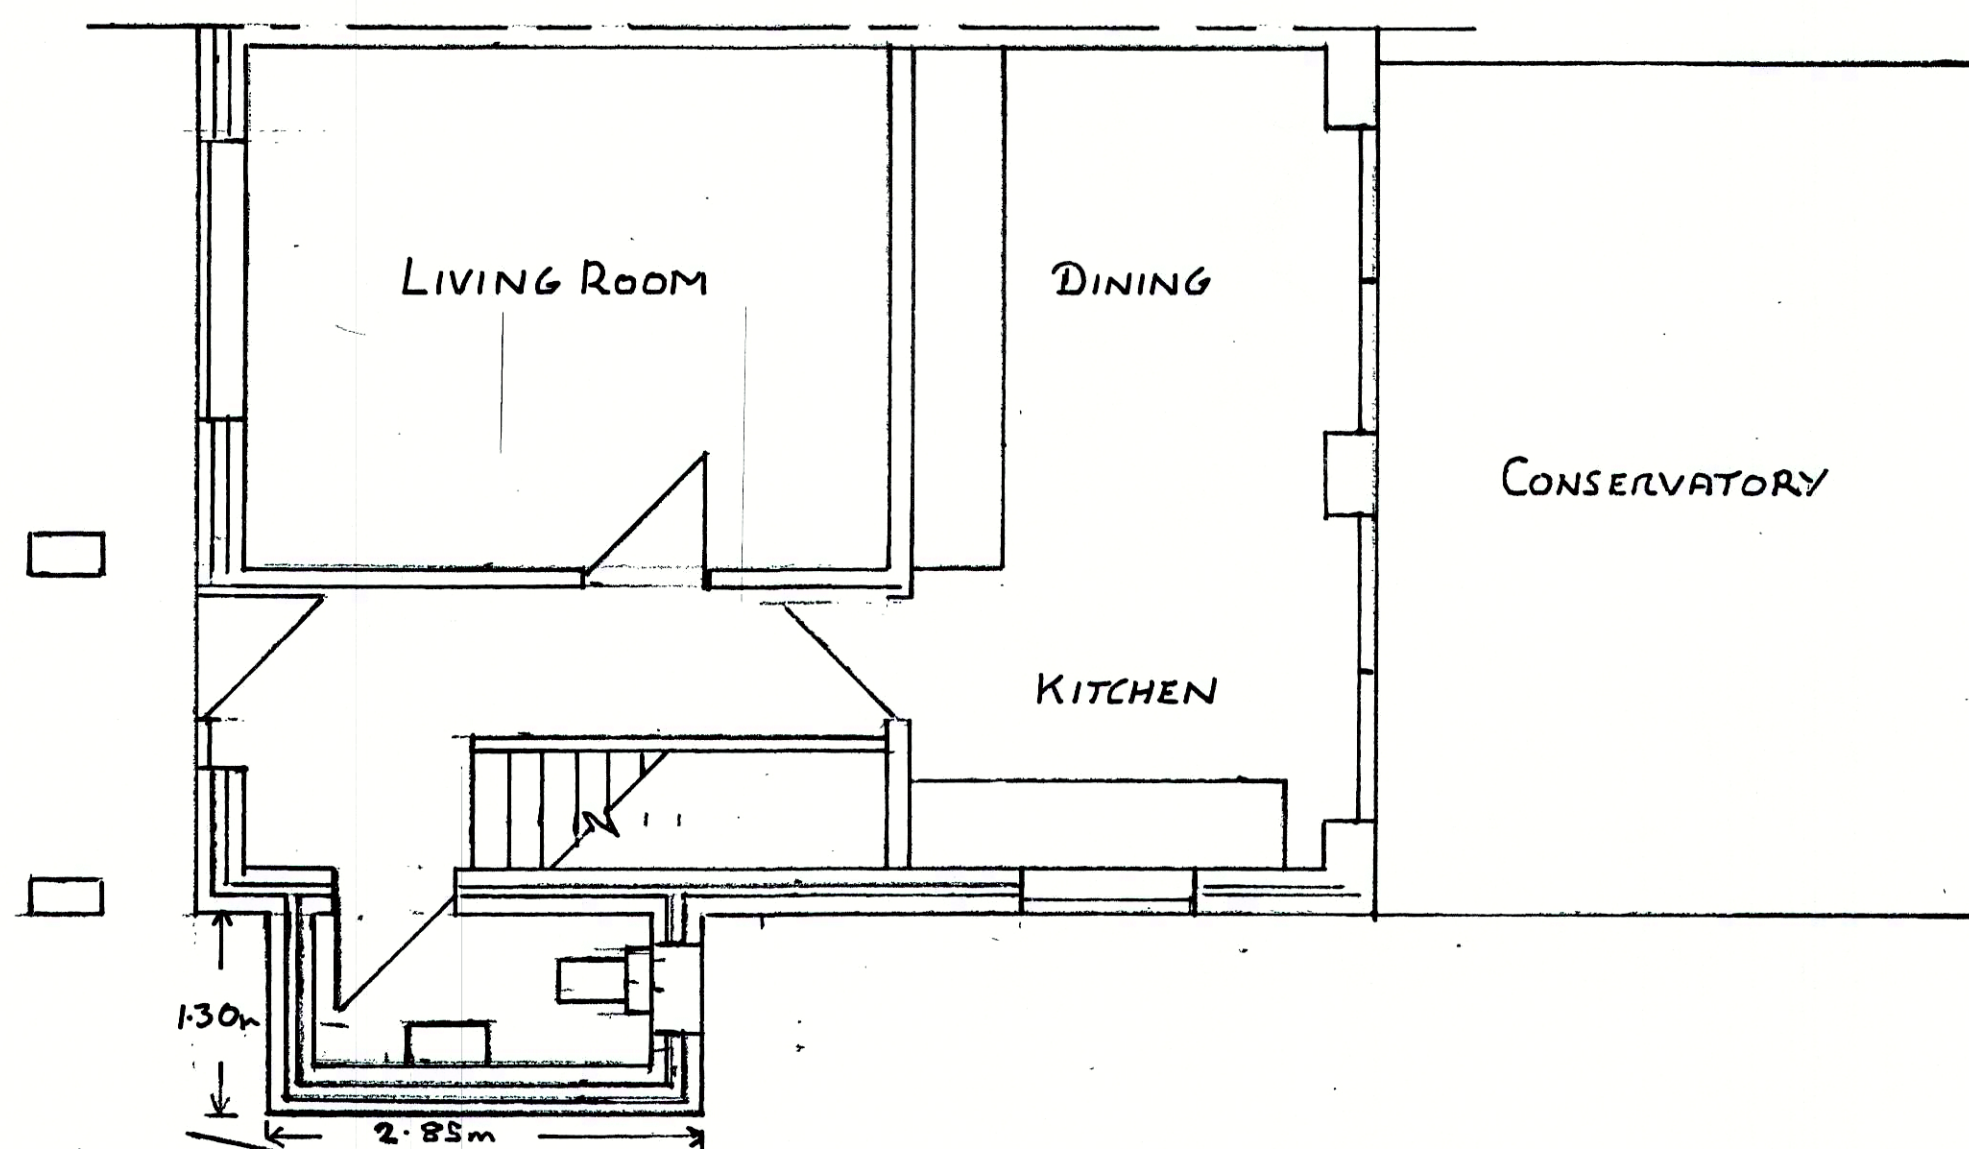

PROPOSED FLOOR PLAN



LOCATION PLAN 1:1250

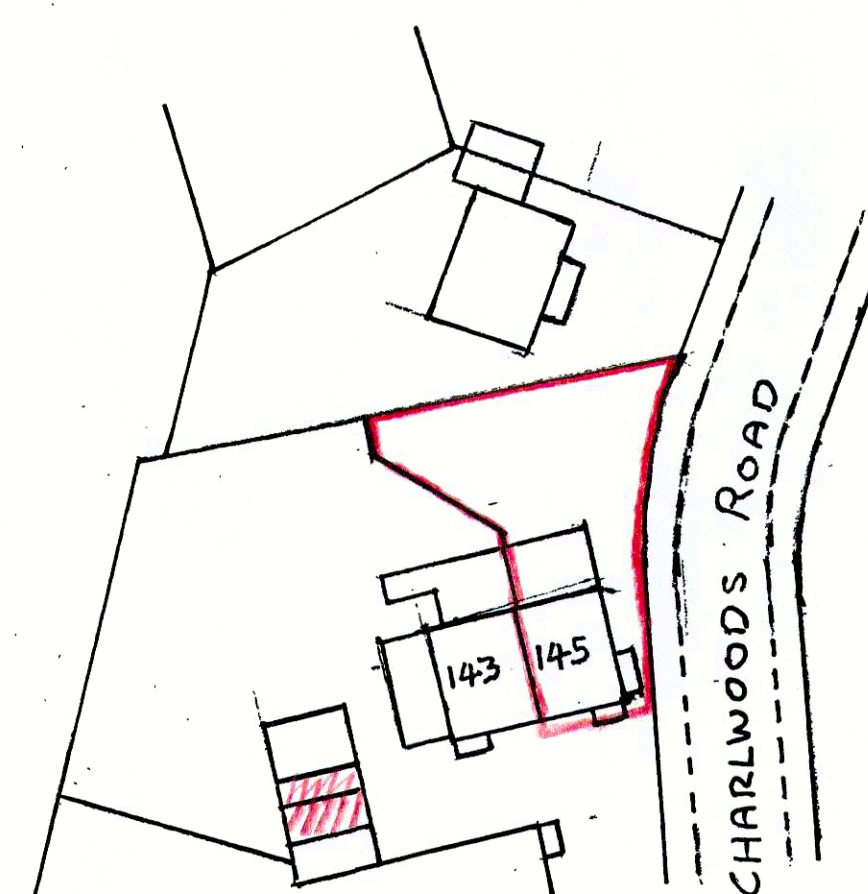

BLOCK PLAN 1:500

MID SUSSEX DC
27 JUN 2025

PROPOSED GROUND FLOOR CLOAKROOM FOR:- MR & MRS MORETON
145 CHARLWOODS ROAD EAST GRINSTEAD SUSSEX RH19 2JE

SCALE
PLAN & ELEVATIONS 1:50
1 2 3 4

T.D. SHAW LTD.
HILL BARN
CROWBOROUGH ROAD
NUTLEY SUSSEX TN22 3HT