


Millfield Yard, Pickwell Lane, RH17 5RH

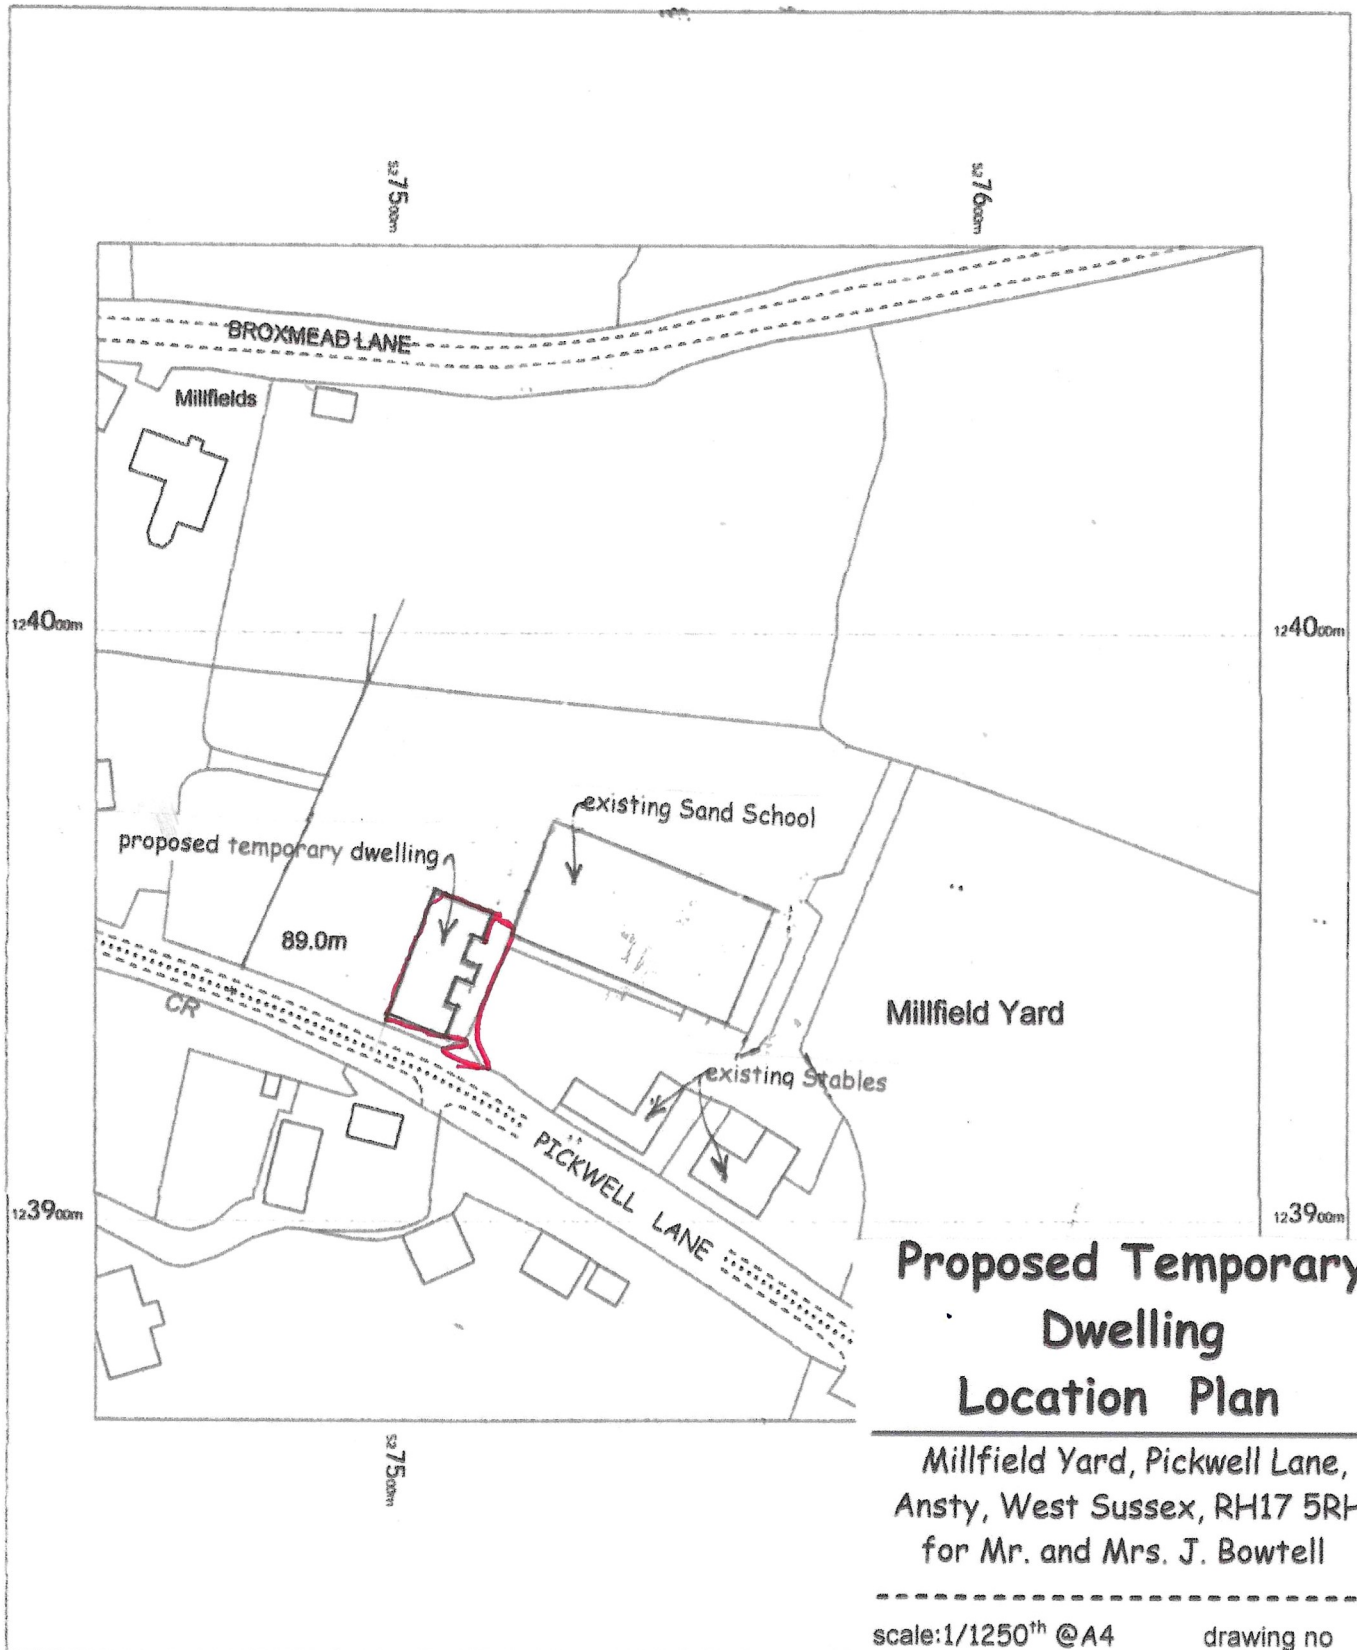

Proposed Temporary Dwelling Location Plan

Millfield Yard, Pickwell Lane,
Ansty, West Sussex, RH17 5RH
for Mr. and Mrs. J. Bowtell

scale: 1/1250th @ A4

drawing no

date: JULY 2026

26/62/1

Millfield Yard
Pickwell Lane,
Haywards Heath,
Ansty,
West Sussex
RH17 5RH

OS MasterMap 1250/2500/10000 scale
Saturday, July 25, 2026, ID: MPMBW-01289701
www.blackwellmapping.co.uk

1:1250 scale print at A4, Centre: 527550 E, 123966 N

©Crown Copyright Ordnance Survey. Licence no.
100041041



**BLACKWELL'S
MAPPING SERVICES**

www.blackwellmapping.co.uk

TEL: 0800 151 2612

maps@blackwell.co.uk

