



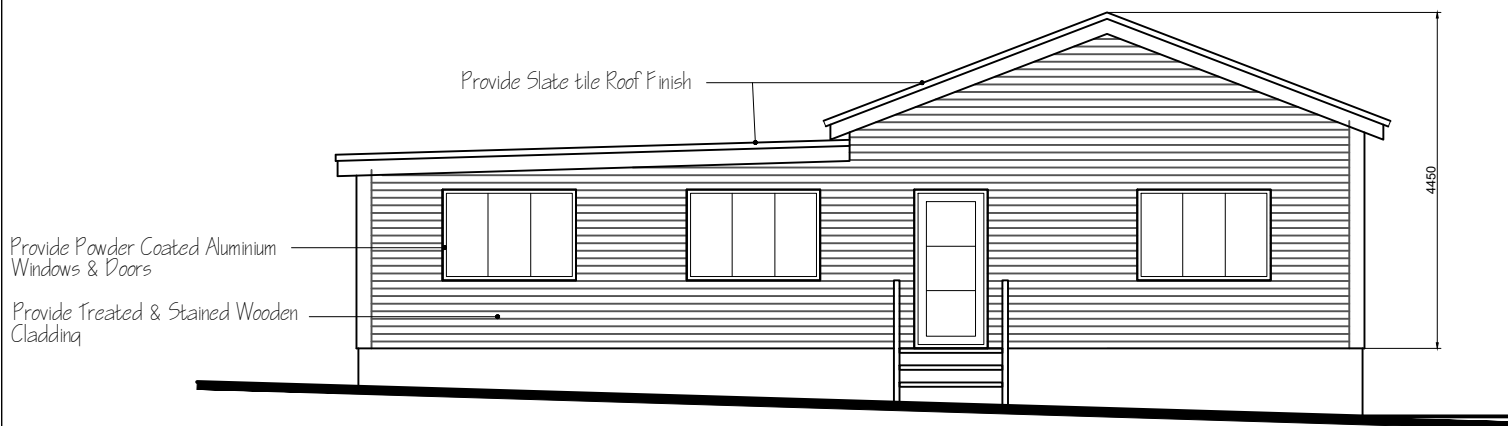

EXISTING FRONT (NORTH EAST) ELEVATION




EXISTING REAR (SOUTH WEST) ELEVATION

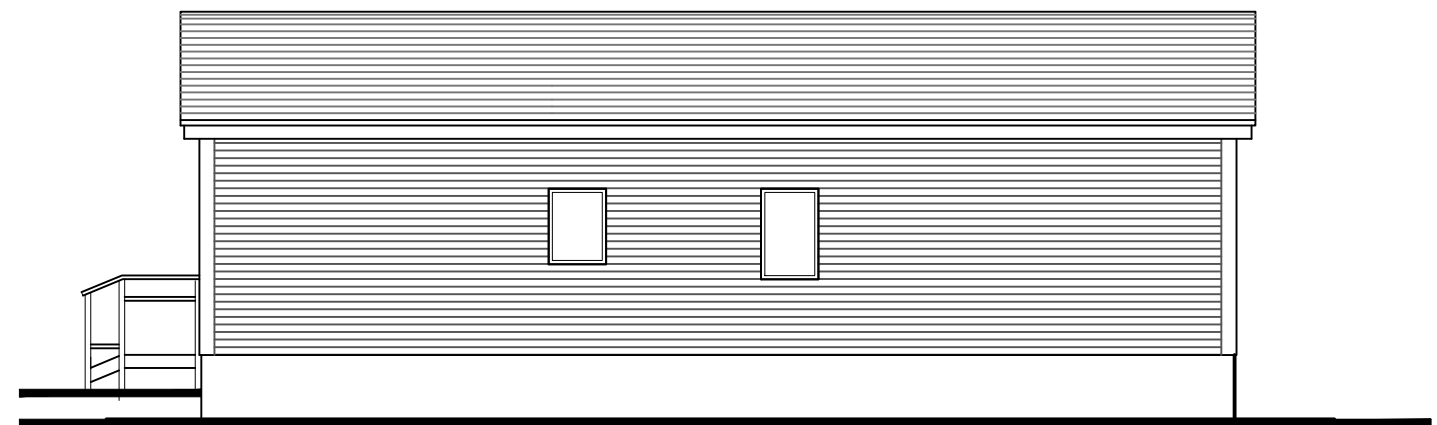

EXISTING SIDE (NORTH WEST) ELEVATION



EXISTING SIDE (SOUTH EAST) ELEVATION

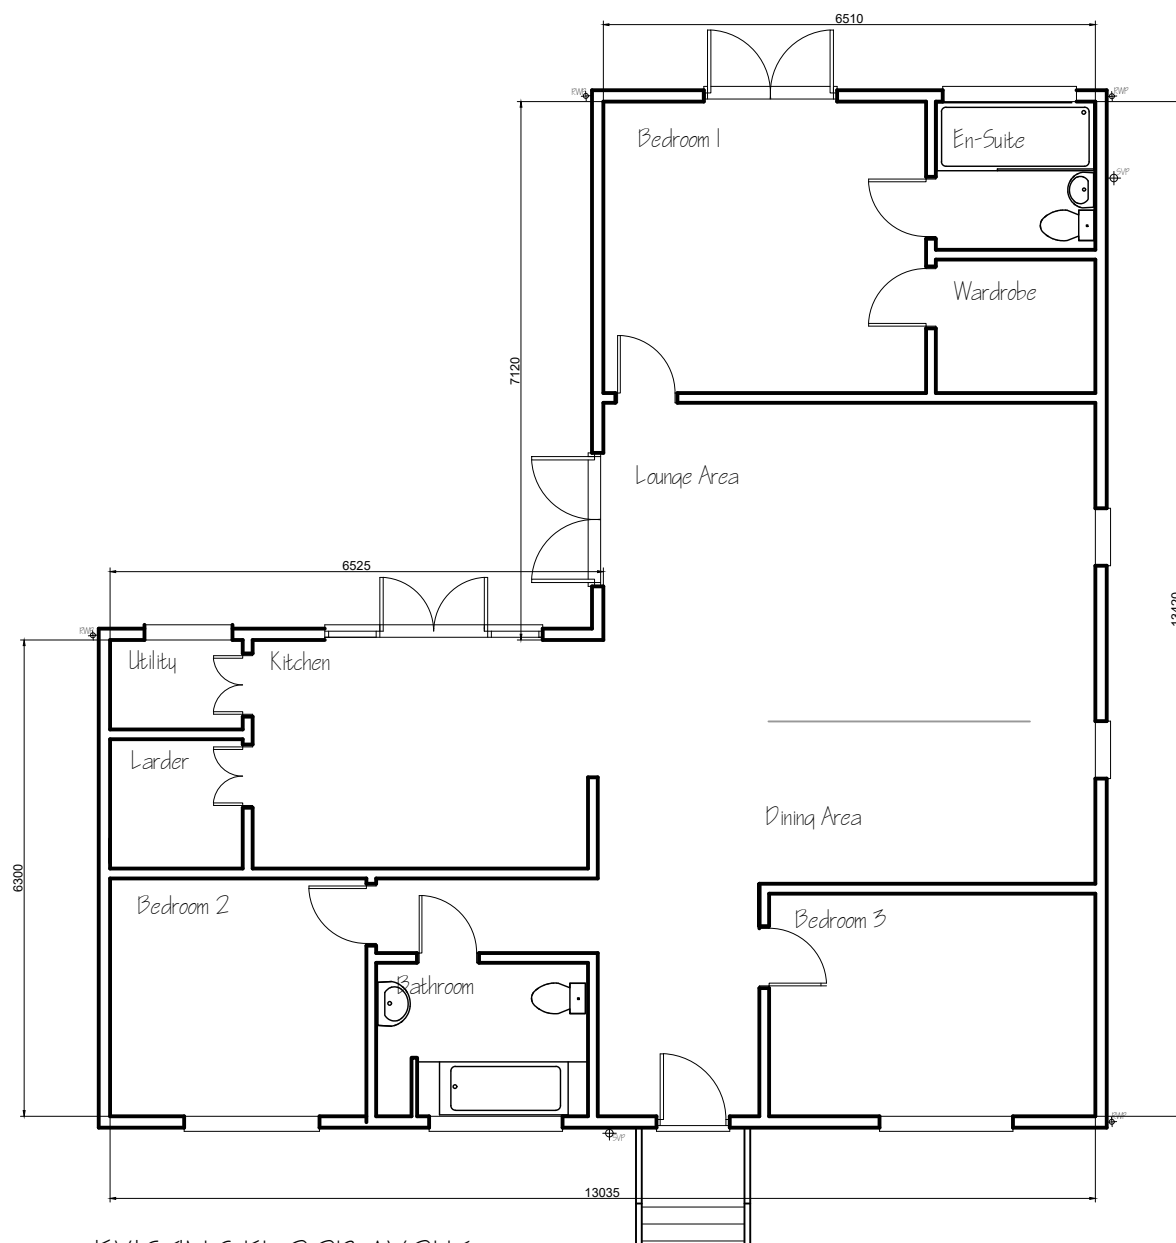

EXISTING FLOOR AYOUI

Project

8A Highfields
Brighton Road
Warninglid
West Sussex
RH17 5SY

Drawing

New Single Storey Dwelling
Floor Layout & Elevations



Architects & Planning Consultants

Clock Tower House, Lewes Road
Lindfield, West Sussex. RH16 2LH
Telephone 01444 - 484711

Client

Ms I Mears

Drawing no.

0926.POI

date

June 2026

revisions

scale

1:100

drawn

ARM