


Suzuki (Dinnages) Haywards Heath

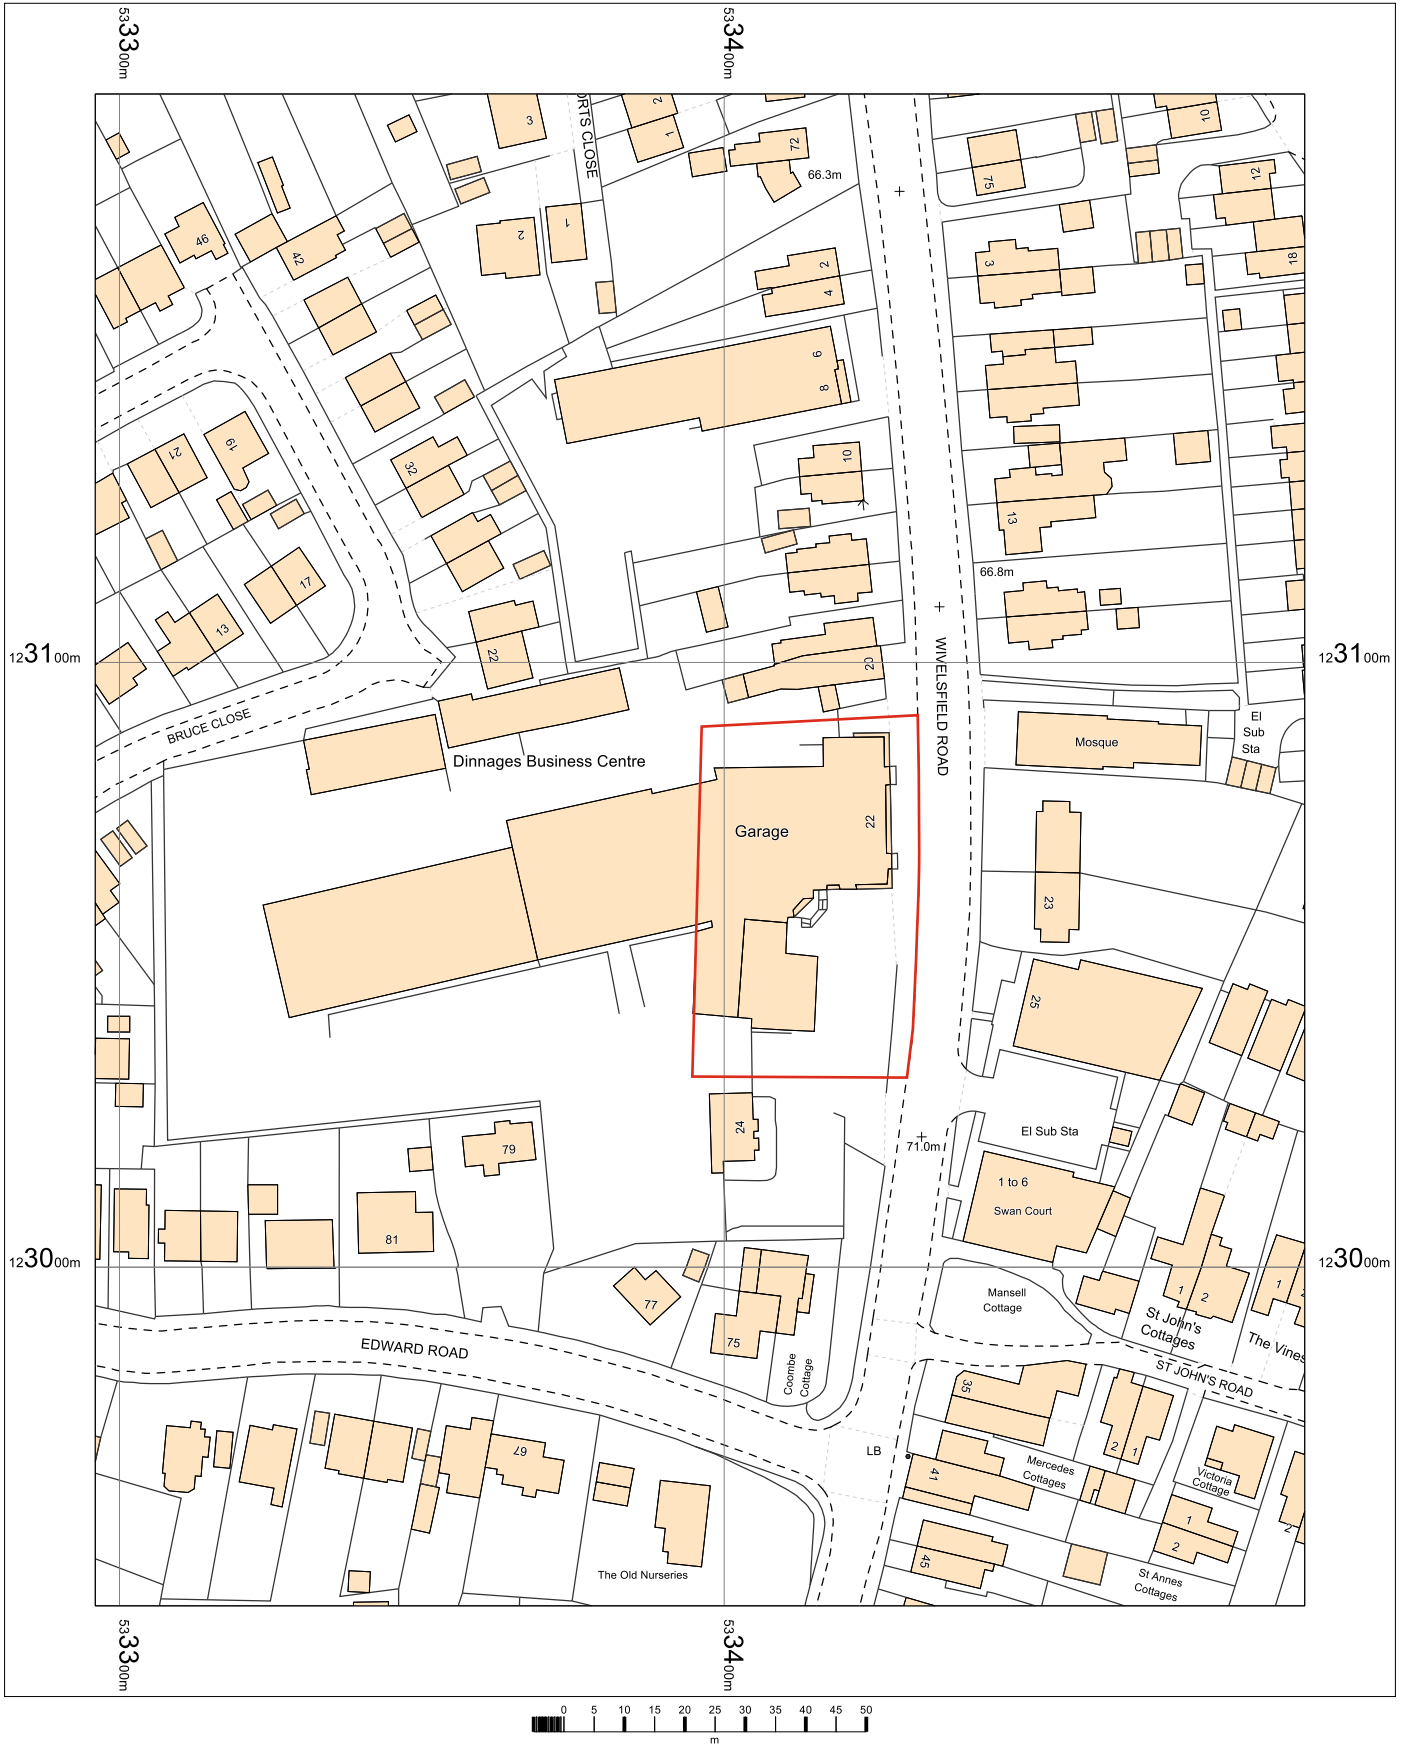


Dinnages Garages Ltd
22-24 Wivelsfield Road,
Haywards Heath,
West Sussex
RH16 4EQ

OS MasterMap 1250/2500/10000 scale
Wednesday, November 26, 2025, ID: CM-01252421
www.centremapslive.co.uk


1:1250 scale print at A4, Centre: 533396 E, 123069 N

©Crown Copyright Ordnance Survey. Licence no.
AC0000849896

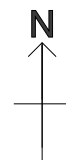

SIGN SPECIALISTS
sign-specialists.co.uk

Suzuki (Dinnages) Haywards Heath

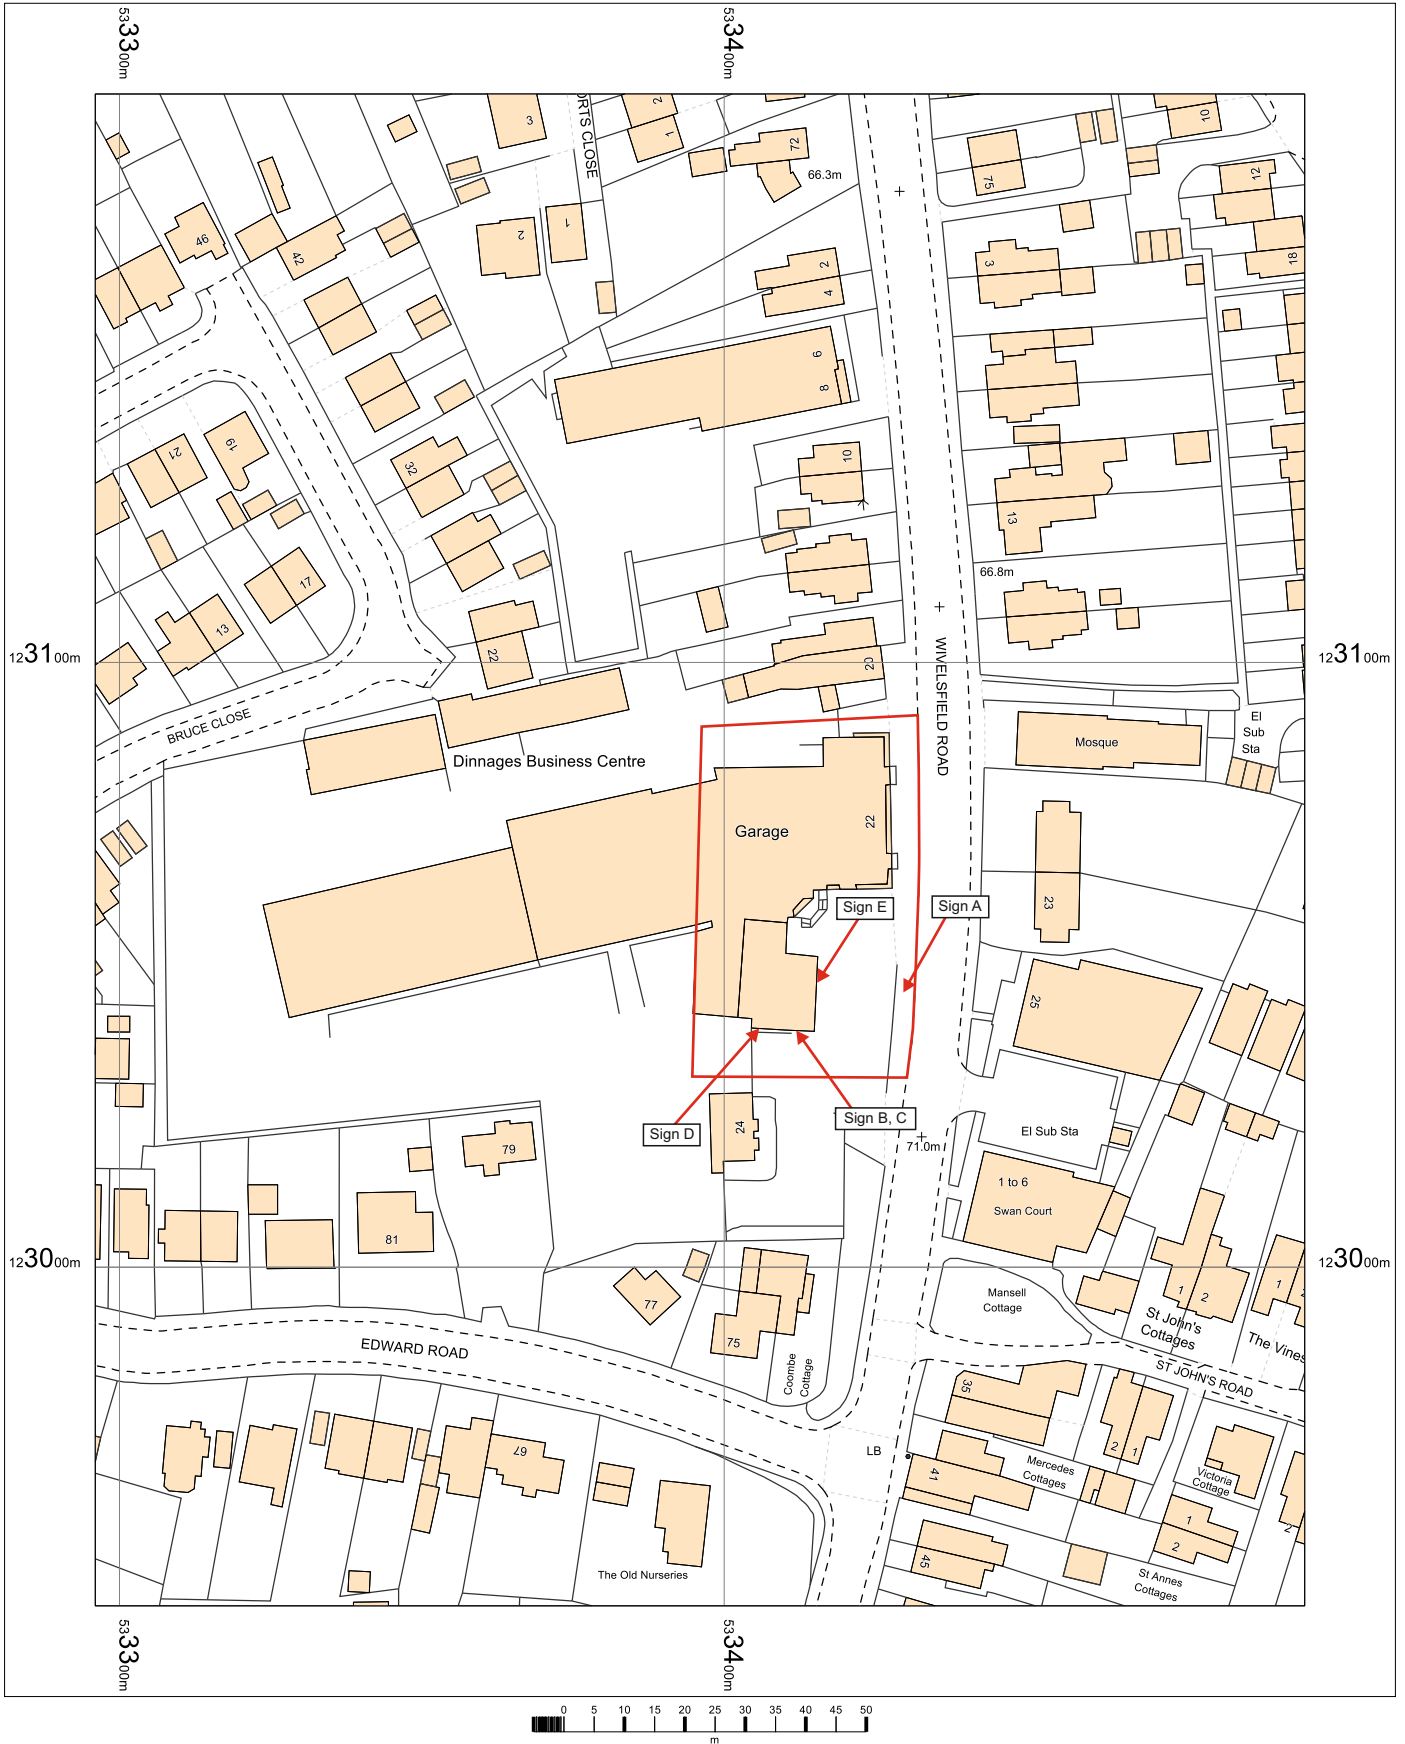


Dinnages Garages Ltd
22-24 Wivelsfield Road,
Haywards Heath,
West Sussex
RH16 4EQ

OS MasterMap 1250/2500/10000 scale
Wednesday, November 26, 2025, ID: CM-01252421
www.centremapslive.co.uk

1:1250 scale print at A4, Centre: 533396 E, 123069 N

©Crown Copyright Ordnance Survey. Licence no.
AC0000849896

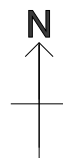

SIGN SPECIALISTS
sign-specialists.co.uk