


Suzuki (Dinnages)Haywards Heath

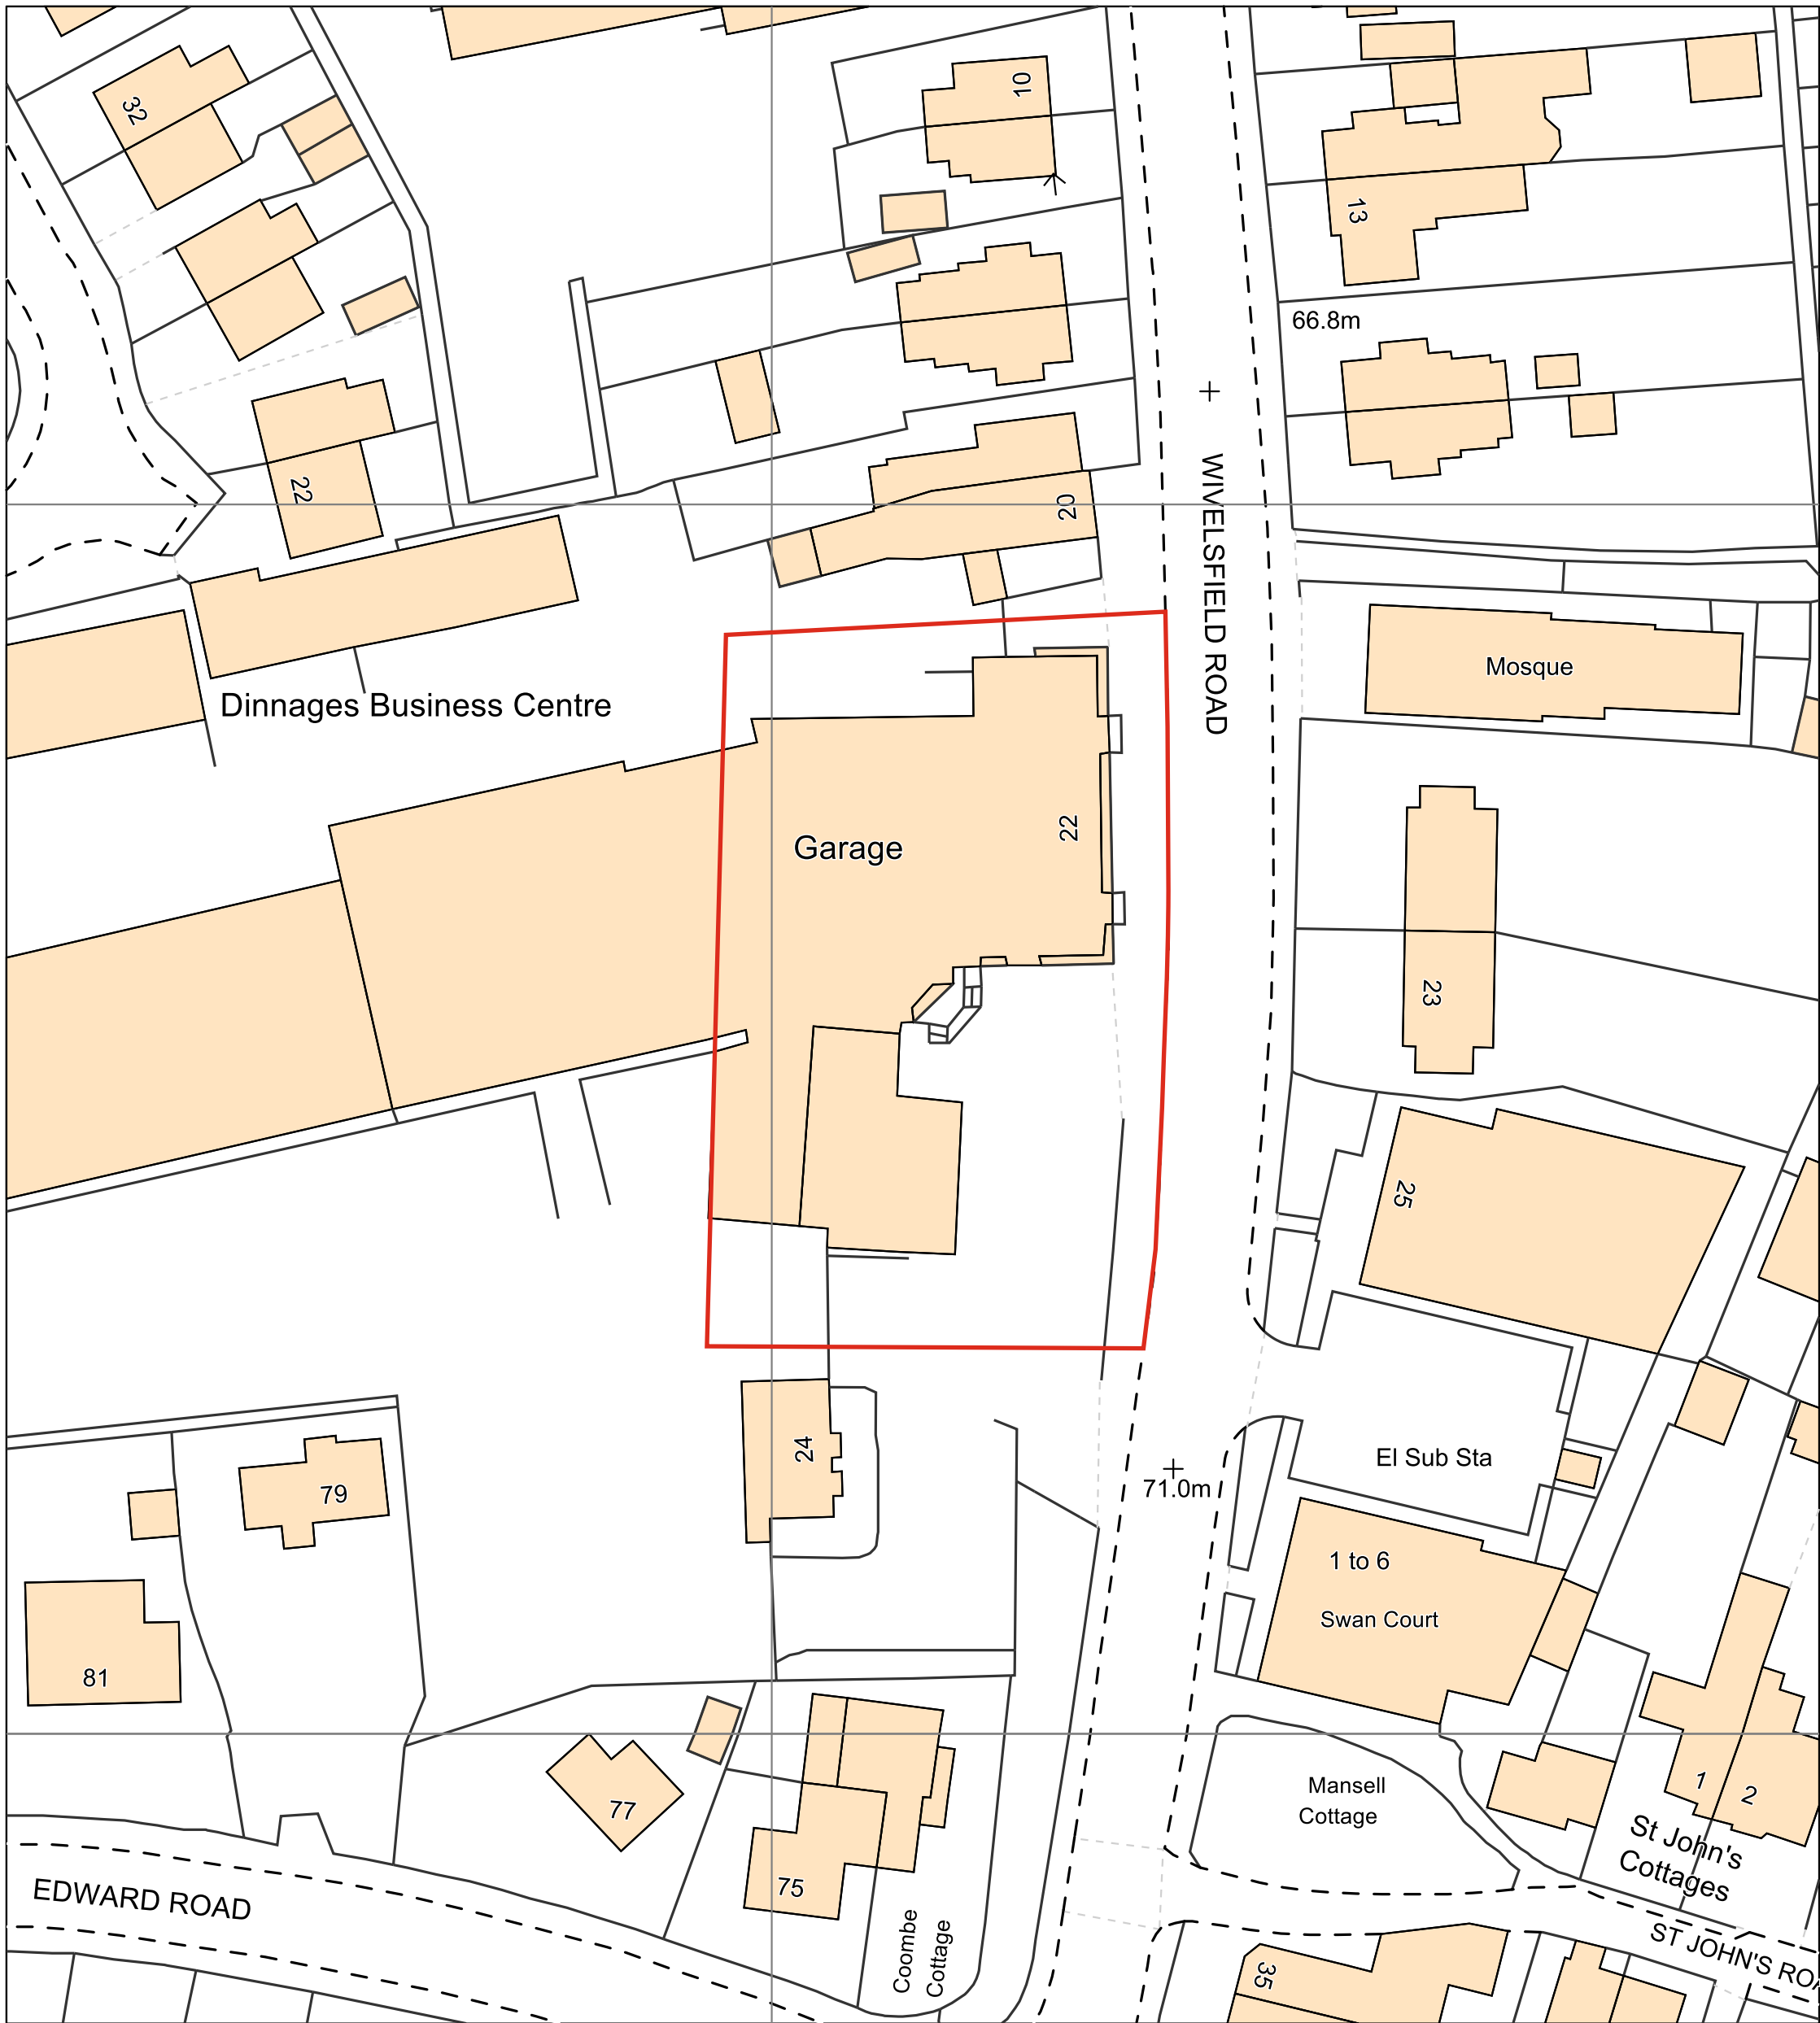


Dinnages Garages Ltd
22-24 Wivelsfield Road,
Haywards Heath,
West Sussex
RH16 4EQ

Wednesday, November 26, 2025, ID: CM-01252421
www.centremapslive.co.uk


1:500 scale print at A3, Centre: 533396 E, 123069 N

©Crown Copyright Ordnance Survey. Licence no.
AC0000849896

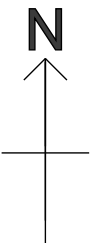

SIGN SPECIALISTS
sign-specialists.co.uk

Suzuki (Dinnages)Haywards Heath

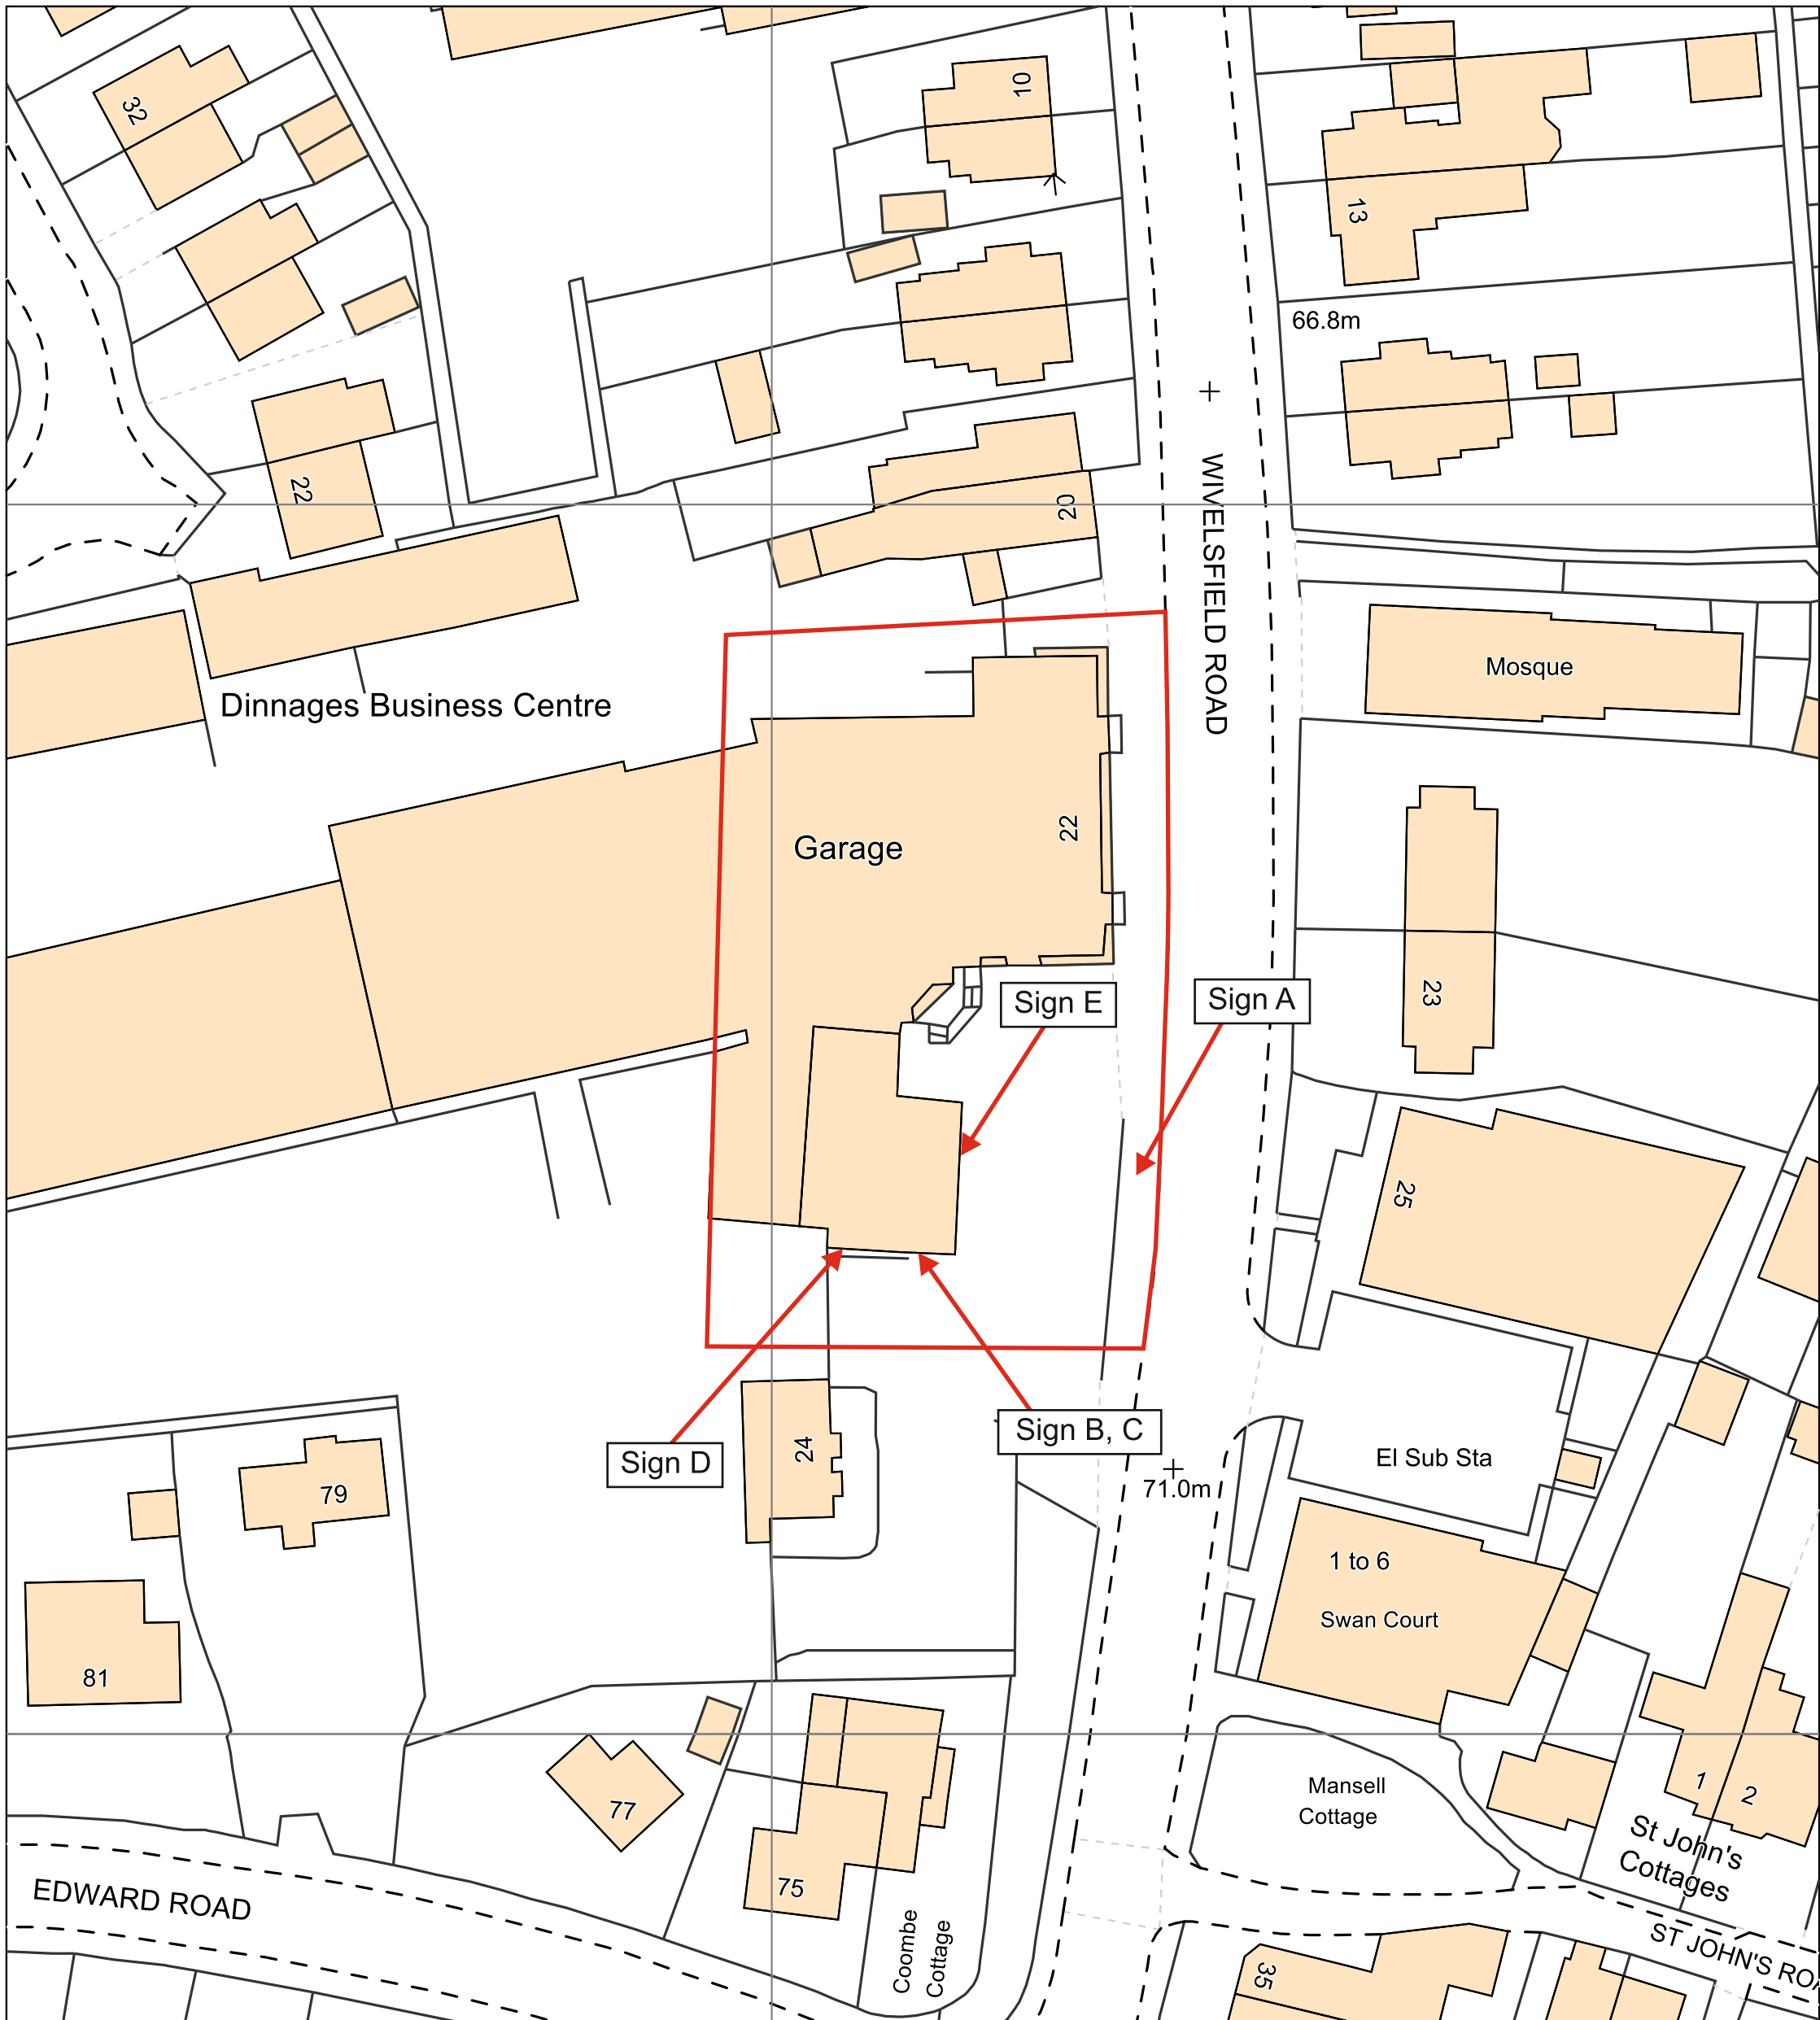

Dinnages Garages Ltd
22-24 Wivelsfield Road,
Haywards Heath,
West Sussex
RH16 4EQ

Wednesday, November 26, 2025, ID: CM-01252421
www.centremapslive.co.uk

1:500 scale print at A3, Centre: 533396 E, 123069 N

©Crown Copyright Ordnance Survey. Licence no.
AC0000849896



SIGN SPECIALISTS
sign-specialists.co.uk

