

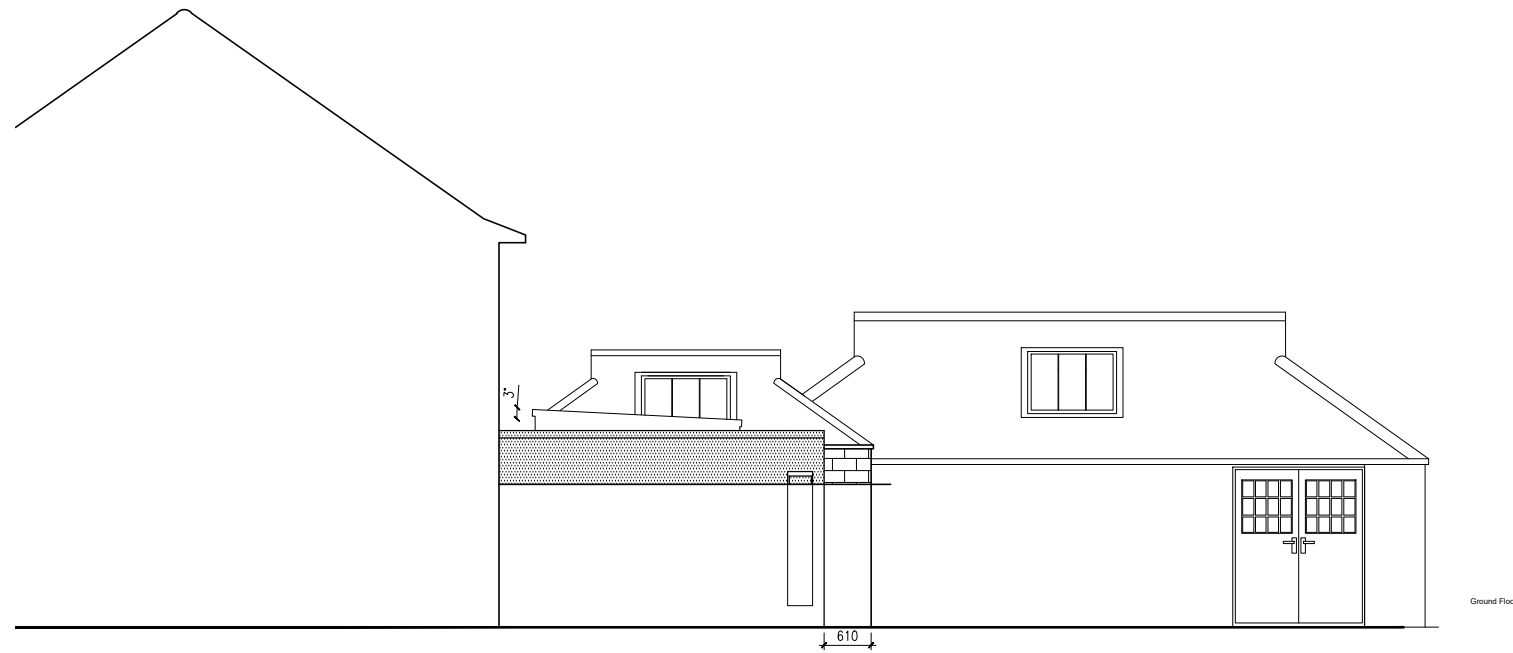


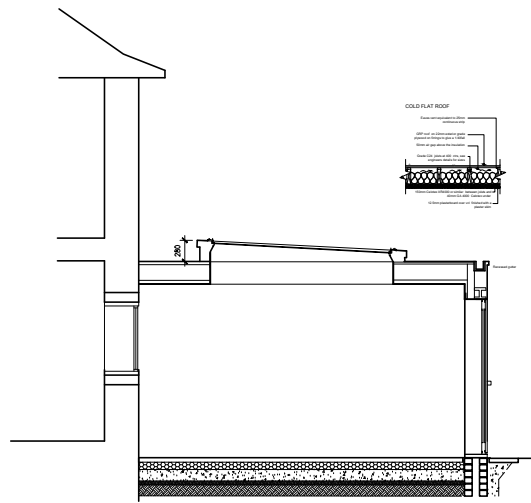

SIDE ELEVATION

Rev	Description	By	Date

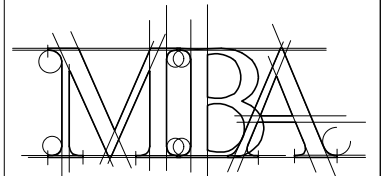

3 High Street East Grinstead RH19 3AF
T: 01883 717237 M: 07768 156406
E: mike@mikeblissarchitecture.co.uk
www.mikeblissarchitecture.co.uk

Client	Mr & Mrs Gardner		
Project	9 Newstone Cottages Turners Hill		
Drawing	Elevation as proposed Amended proposal		
DWG No	230/001/T/210E		
Drawn	Scale	Date	
MRB	1/100@A3	Feb 2025	