



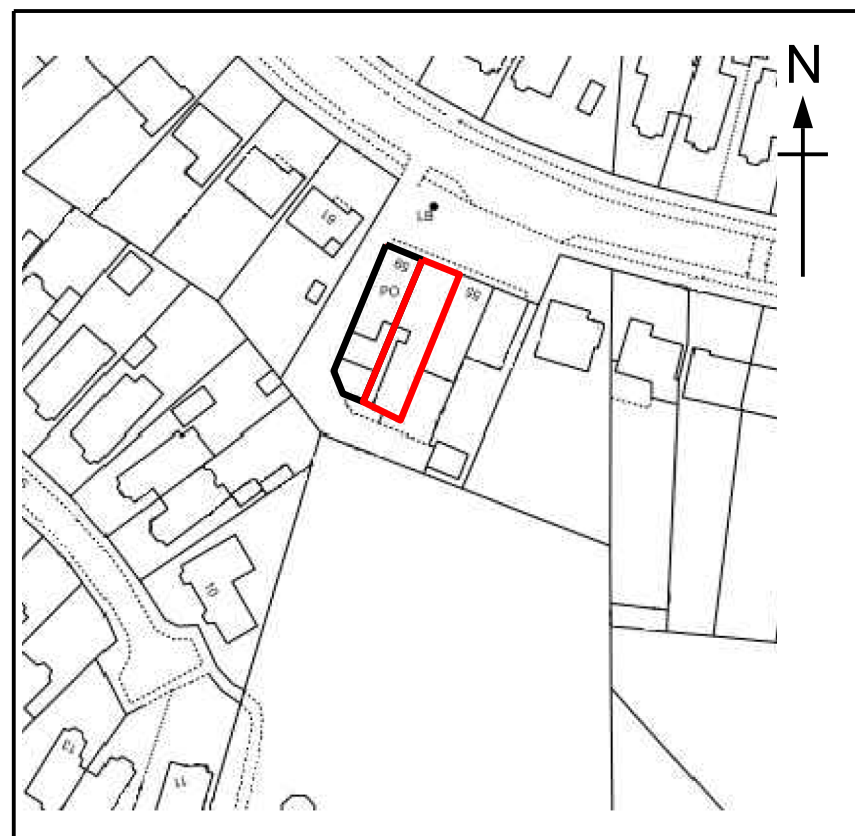

Location Plan

SCALE 1:1250

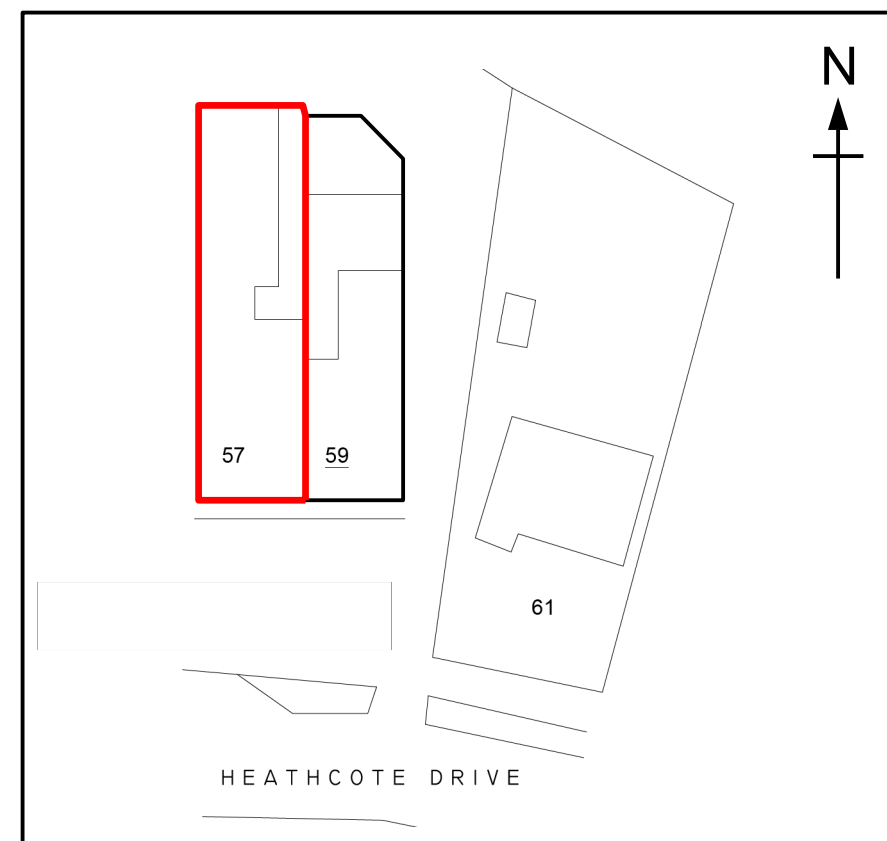

Block Plan

SCALE 1:500

	Client	Heathcote Post Office	Title	Proposed New Shop Front Location and Block Plans	Drawn By	Size	Date
	Title	Heathcote Post Office, 57 Heathcote Drive, East Grinstead, West Sussex				A3	02/09/26
	Drawing Number				Rev		
			JBD/RH19/1NB/050			A	