




Block Plan - 1:500 Scale

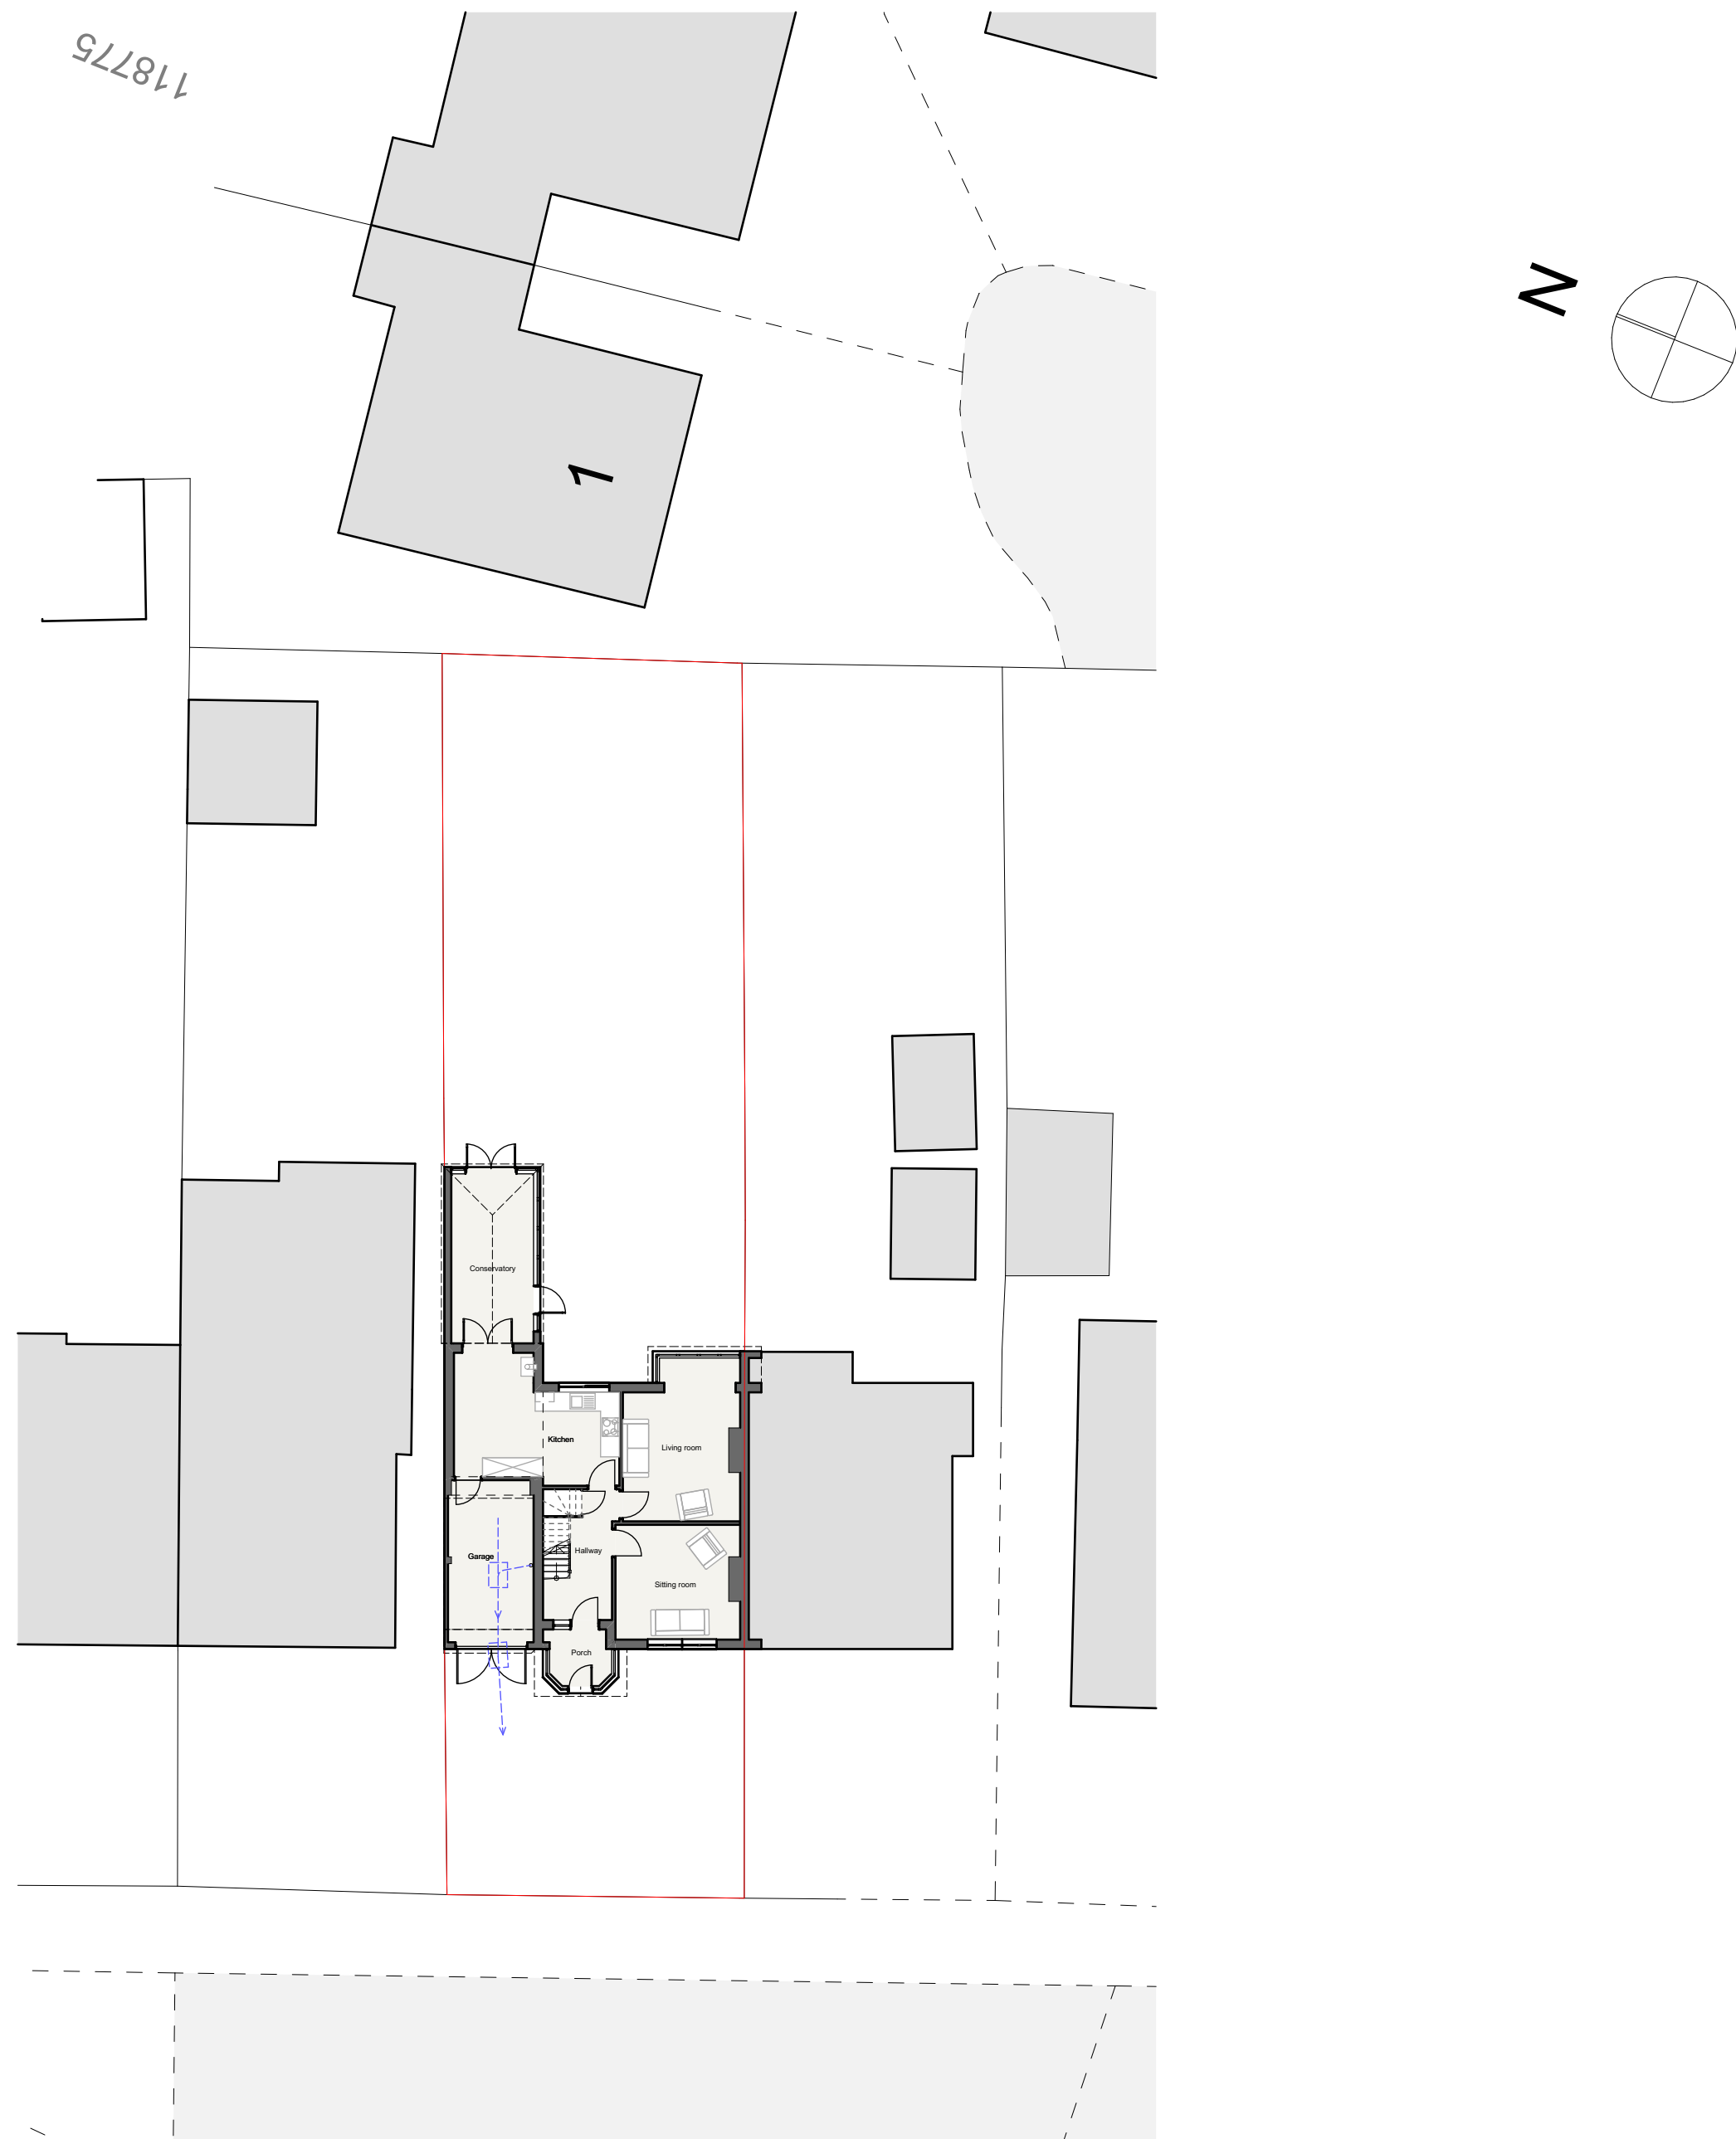

Site Plan - 1:200 Scale