






Rear Elevation

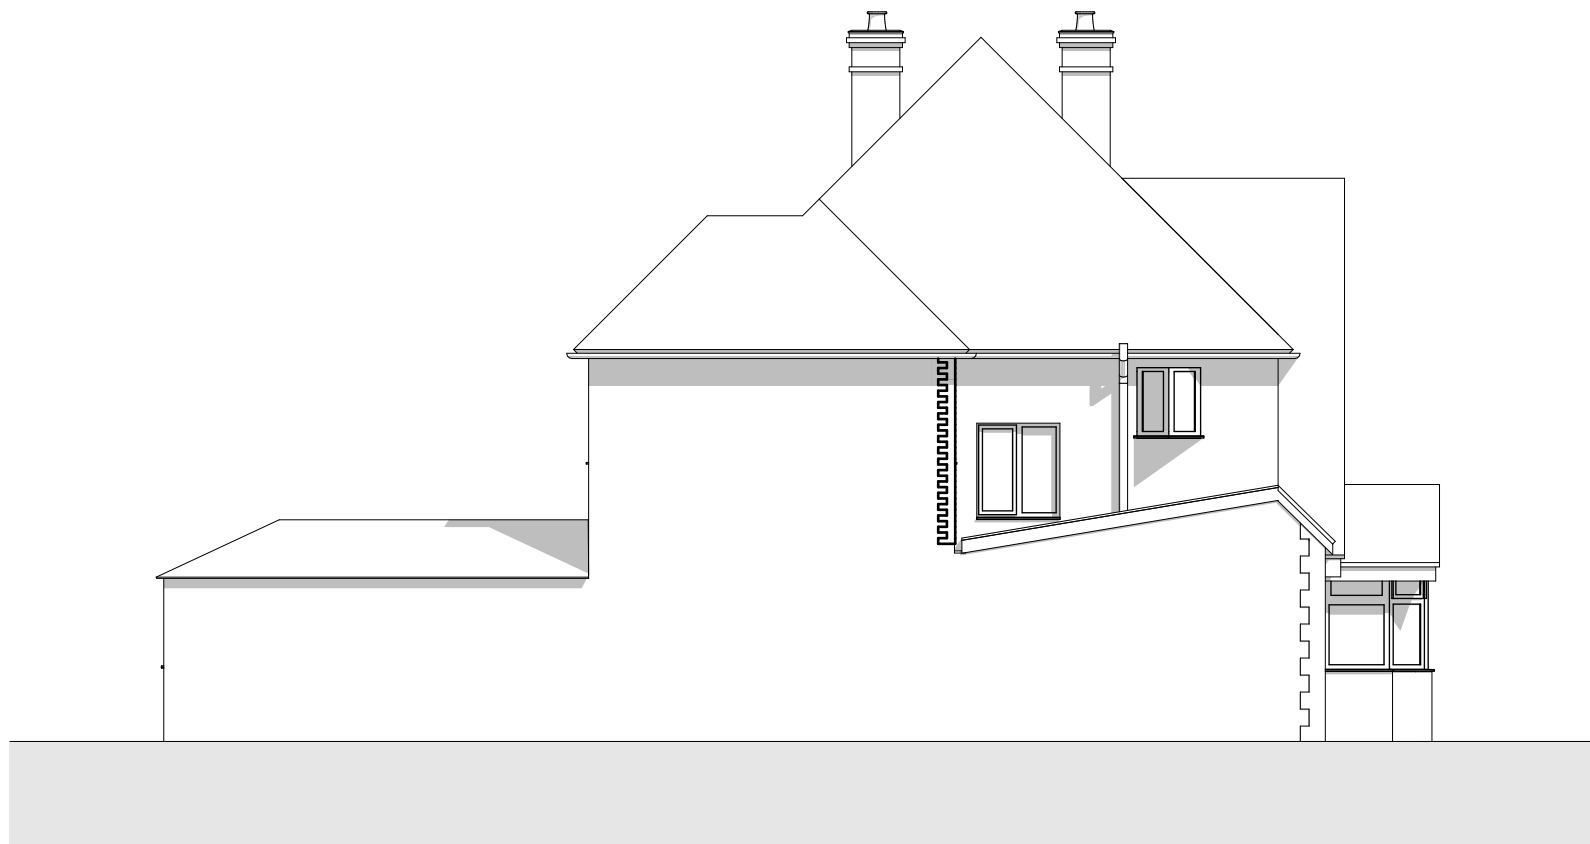


Side Elevation

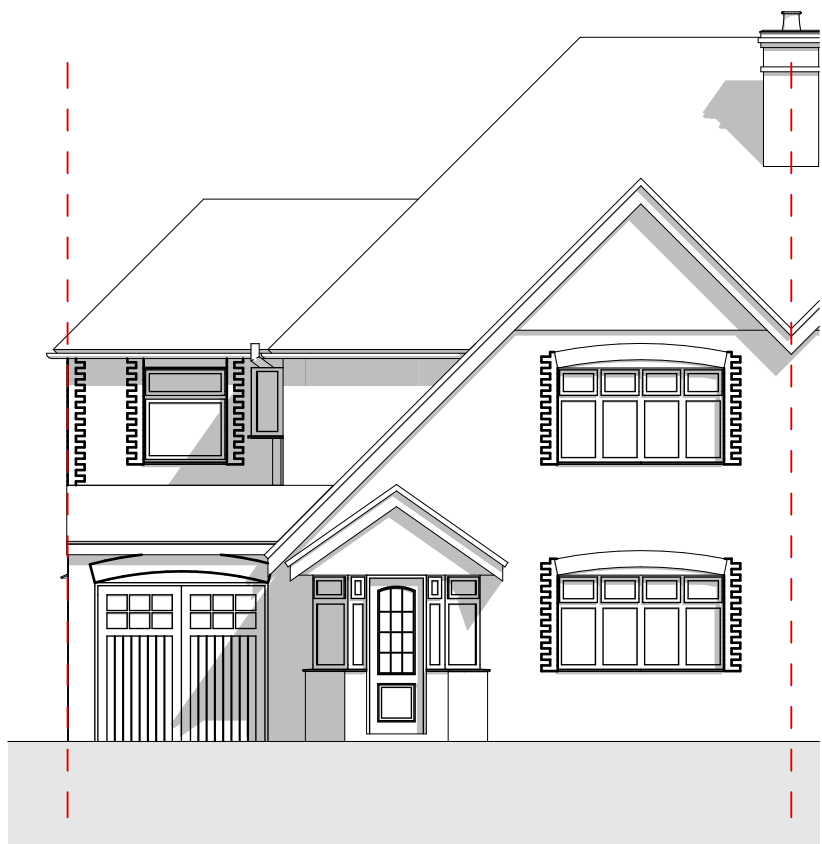


Front Elevation

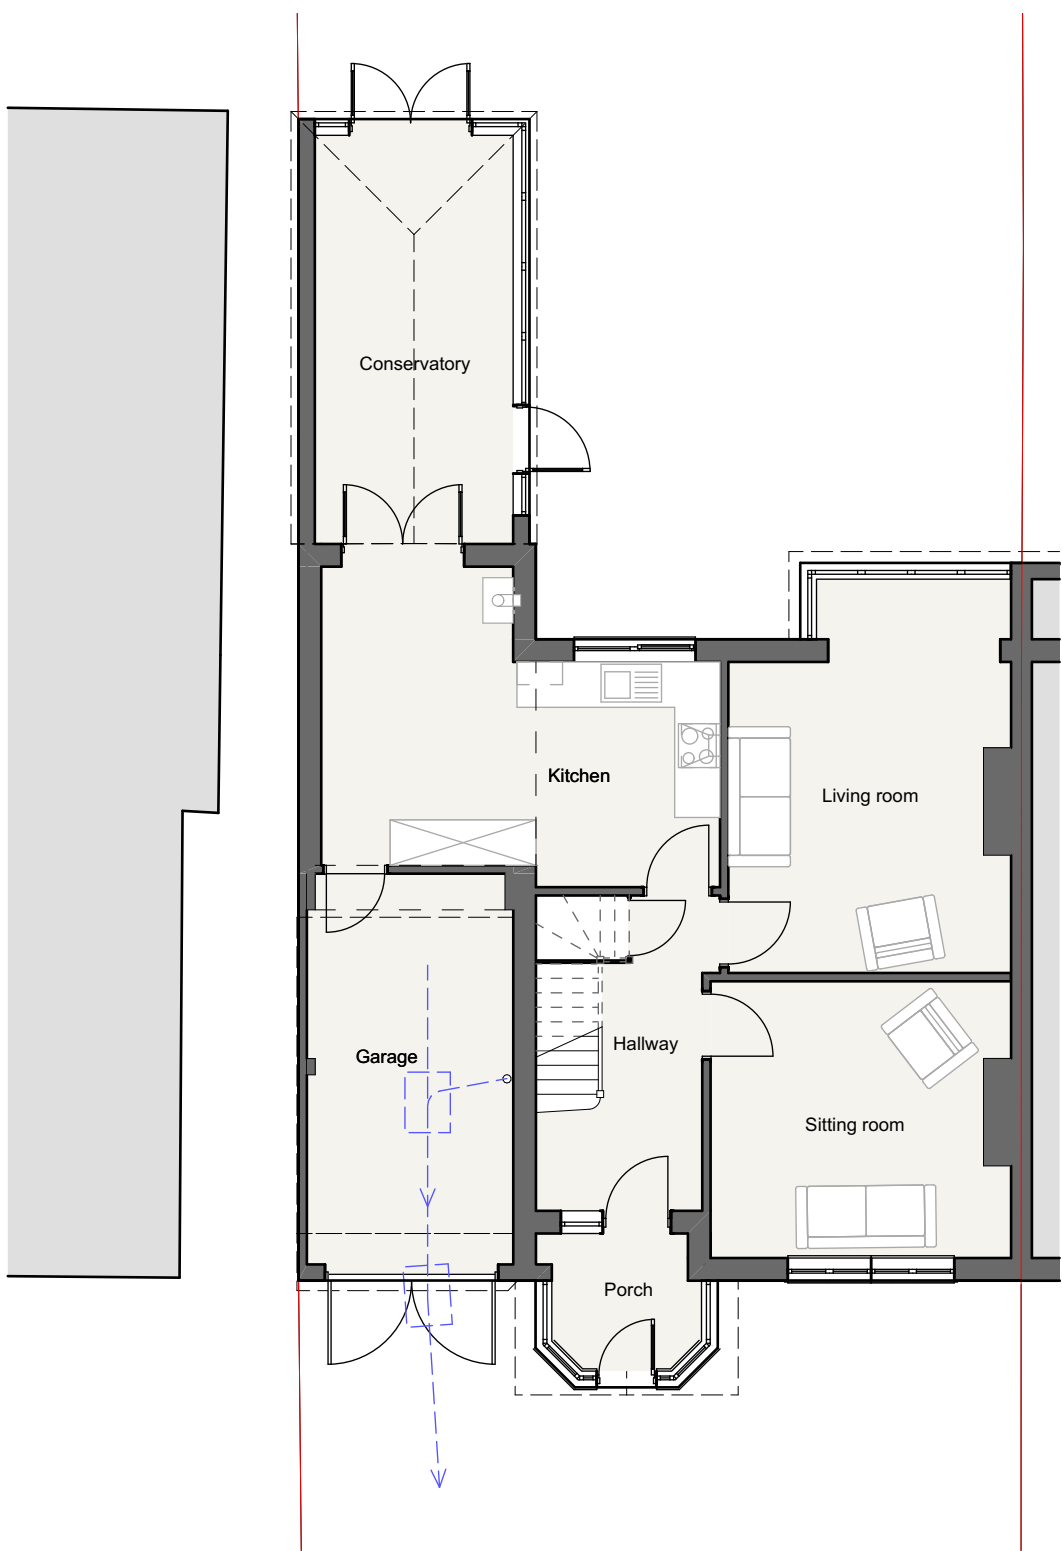

Ground Floor Plan

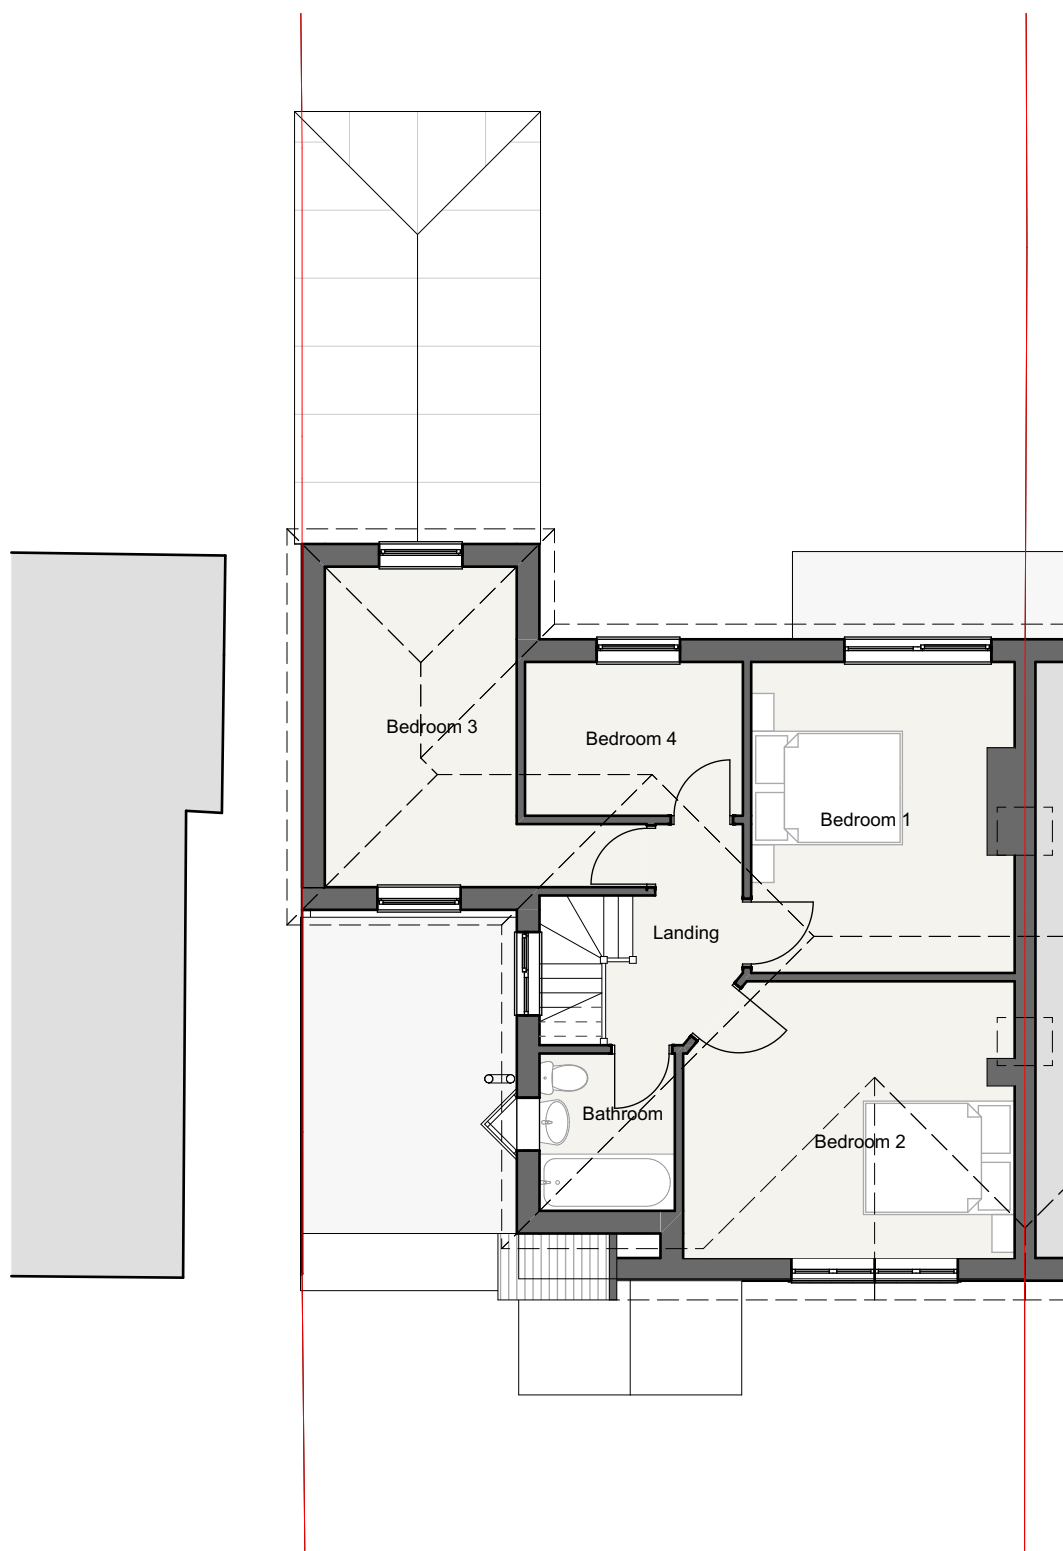

First Floor Plan

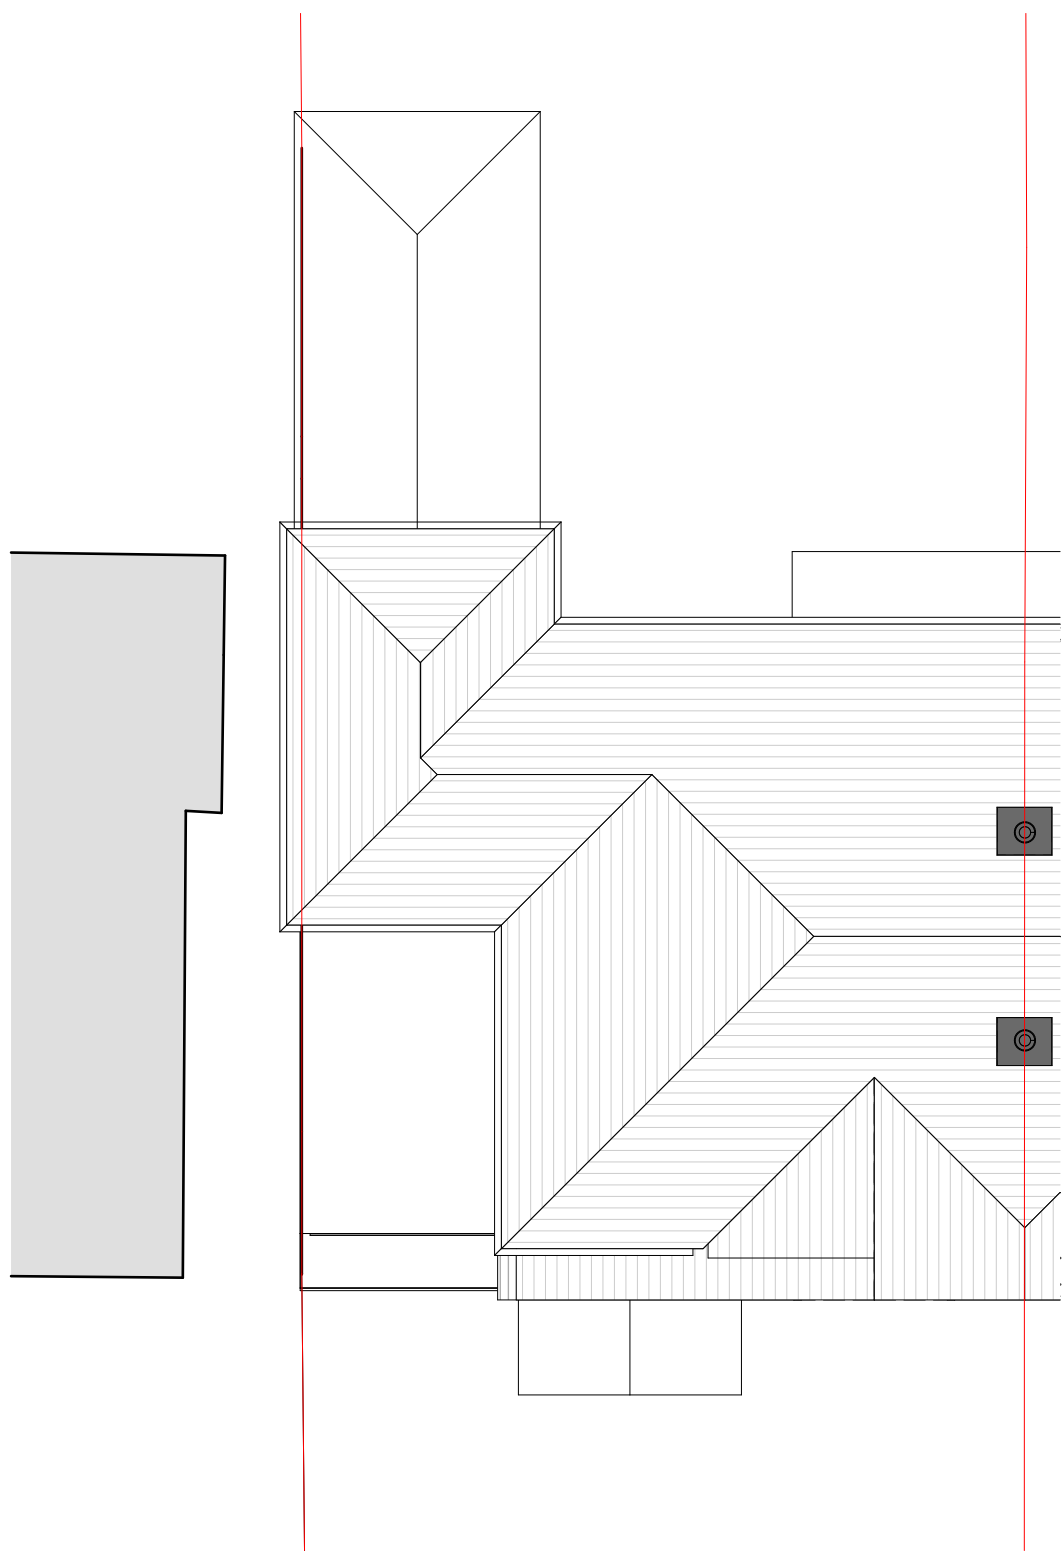

Roof Plan

