





Rear Elevation

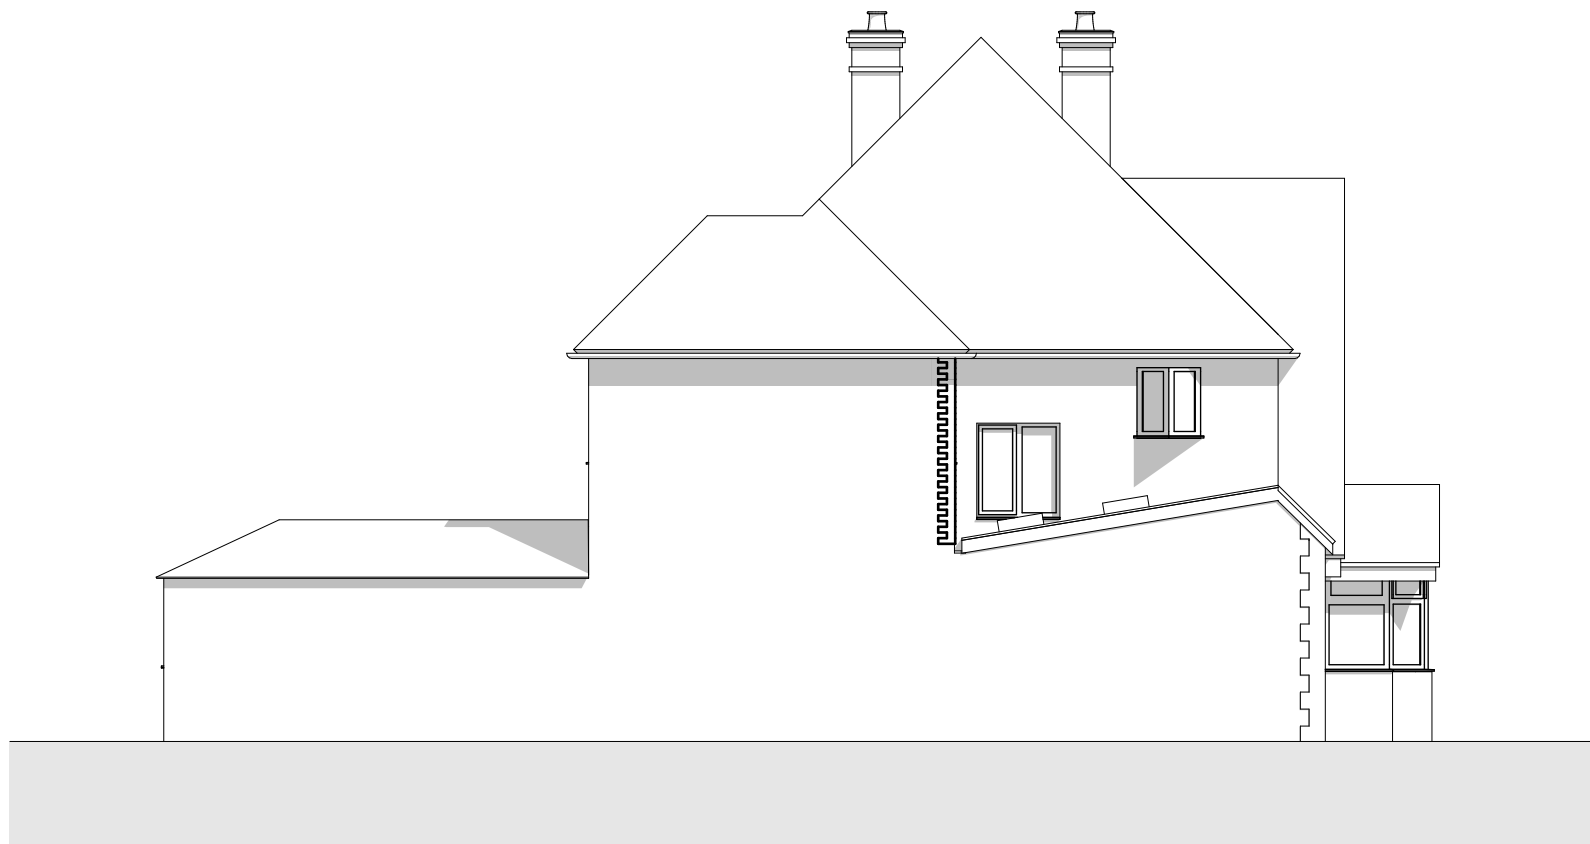


Side Elevation

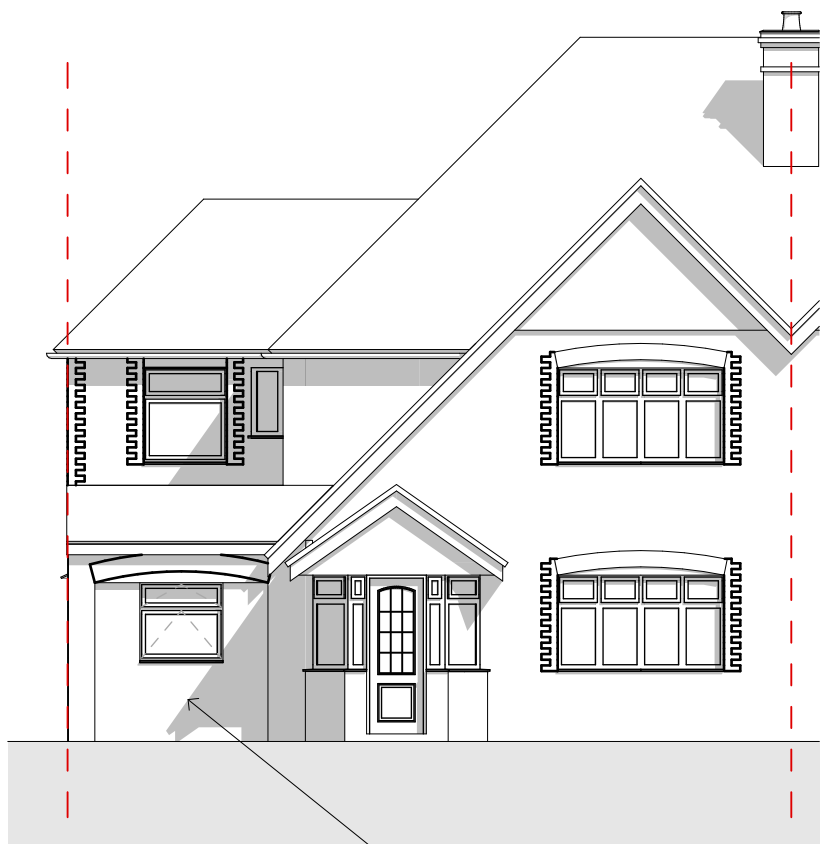


Front Elevation


Existing garage door opening
infilled with brickwork and glazing
to match existing.

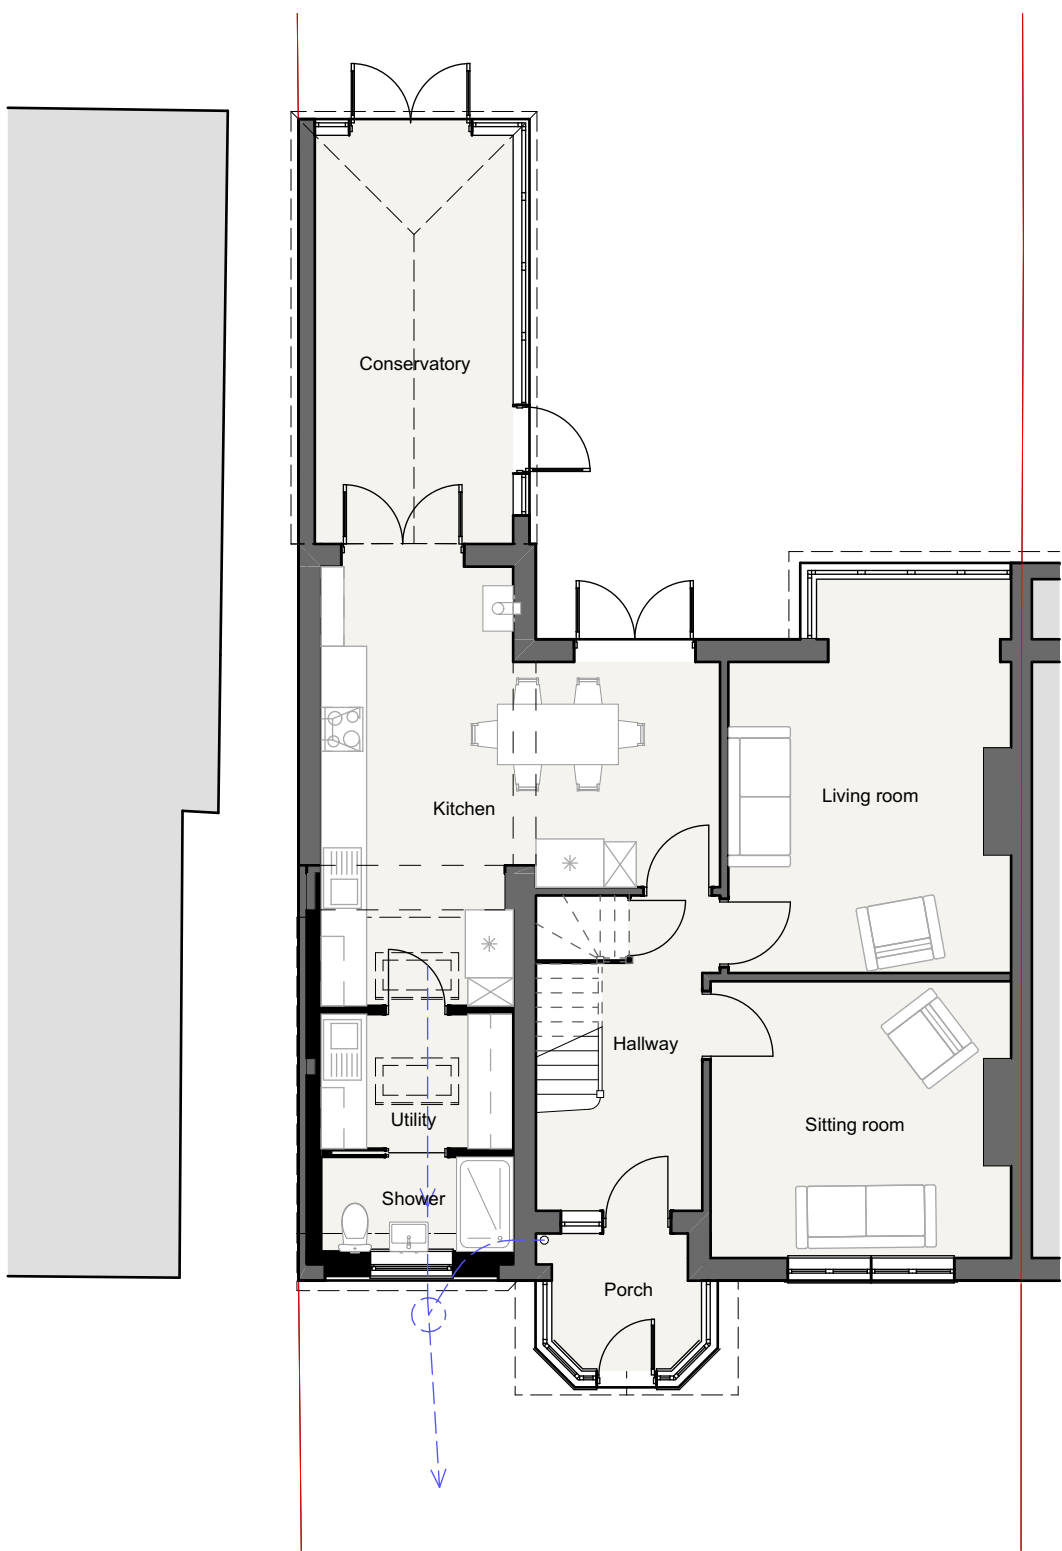

Ground Floor Plan

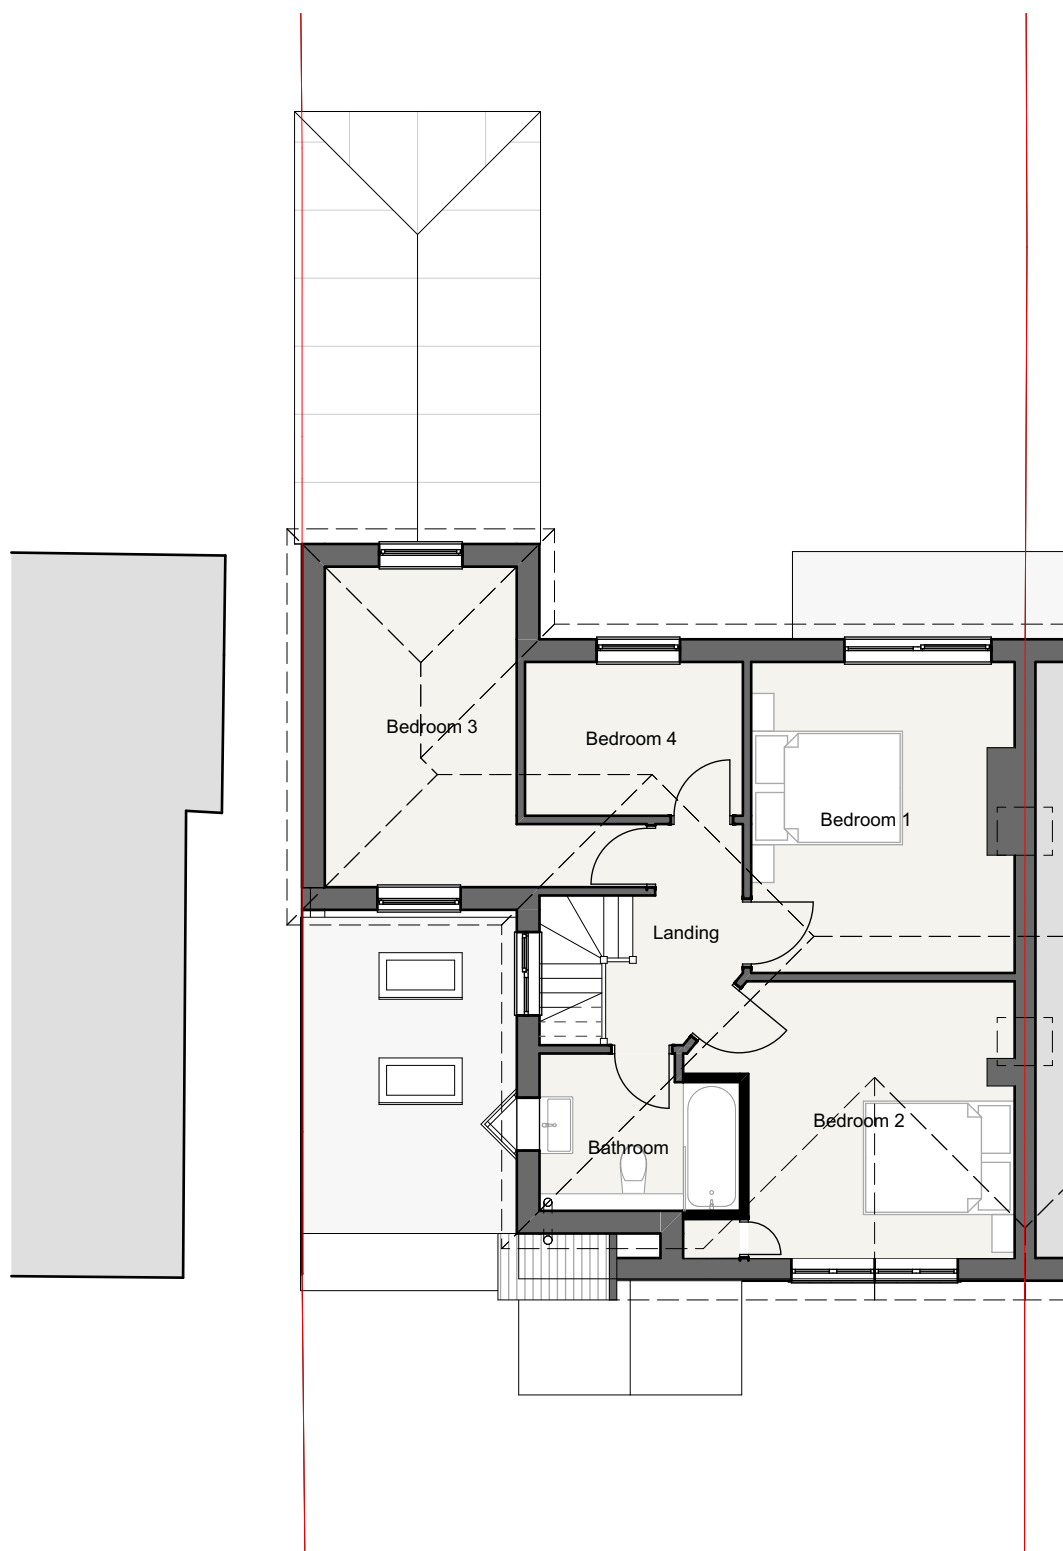

First Floor Plan

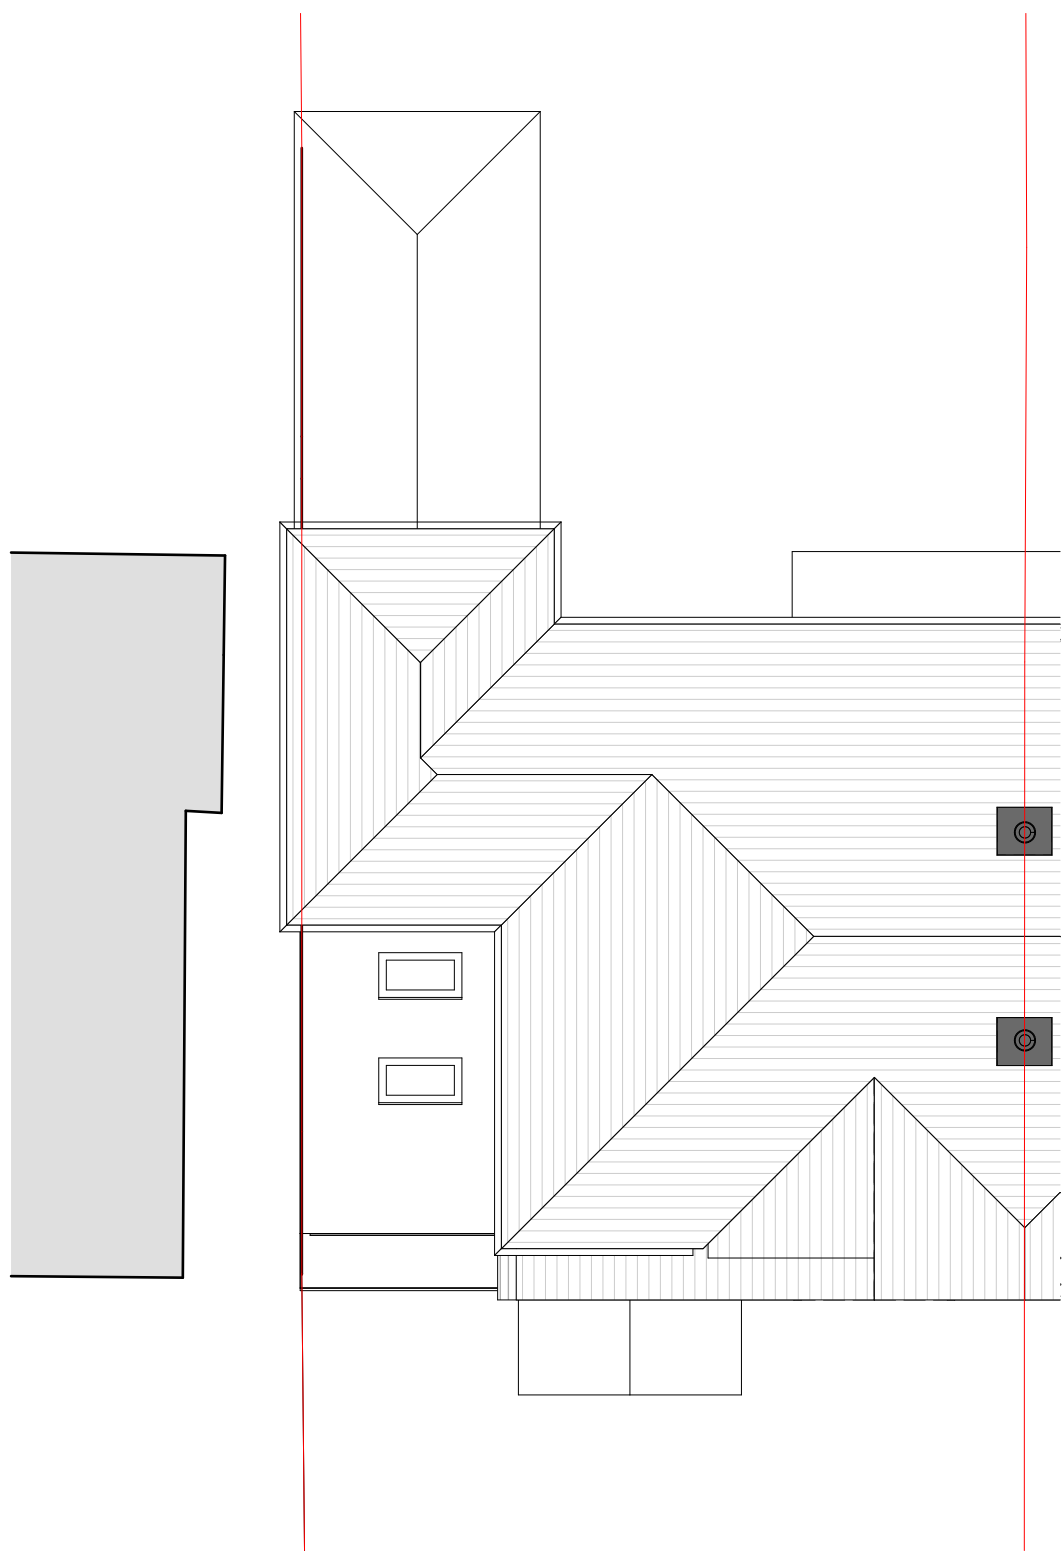

Roof Plan

