


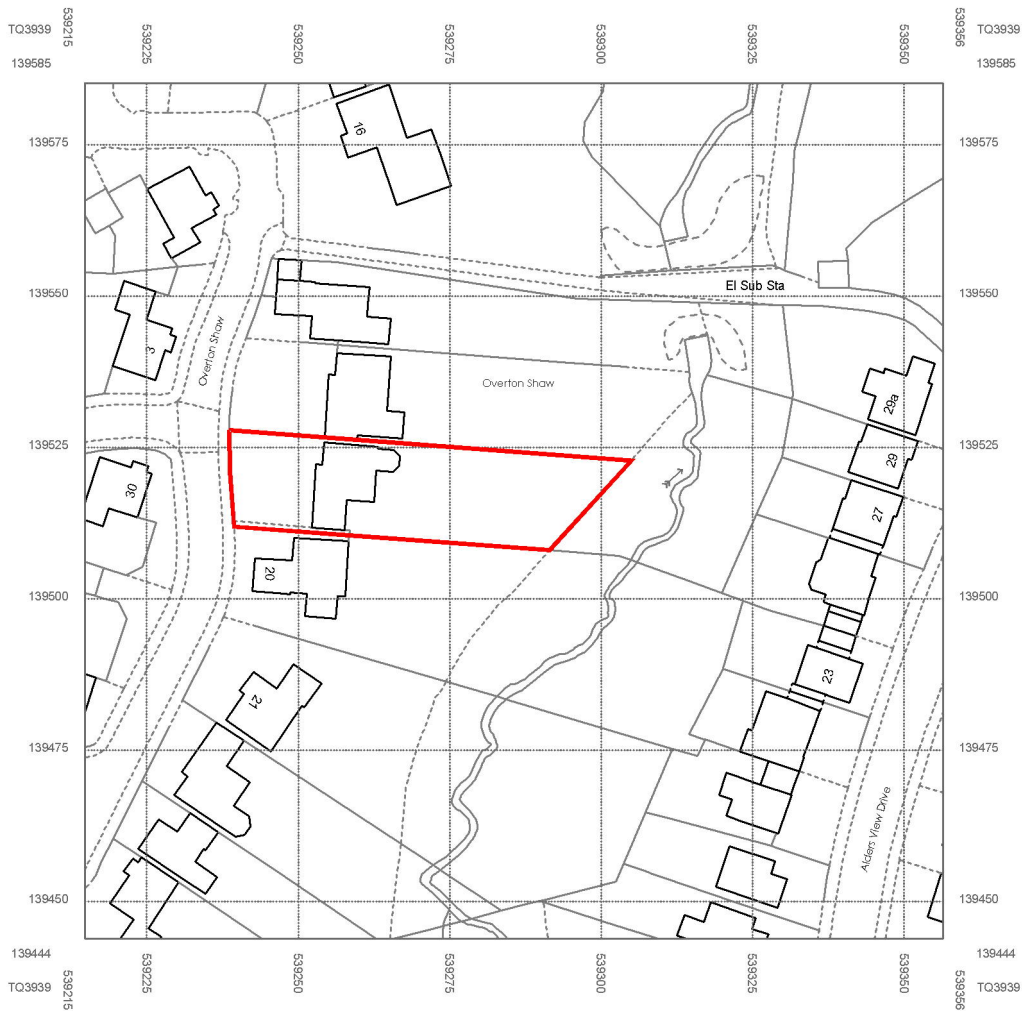


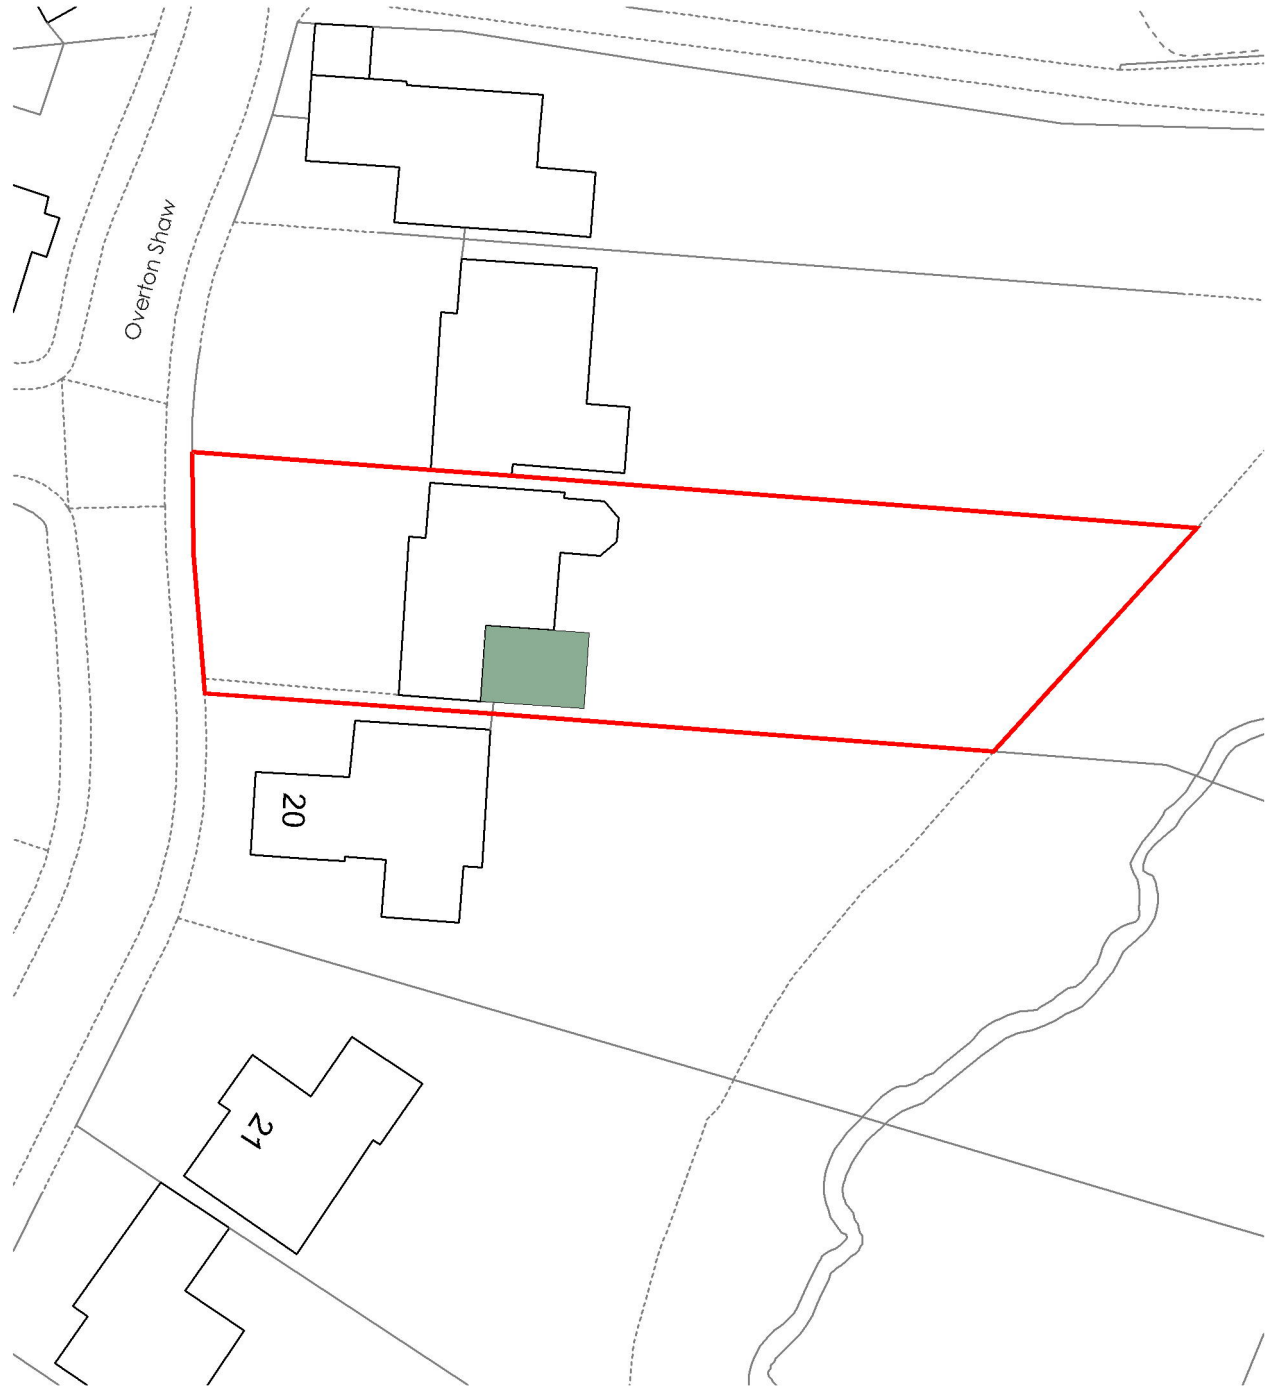

01 Location Plan
100 Scale: 1:1250

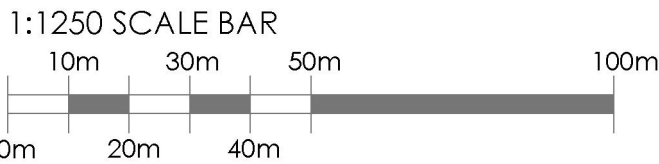


02 Block Plan
100 Scale: 1:500

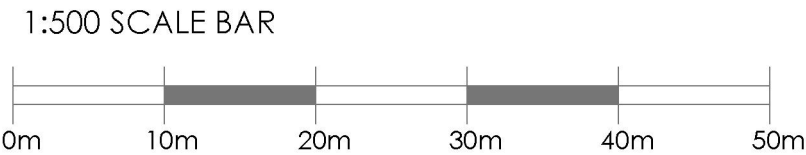

Notes

This drawing remains the copyright of **jnf architecture**. Copying and/or distribution of this drawing in part or in whole is not permitted without prior approval.

- Assumed boundary
- Proposed Extension

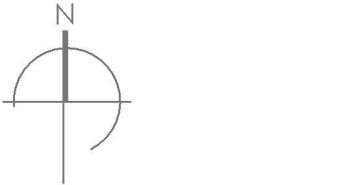

P1 06.11.2024
Planning issue NF

Rev Date & Notes Issued

jnf architecture limited
studio@jnfarchitecture.co.uk
www.jnfarchitecture.co.uk
01 273 937537

arb RIBA

project

19 Overton Shaw
East Grinstead
RH19 2HN

drawing name

Site Location & Block Plans

dwg no. rev

2418-JNF-XX-ZZ-DR-A-100-P1

scale	size	drwn	chkd
Multi	A3	NF	NF

status	suitability
Planning	S2