


Location Plan

Site Address: 65, Blunts Wood Road, Haywards Heath, RH16 1ND

Date Produced: 20-Mar-2025

Scale: 1:2500 @A4

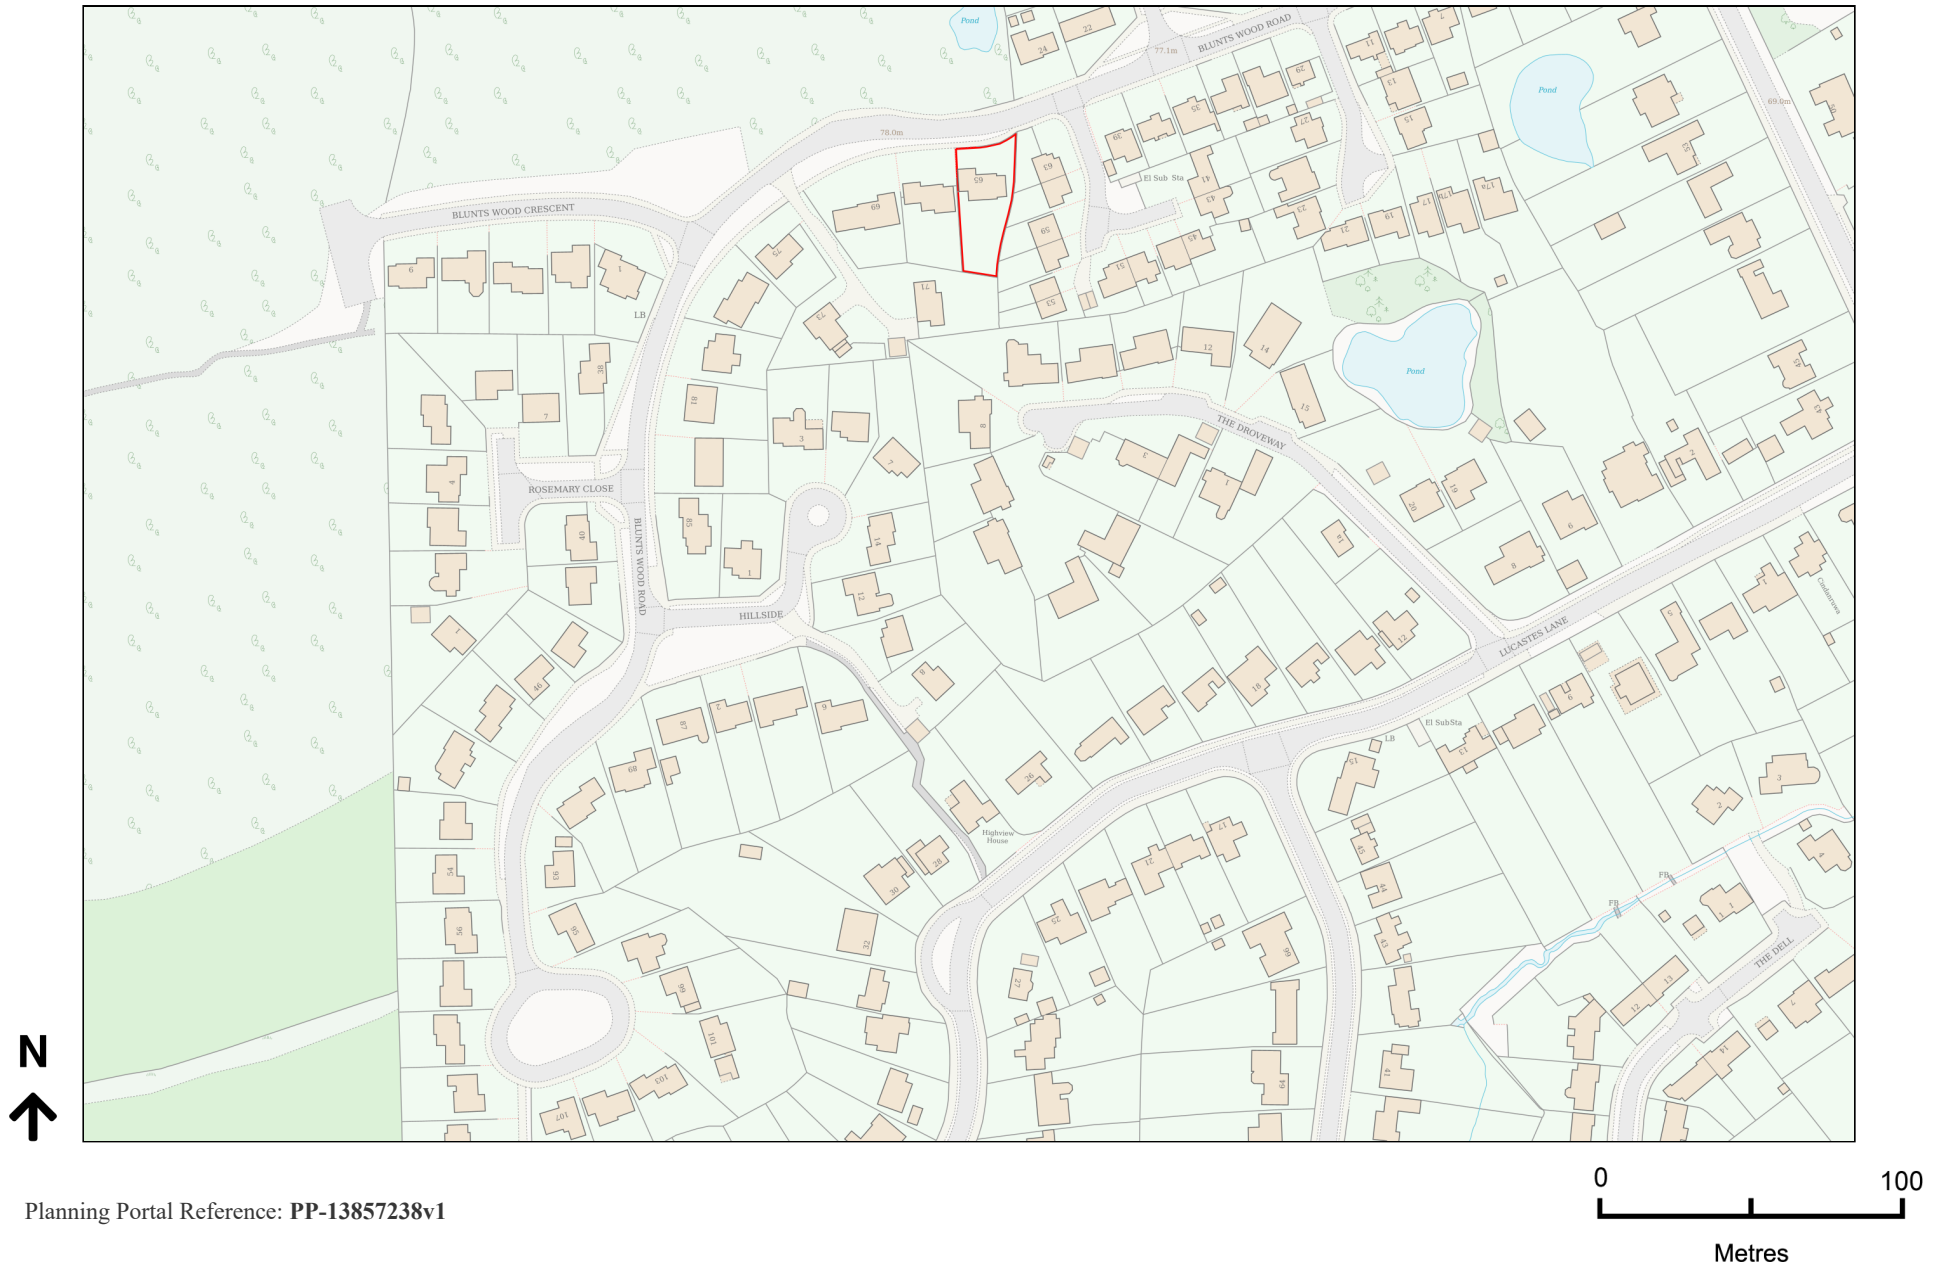

Planning Portal Reference: PP-13857238v1