


DRURY LODGE, CRANSTON ROAD, EAST GRINSTEAD, RH19 3HW

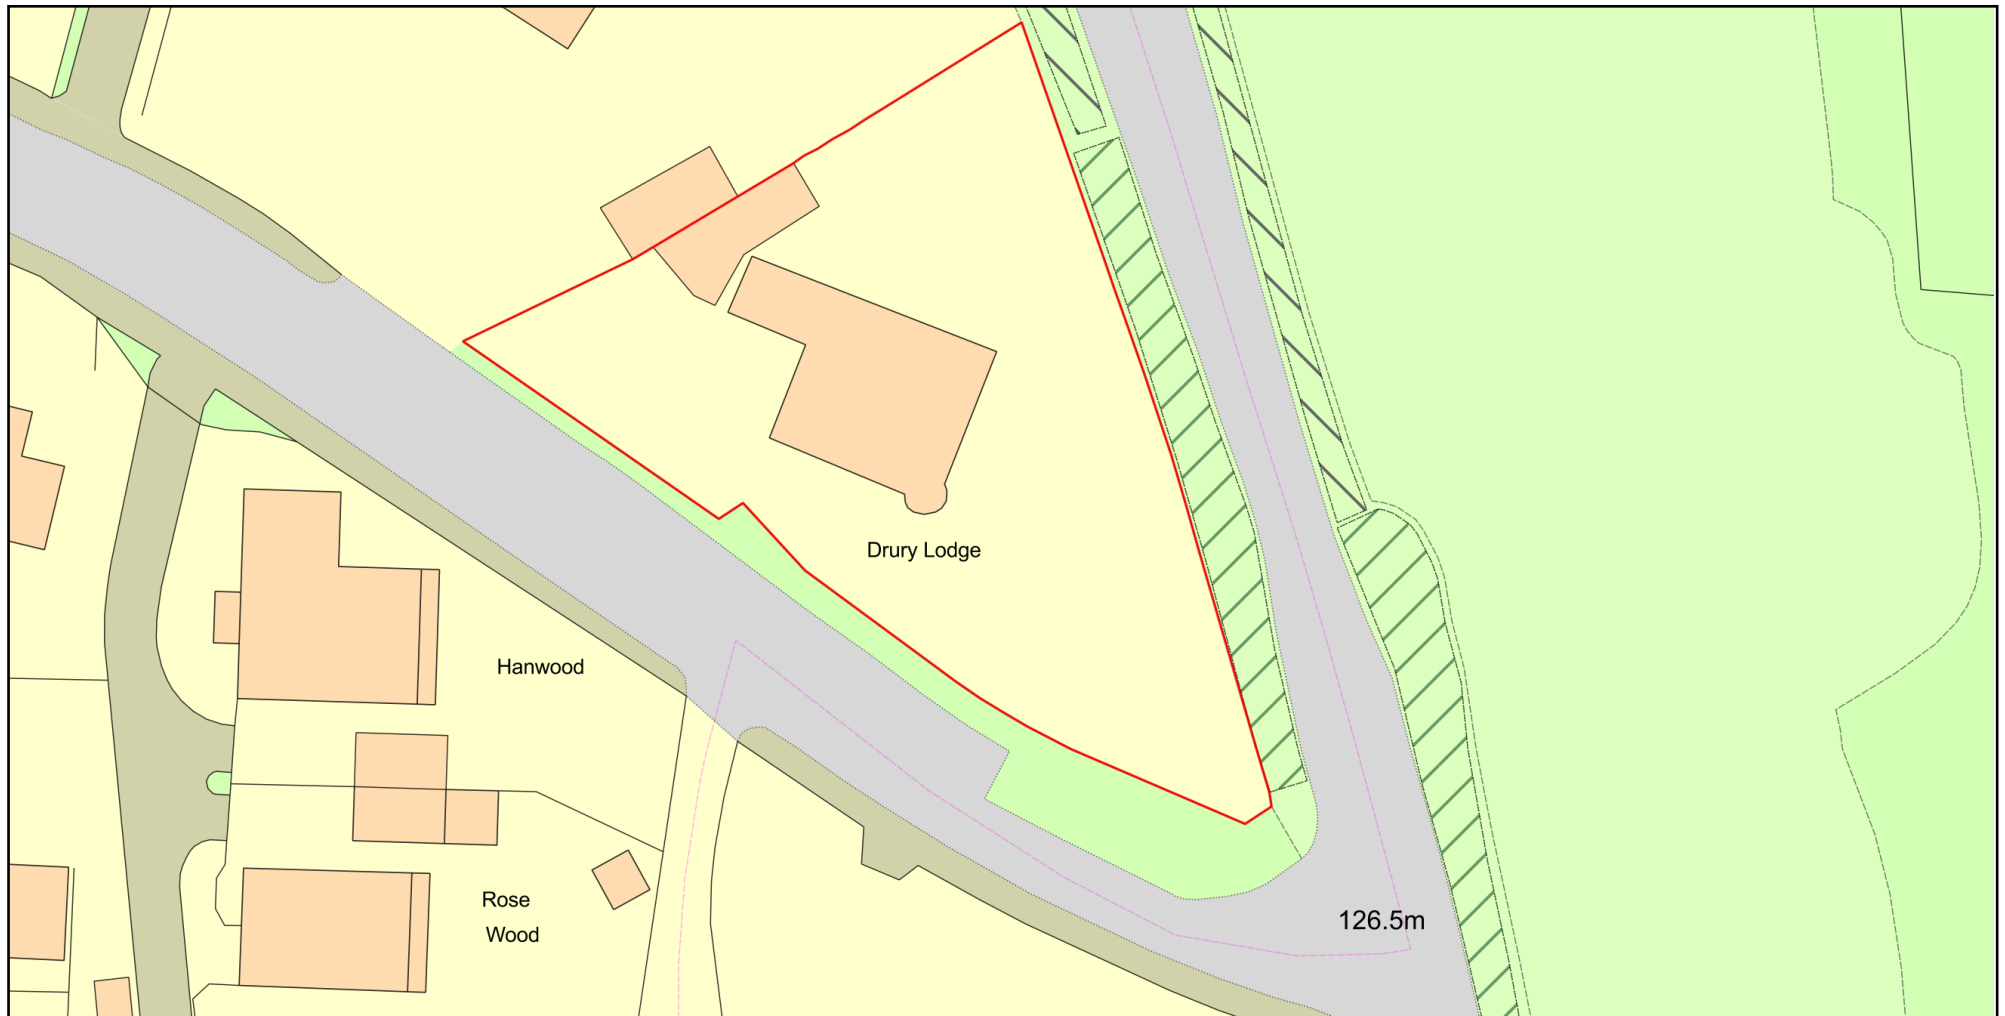

0 20
Metres



Plan Produced for: BENBRO LTD

Date Produced: 30 Aug 2025

Plan Reference Number: TQRQM25242183938661

Scale: 1:500 @ A4

© Crown copyright and database rights 2025 OS 100042766

