


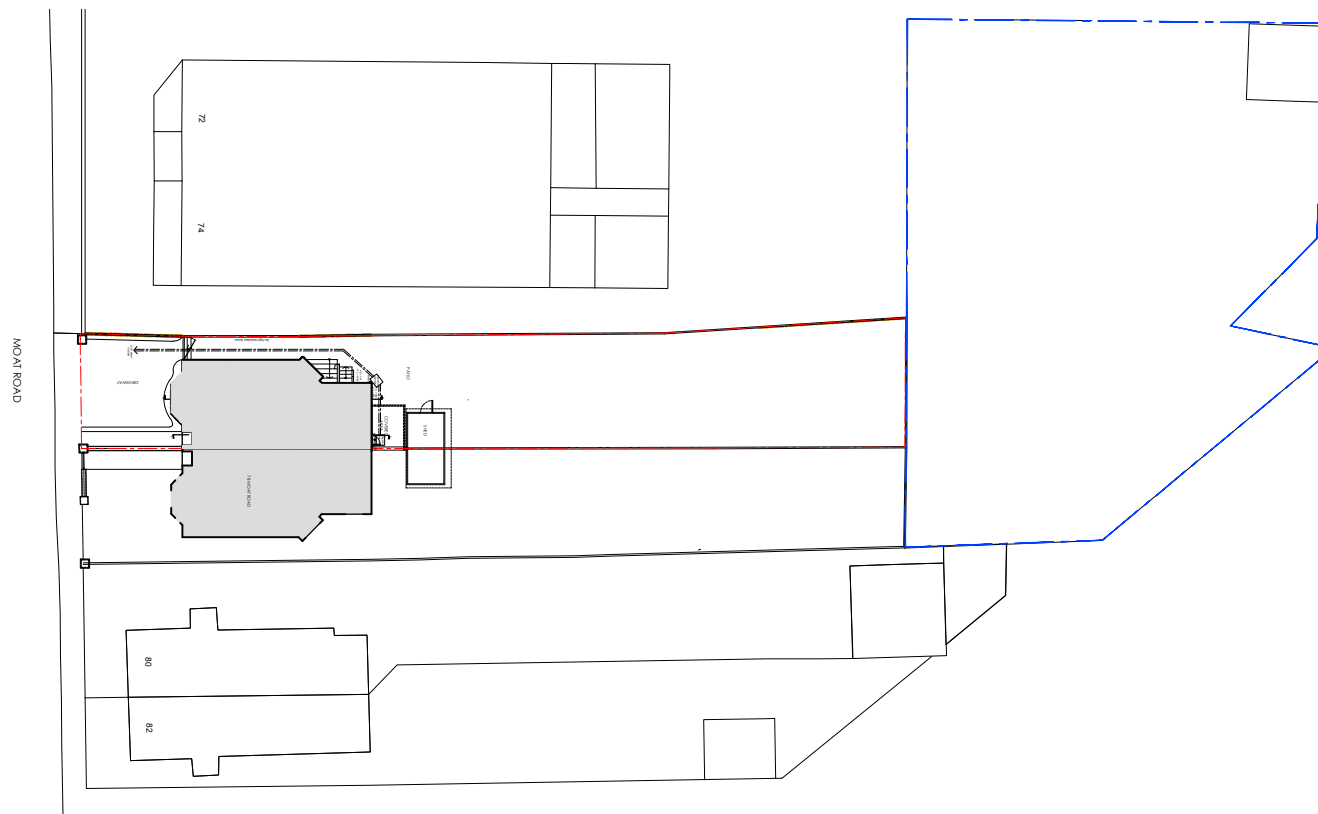

1 EXISTING SITE BLOCK PLAN
SCALE 1:500



EXISTING



REVISIONS

STATUS		PROJECT	
EXISTING		76 MOAT ROAD, EAST GRINSTEAD	
		TITLE	
		EXISTING SITE BLOCK PLAN	
SCALE	DATE	DRAWING NUMBER	REV
1:500	2026.01.26	001	*

VICTORIA MUSTARD ARCHITECT

135 Crawley Down Road, Felbridge, East Grinstead RH19 2PS
Mob 07779 245 093 vicki@victoriarmustardarchitects.com