


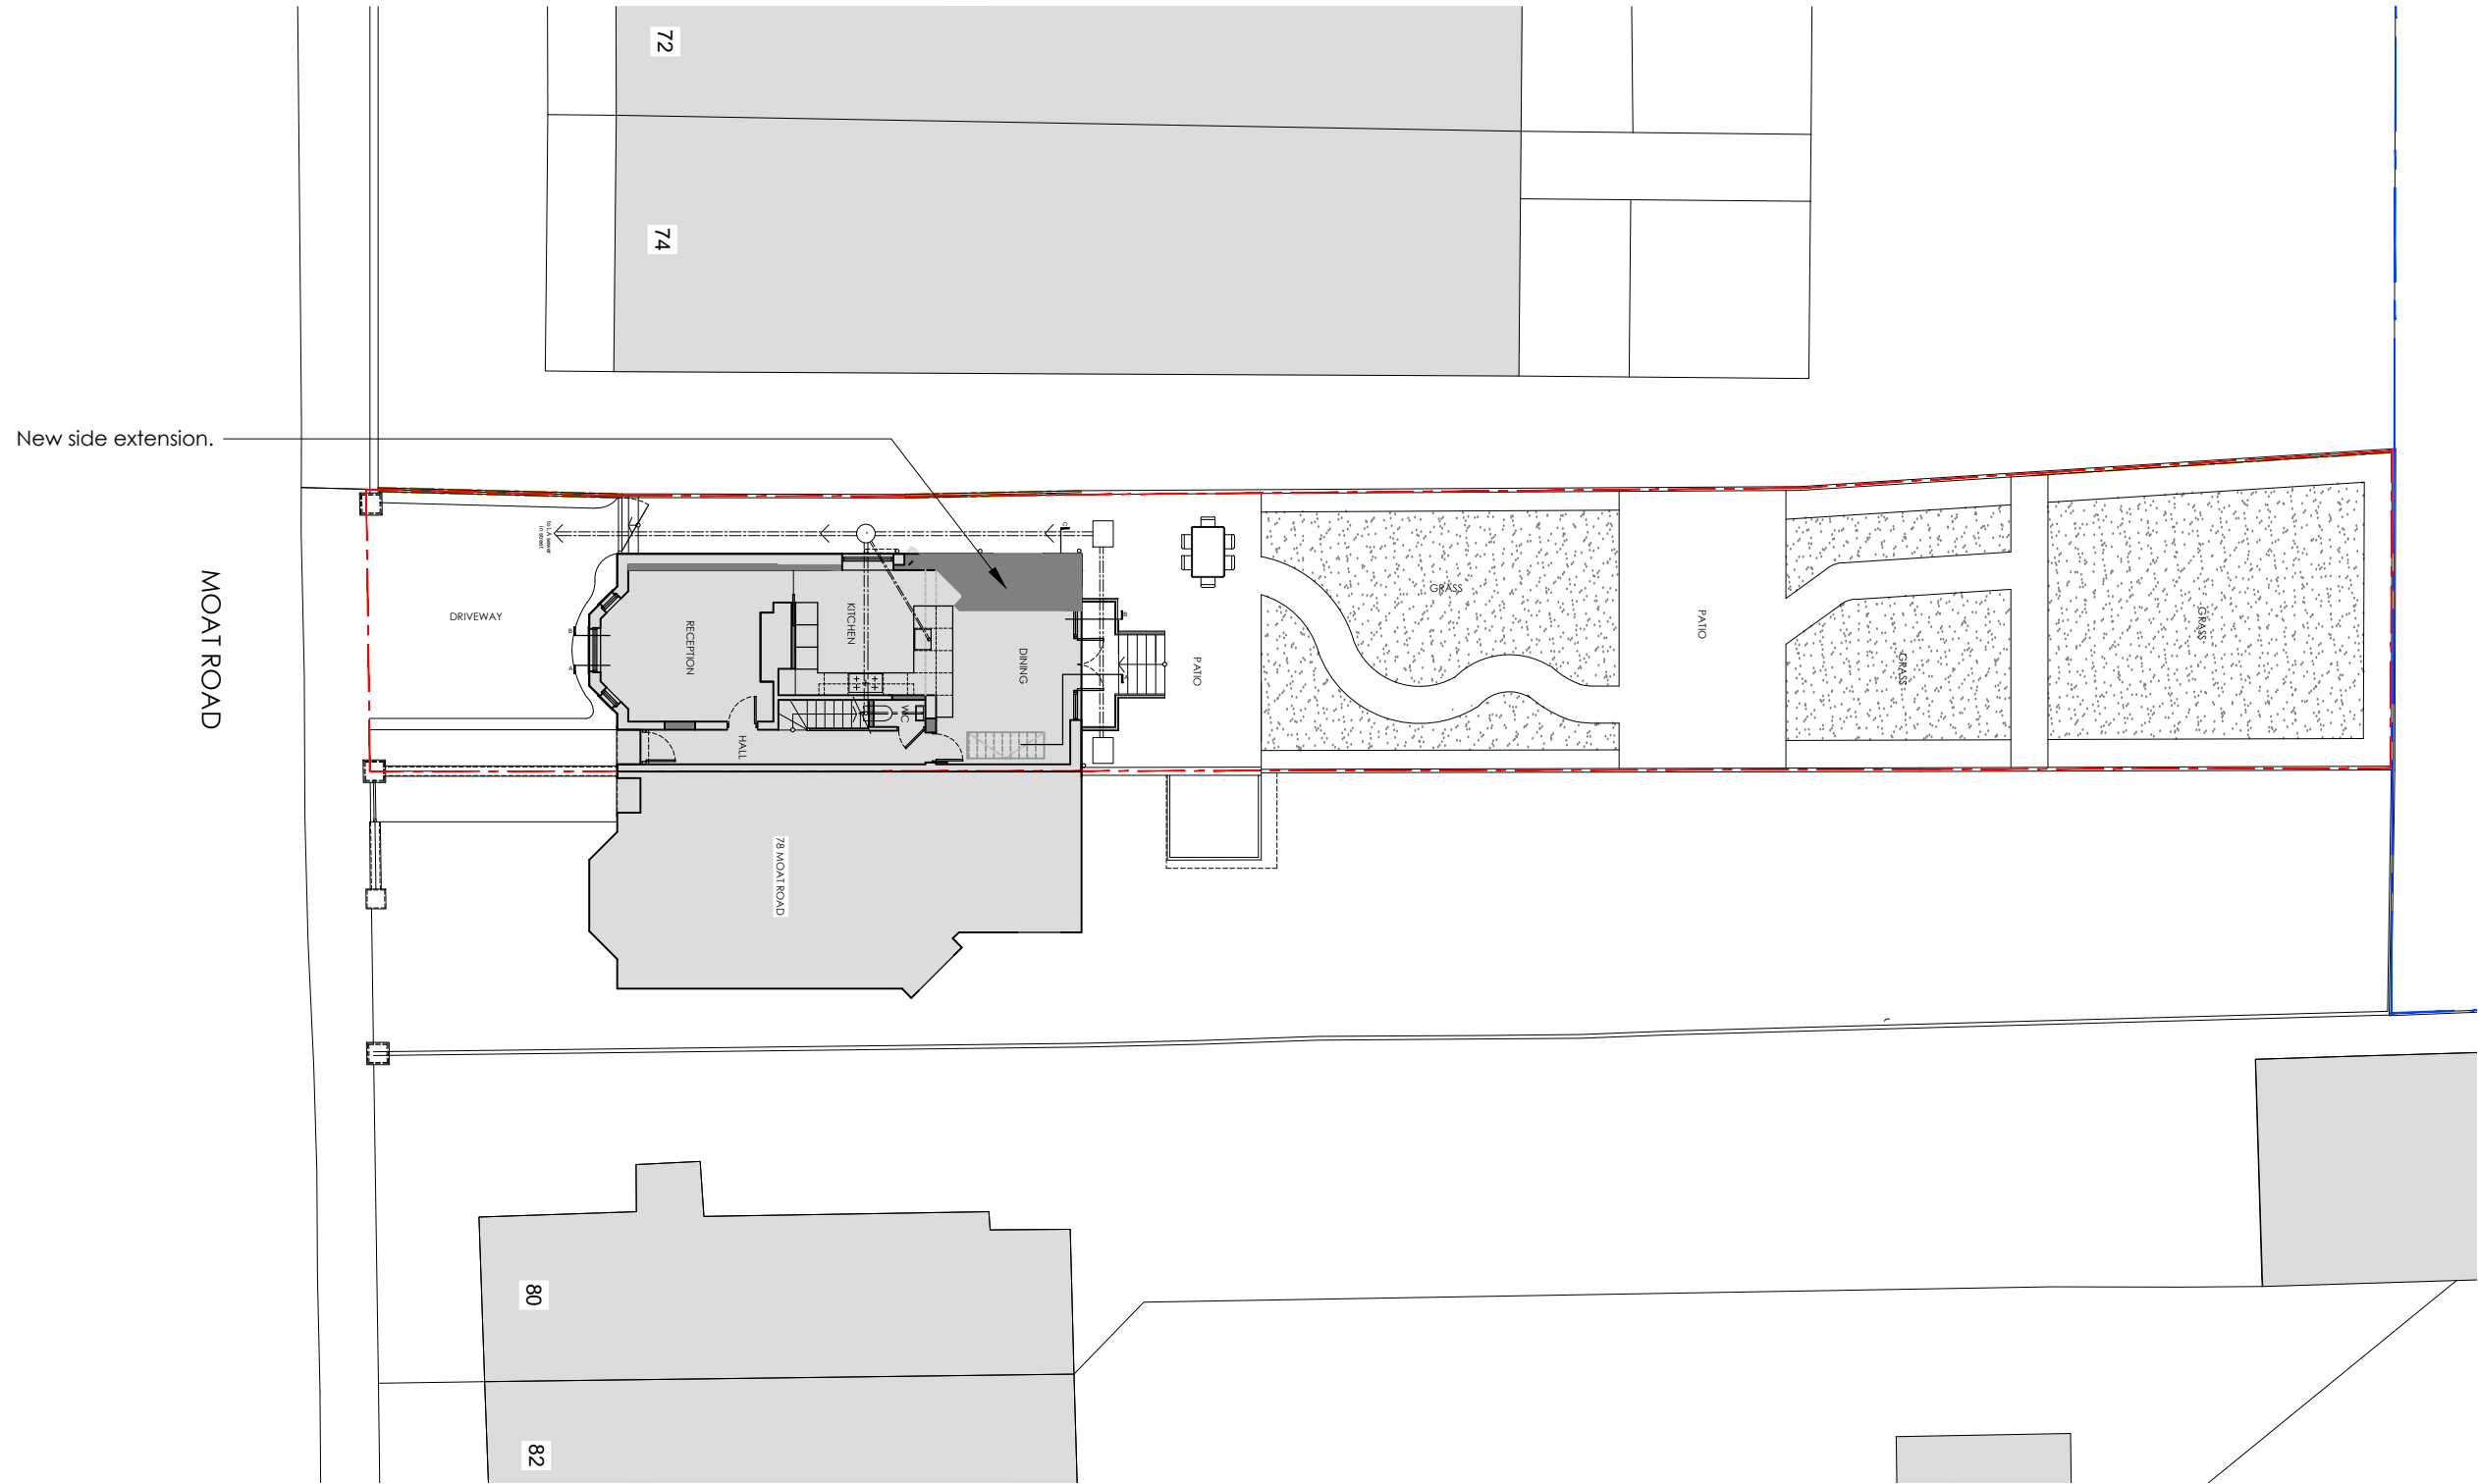

1 PROPOSED SITE BLOCK PLAN
SCALE 1:200



EXISTING
PROPOSED

REVISIONS

STATUS		PROJECT	
PLANNING		76 MOAT ROAD, EAST GRINSTEAD	
		TITLE	
		PROPOSED SITE BLOCK PLAN	
SCALE	DATE	DRAWING NUMBER	REV
1:200	2026.04.03	200	*

VICTORIA MUSTARD ARCHITECT

135 Crawley Down Road, Felbridge, East Grinstead RH19 2PS
Mob 07779 245 093 vicki@victoriamustardarchitects.com