



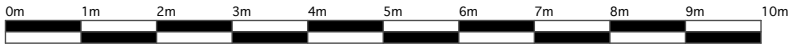



SOUTH ELEVATION 1:100

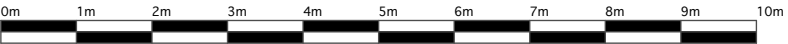

EAST ELEVATION 1:100



WEST ELEVATION 1:100

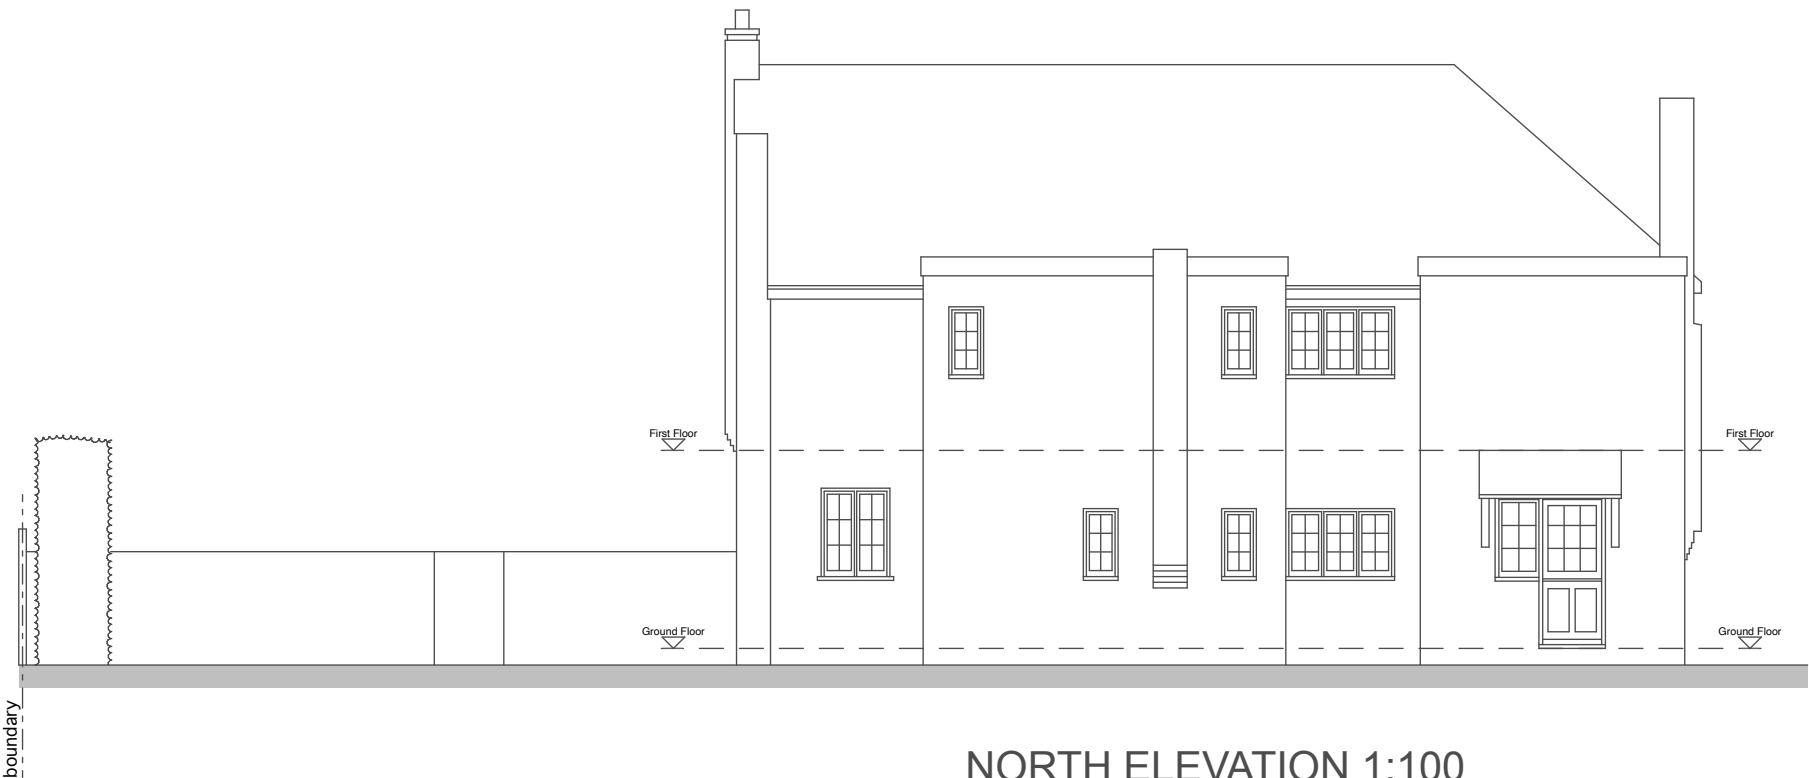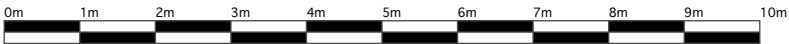

NORTH ELEVATION 1:100

