

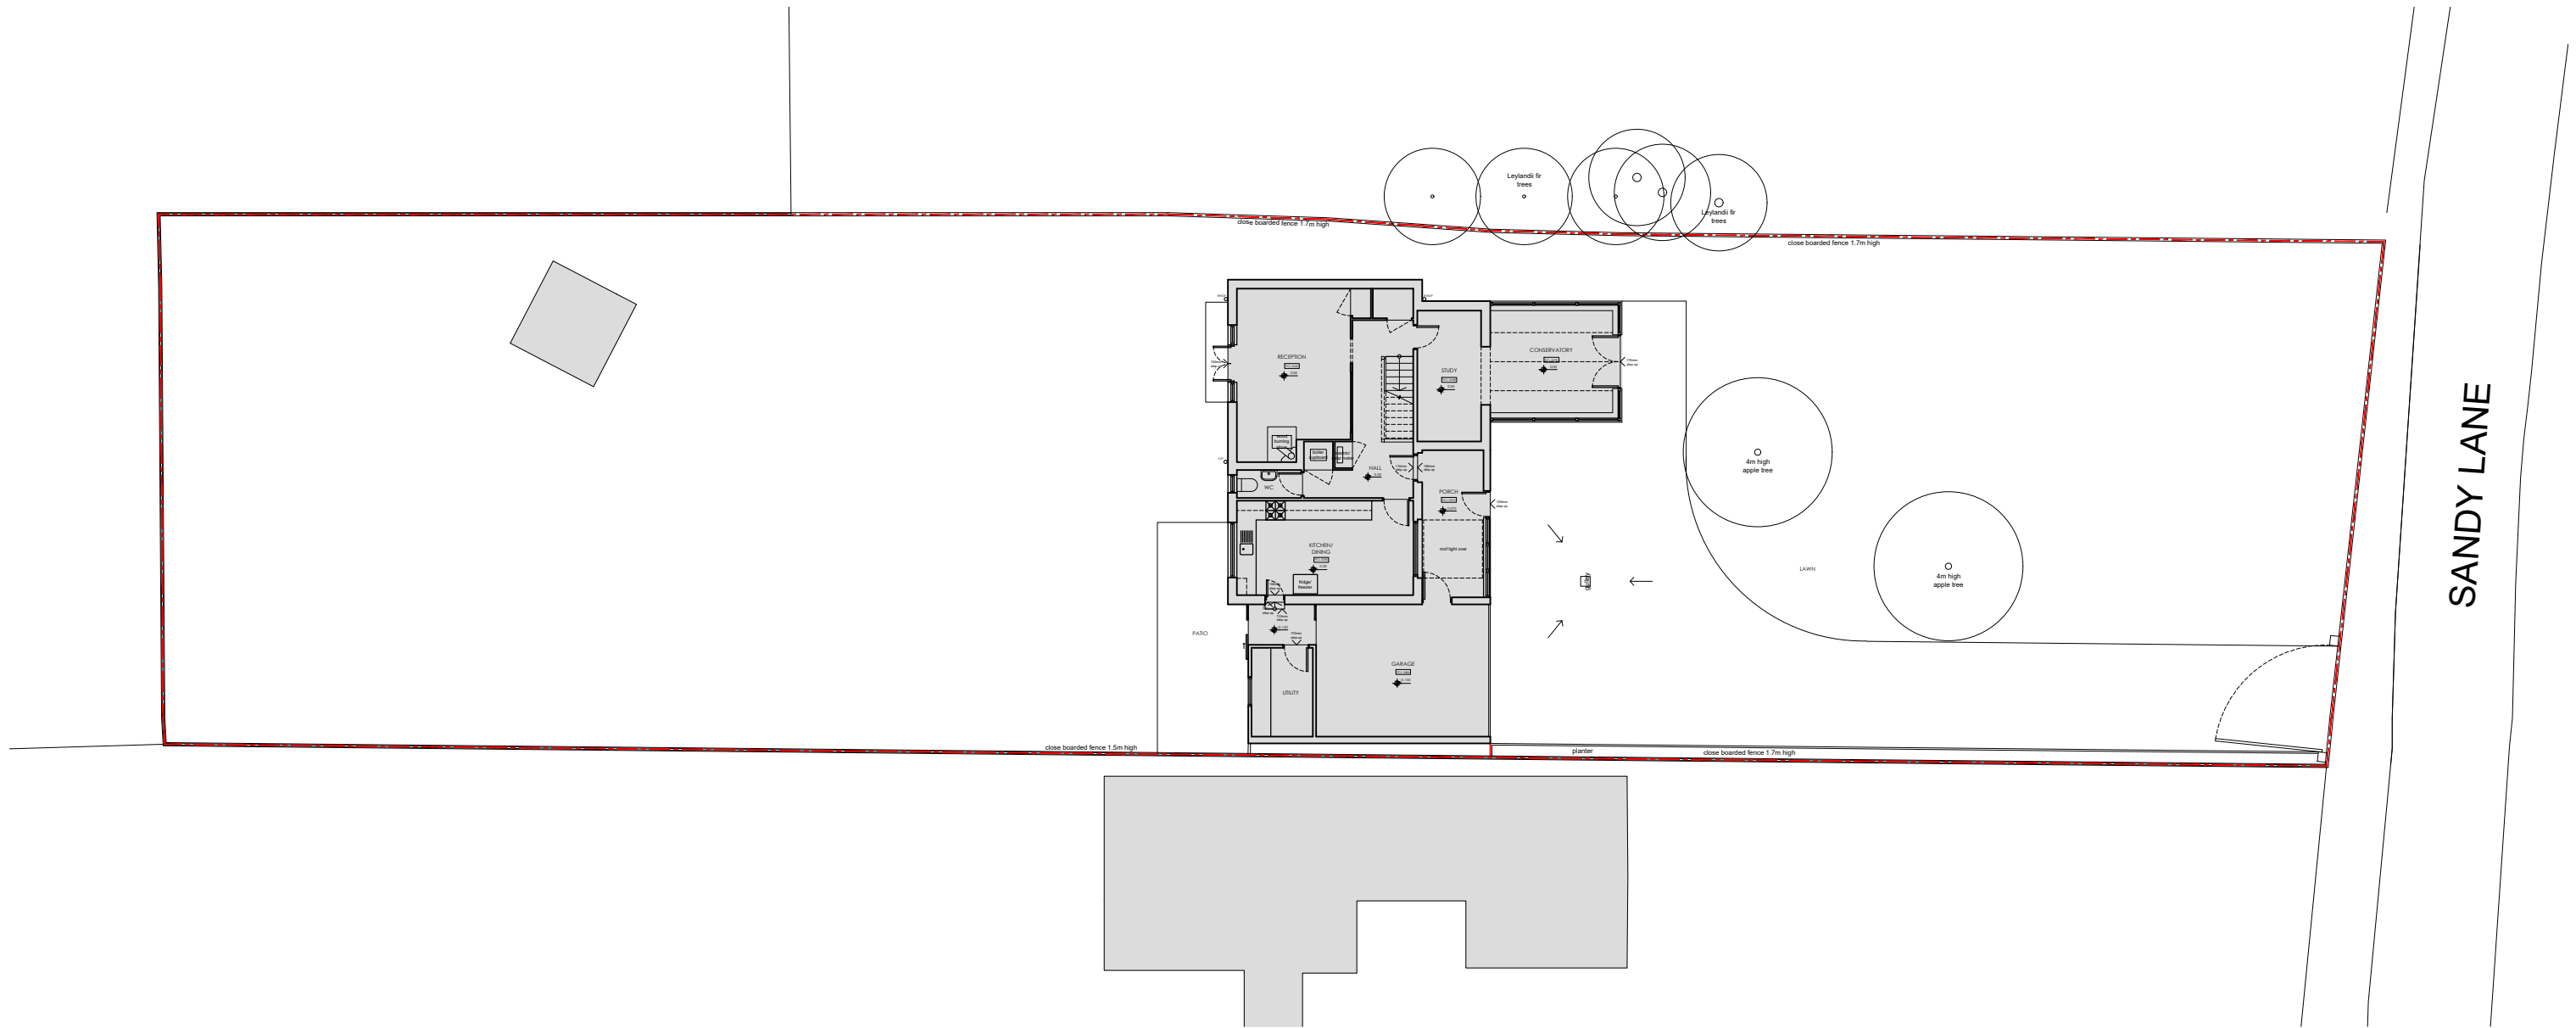


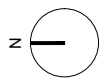

1 EXISTING SITE BLOCK PLAN
SCALE 1:200

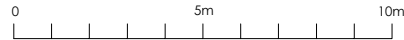

EXISTING

REVISIONS

STATUS		PROJECT	
AS EXISTING		COURTLANDS, SANDY LANE	
		TITLE	
		EXISTING BLOCK PLAN	
SCALE	DATE	DRAWING NUMBER	REV
1:200	2021.11.12	002	*

VICTORIA MUSTARD ARCHITECT

135 Crawley Down Road, Felbridge, East Grinstead RH19 2PS
Mob 07779 245 093 vicki@victoriarmustardarchitects.com