



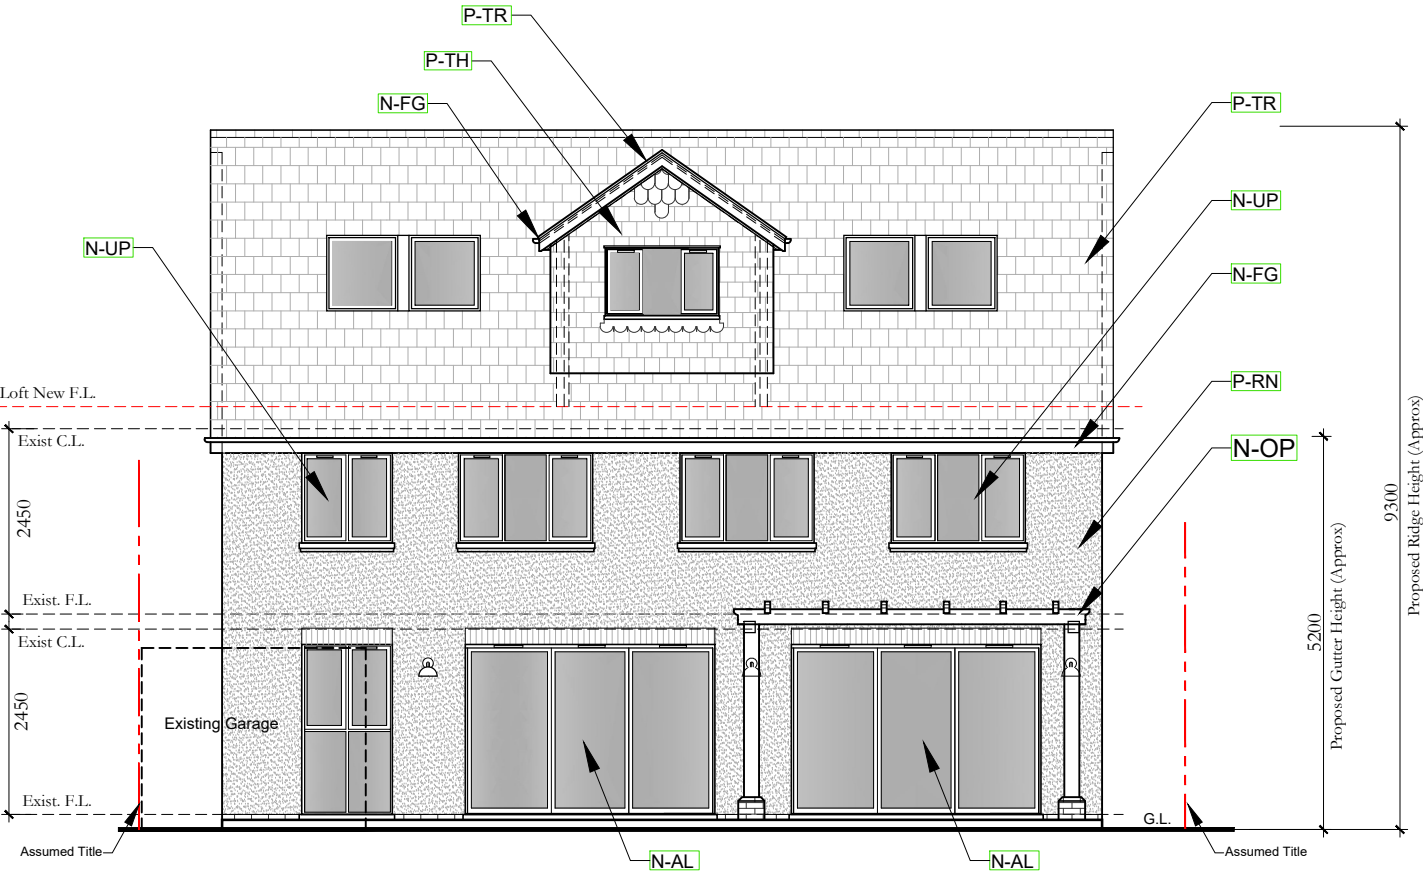

PROPOSED ELEVATION- REAR
SCALE 1 : 100 @ A3

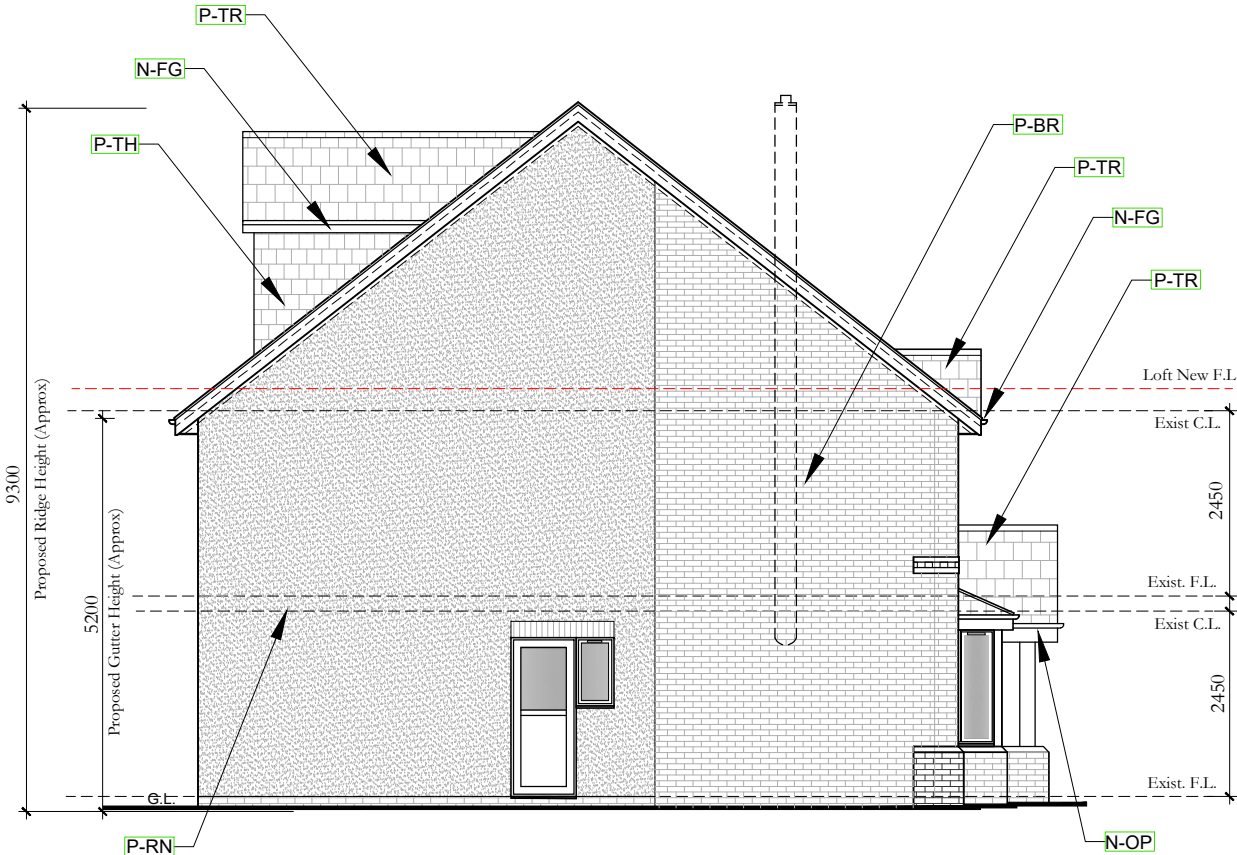

PROPOSED ELEVATION- SIDE
SCALE 1 : 100 @ A3

PROPOSED MATERIALS DRAWING LEGEND

- P-BR** Proposed Face Brick External Walls, Weinerberger Kassandra Brick or similar to Clients choice, with contrasting brick for Dog Tooth Banding feature and window headers.
- P-RN** Proposed Render Finish to Existing Wall and Proposed Walls to tie in. Off white Colour or similar to Clients choice
- P-TR** Proposed Tile Roof- Clay Red Multi Roof tile, or similar to Clients choice
- P-TH** Proposed Tile Hung Wall Finish, to New Rear Dormer Walls, Red-Tuscan Multi clay tile or to Clients choice
- N-UP** Proposed UPVC Framed Windows & Doors- Anthracite Grey or to clients choice, Stone cills to locations noted on the drawings.
- N-TD** Proposed Timber or Composite Entrance Door-Side Light Unit- Oak Frame with Black Door or similar to Clients choice
- N-AL** Proposed Aluminium Door Unit- Anthracite Grey or to Clients choice
- N-FG** Proposed UPVC Fascia and Gutter & Rain Water Goods, in White (Fascia) and Black (Gutter and RWP's) or to Clients choice
- N-OP** Proposed Oak or Similar Timber Front Porch and Patio Pergola Structure, finish to Clients choice