
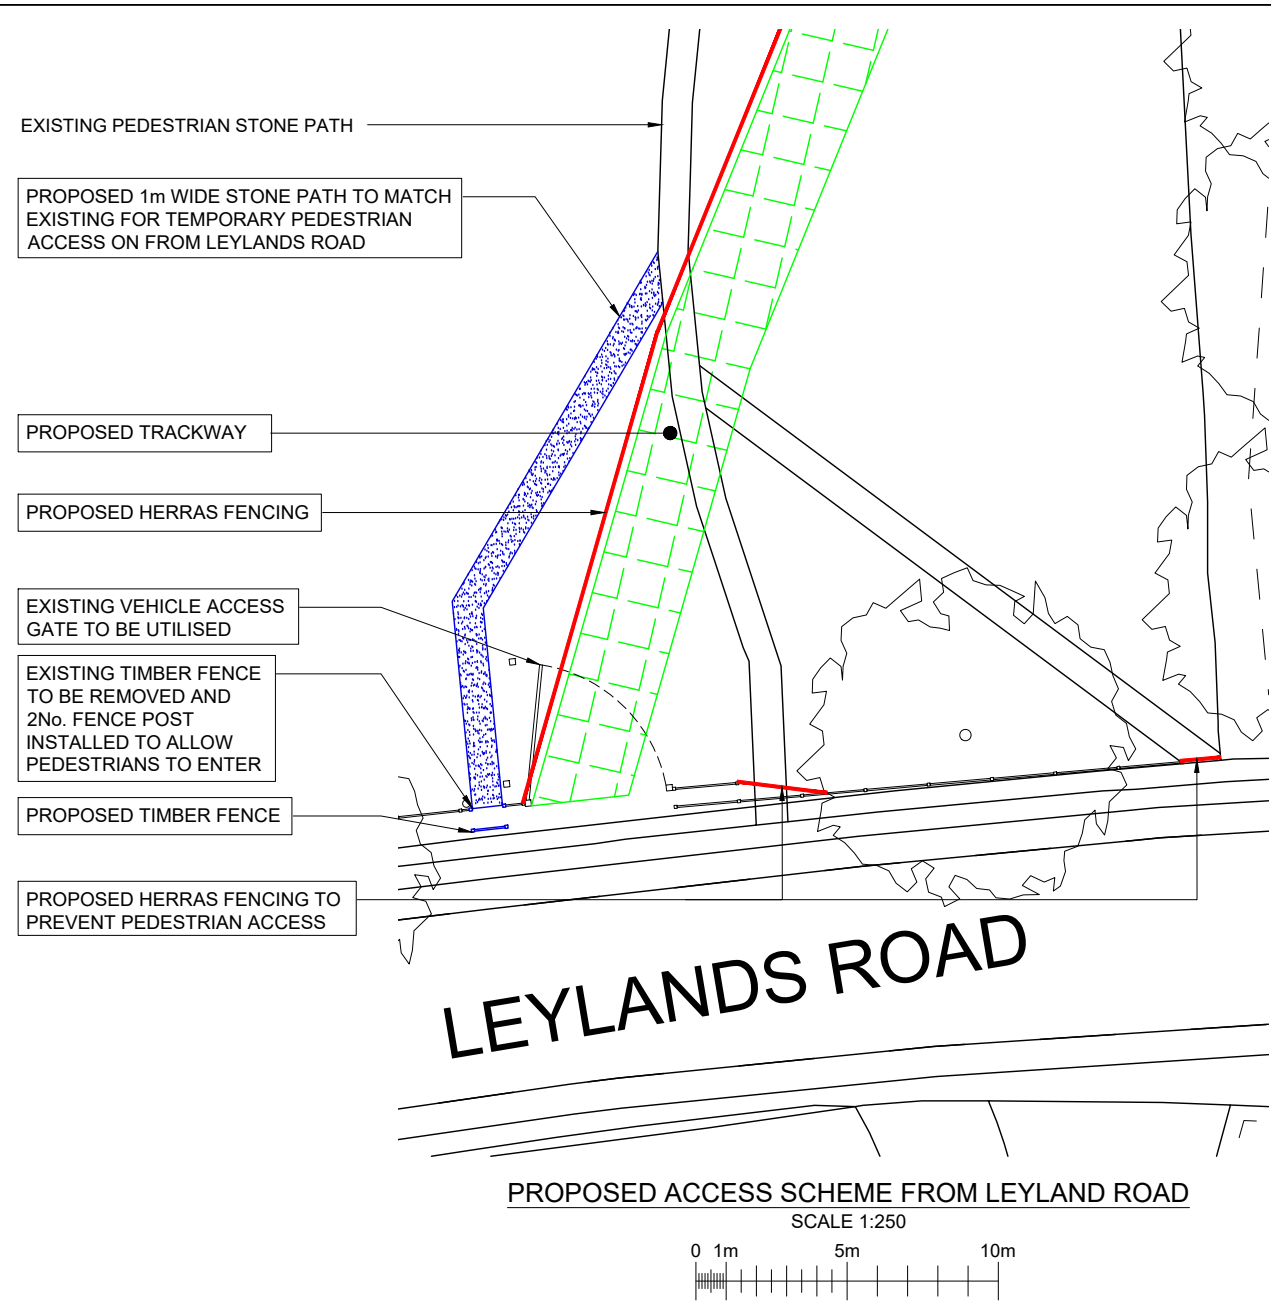


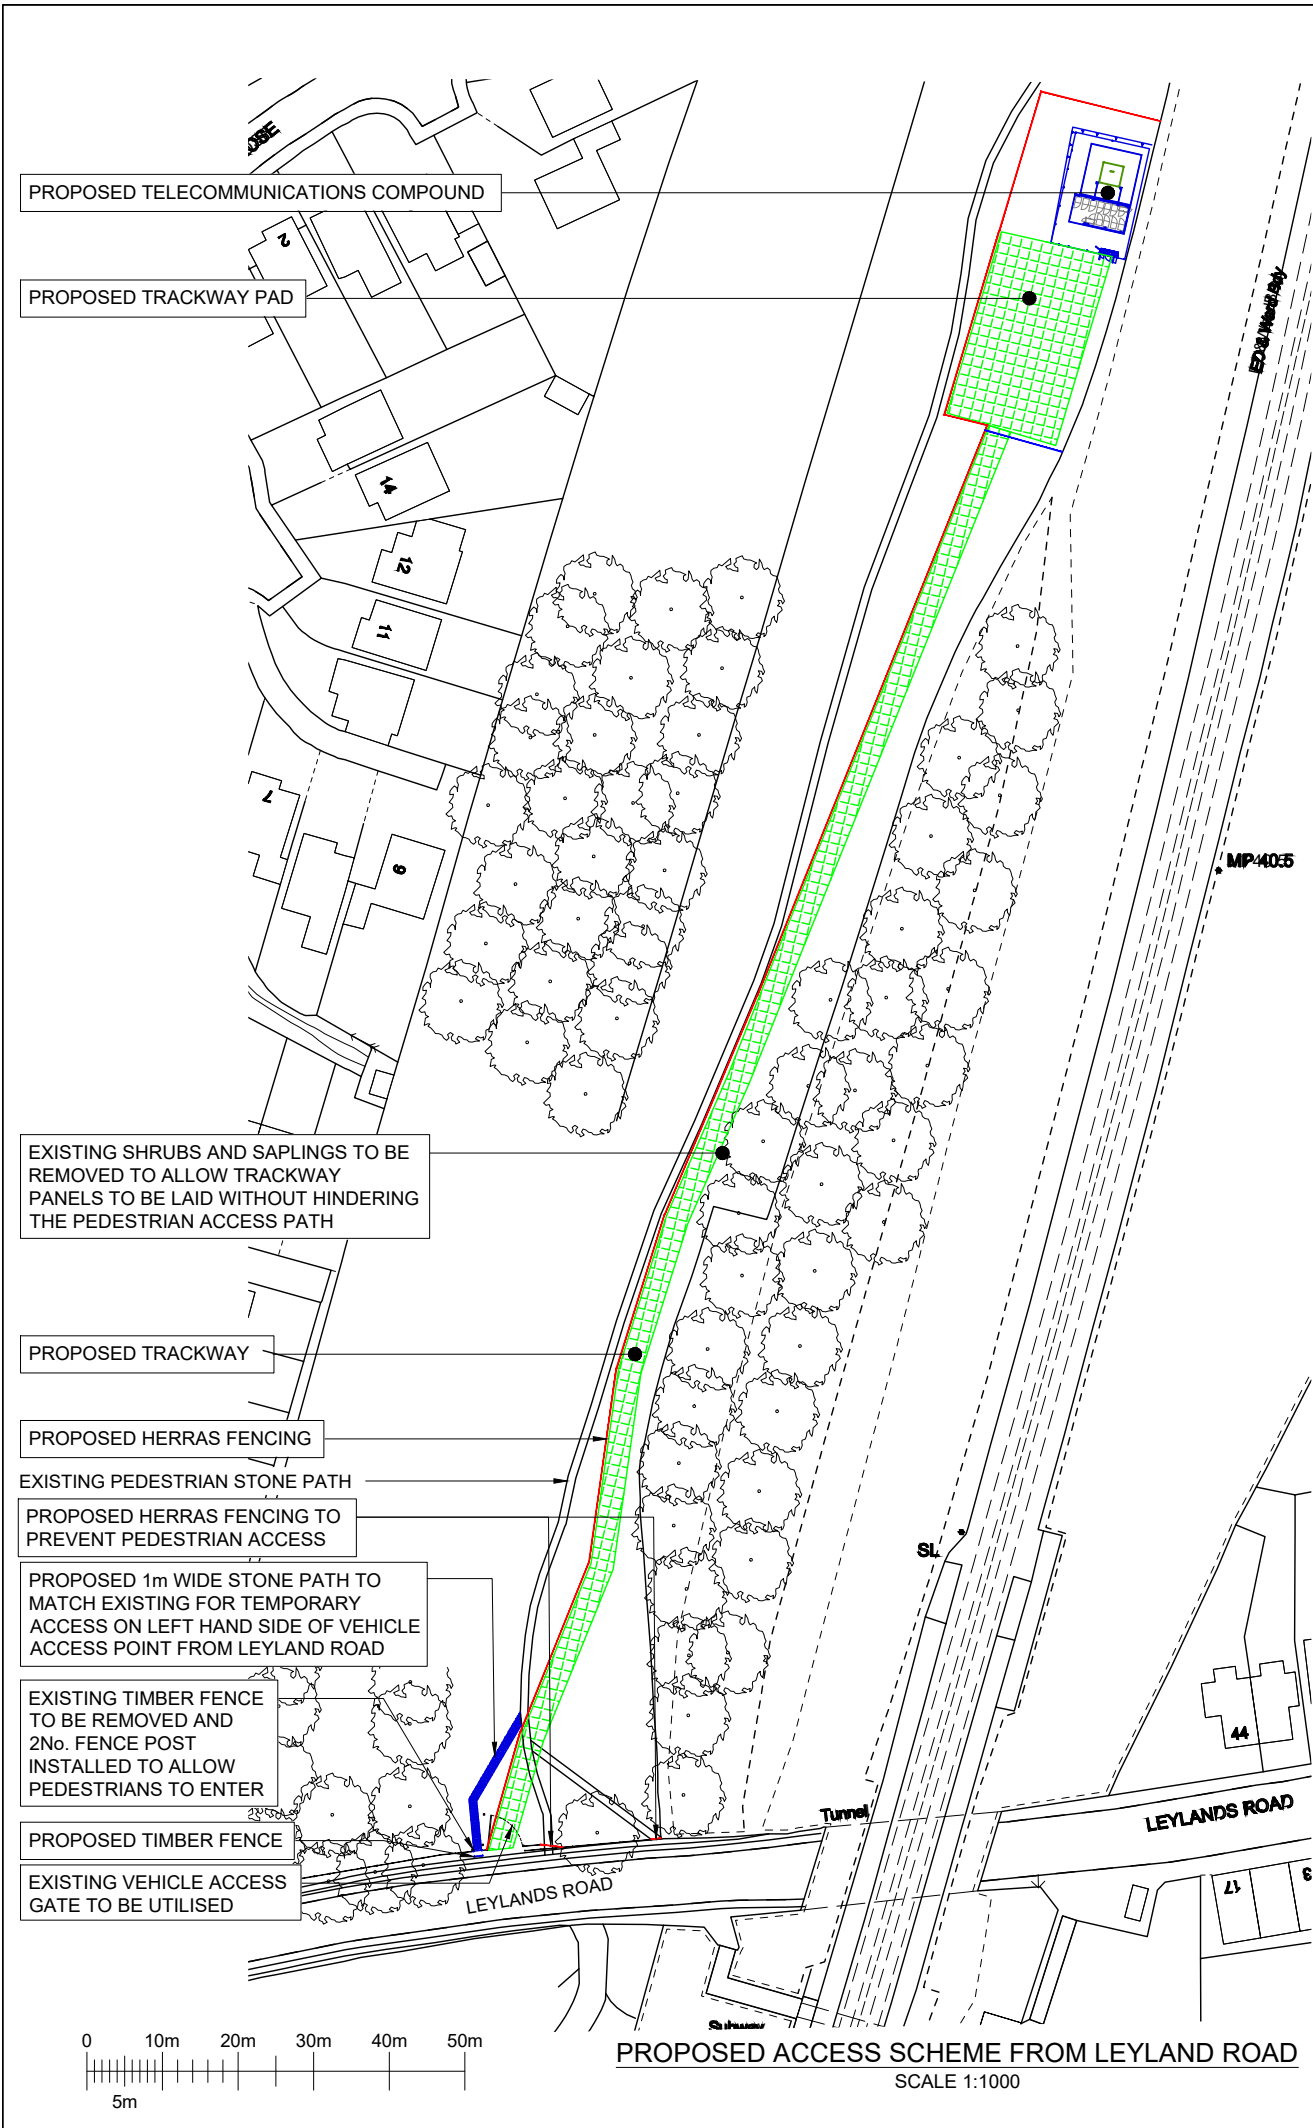

©2020 Cellnex
All rights reserved. No part of this publication may be reproduced, stored in a retrieval system or transmitted in any form or by any means (Electronic, Mechanical, Photocopying, Recording or otherwise), without the prior written consent of the Company.

NOTES

KEY:

PROPOSED LOCATIONS OF HERRAS FENCING

PROPOSED LOCATIONS OF TRACKWAY

NOTE* ANY PROPOSED WORKS IN RELATION TO THE ACCESS TO BE REMOVED AND THE AREA TO BE REINSTATED BACK TO ITS ORIGINAL STATE UPON COMPLETION OF THE TELECOMMUNICATIONS COMPOUND

CELL No.	S4_20a			
4	PLANNING AMENDS HEADFRAME 2 MNO	16/09/25	CIR	CIR
3	ACCESS ROUTE CHANGE	16/09/25	ST	CIR
2	FENCE CHANGED	13/12/24	ST	CIR
1	PLANNING AMENDS	25/11/24	ST	CIR
ISS	REVISION	DATE	DRN	APP

cellnex
driving telecom connectivity

CELLNEX UK
R+, 4TH FLOOR, 2 BLA GRAVE STREET, READING, RG1 1AZ
Tel. 020 4526 8553

SITE No **UK-SW-043960**
LAND TO THE NORTH OF LEYLAND GRANGE CLOSE
WORLD'S END
BURGRESS HILL
WEST SUSSEX
RH15 0RZ

NGR **TQ 32106 20277**

OS GRID **532106,120277**

TITLE
ACCESS PROPOSALS

SCALE	1:500	
DRAWN	KG	20/06/24
APPROVED	CIR	16/09/25

DRG No.	Sheet 1 of 1	Rev
UKSW043960-00-018-MD004	4	A3