


DEG. 95738/13

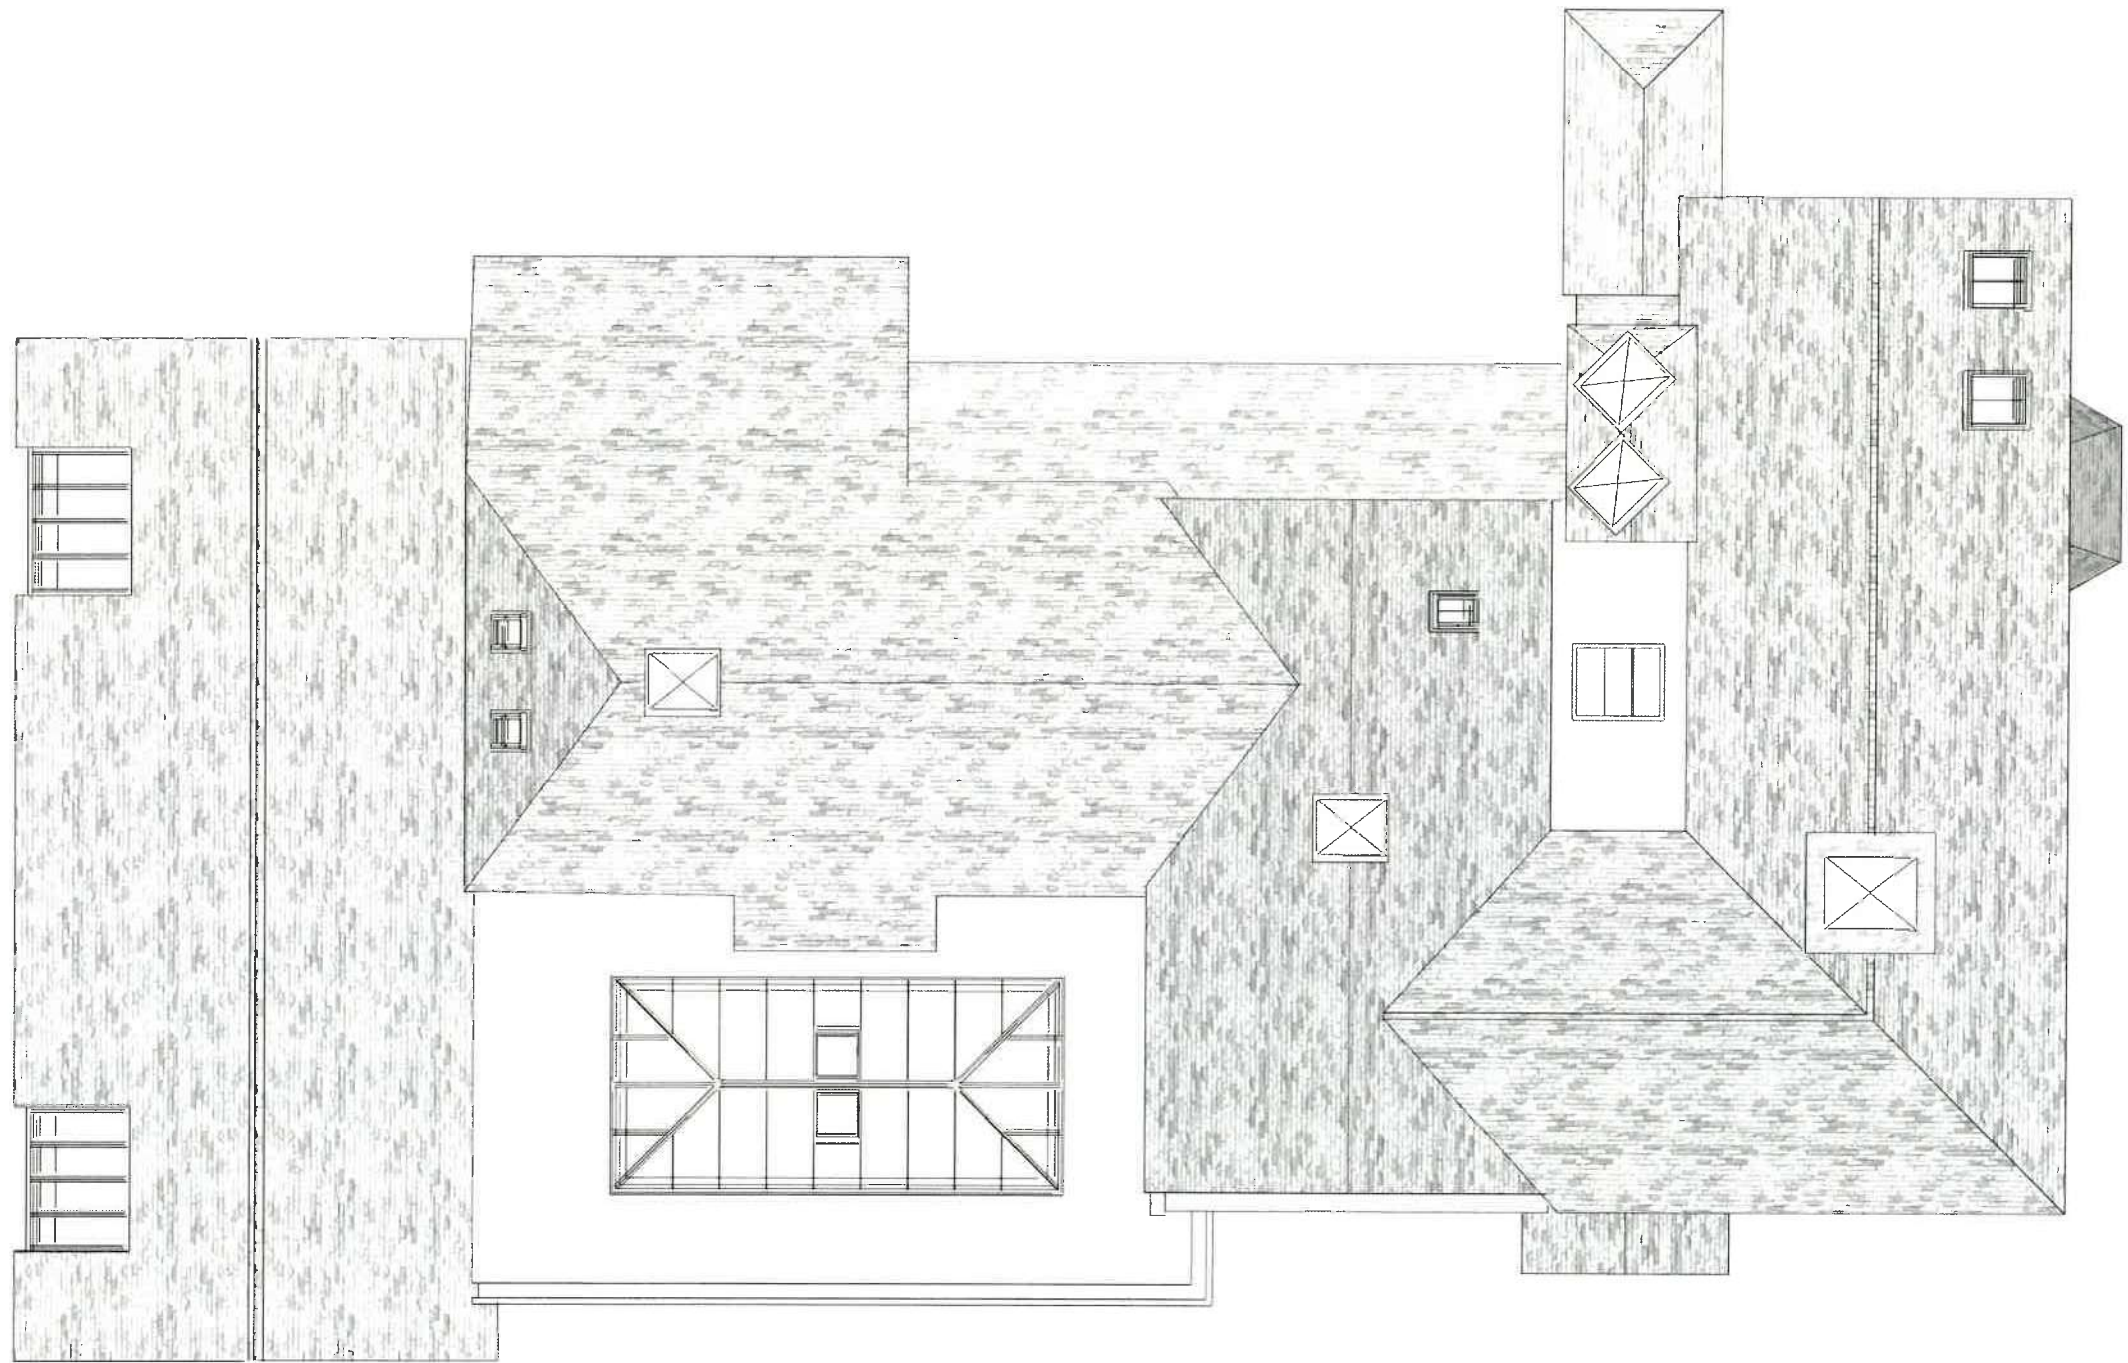

PROPOSED ROOF PLAN

