
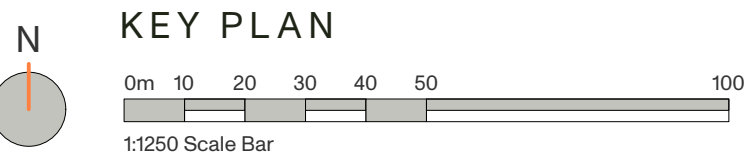


Sayers Common BN6 9JA

1795 3.048

CLIENT	MR C HARRIS AND MR A HARRIS
DRAWING	SHADING DIAGRAMS
DATE	AUGUST 2026
SCALE	-

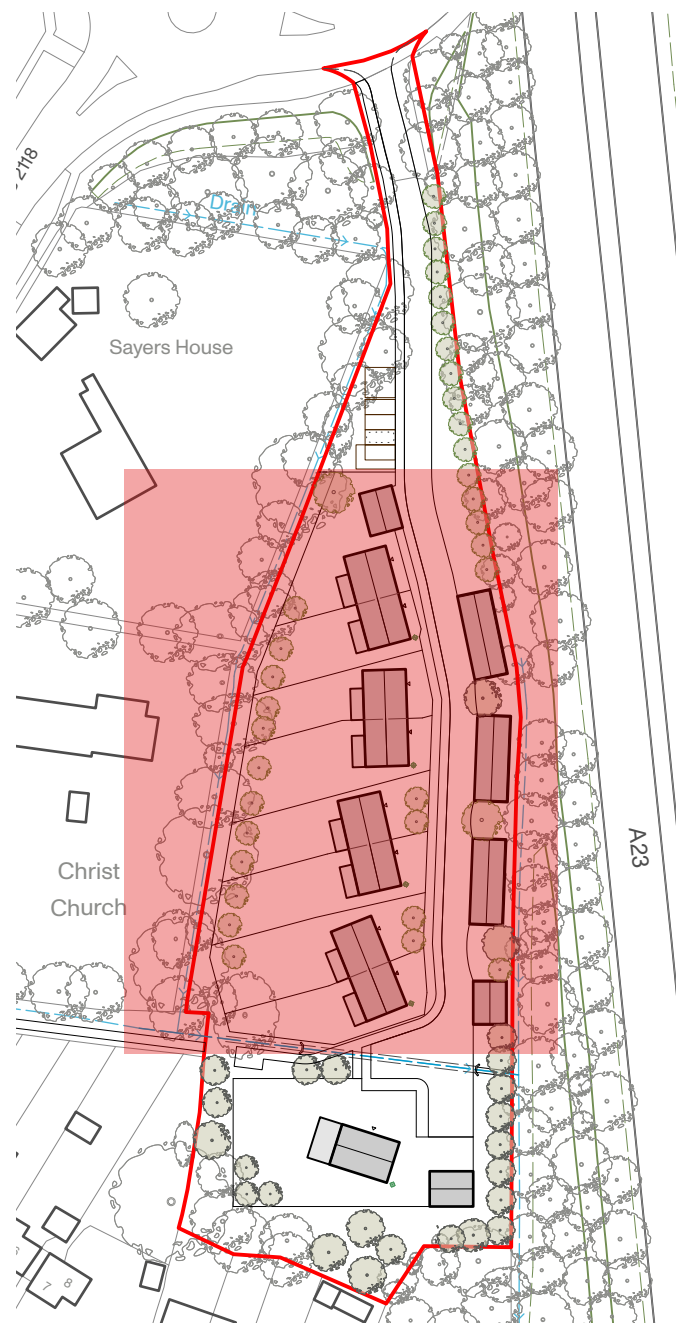


REV	DATE	COMMENT	BY

PRINT DRAWING AT A1



N.B. Unless otherwise noted this drawing is not to be used for construction purposes. If indicated as feasibility this drawing is subject to a detailed site investigation, including ground conditions/ contaminants, drainage design and planning / density negotiations. The layout may be based upon an enlargement of an os sheet or other small scale plans and its accuracy needs to be verified by survey. CDM regulations have not been fully considered.

The Workshop, unit 3,
29-42 Windsor Street,
Brighton, BN1 1RJ


landivar-architects.com
info@landivar-architects.com
01273 739590

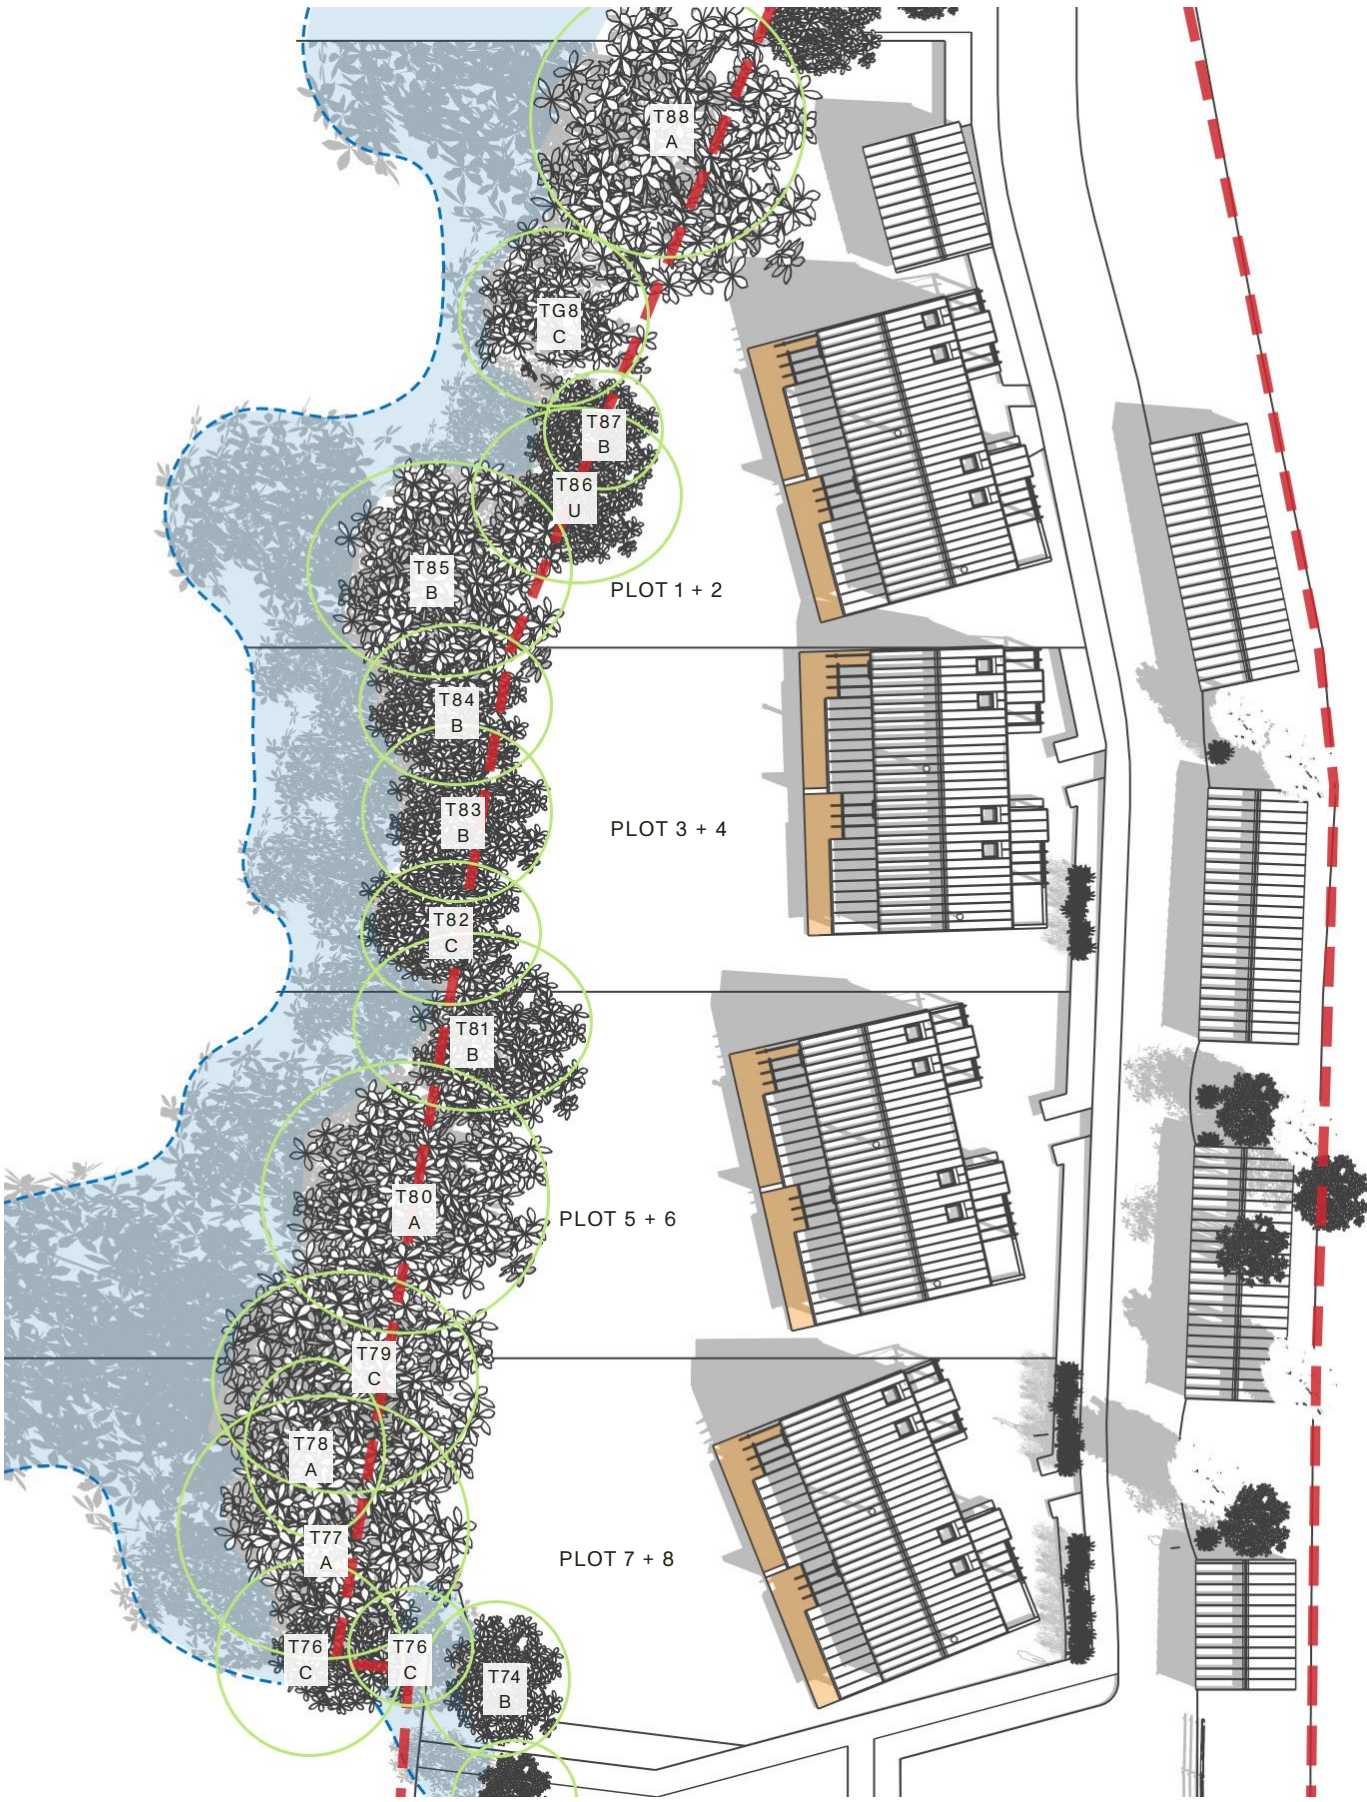

21 / 06 - 9:00

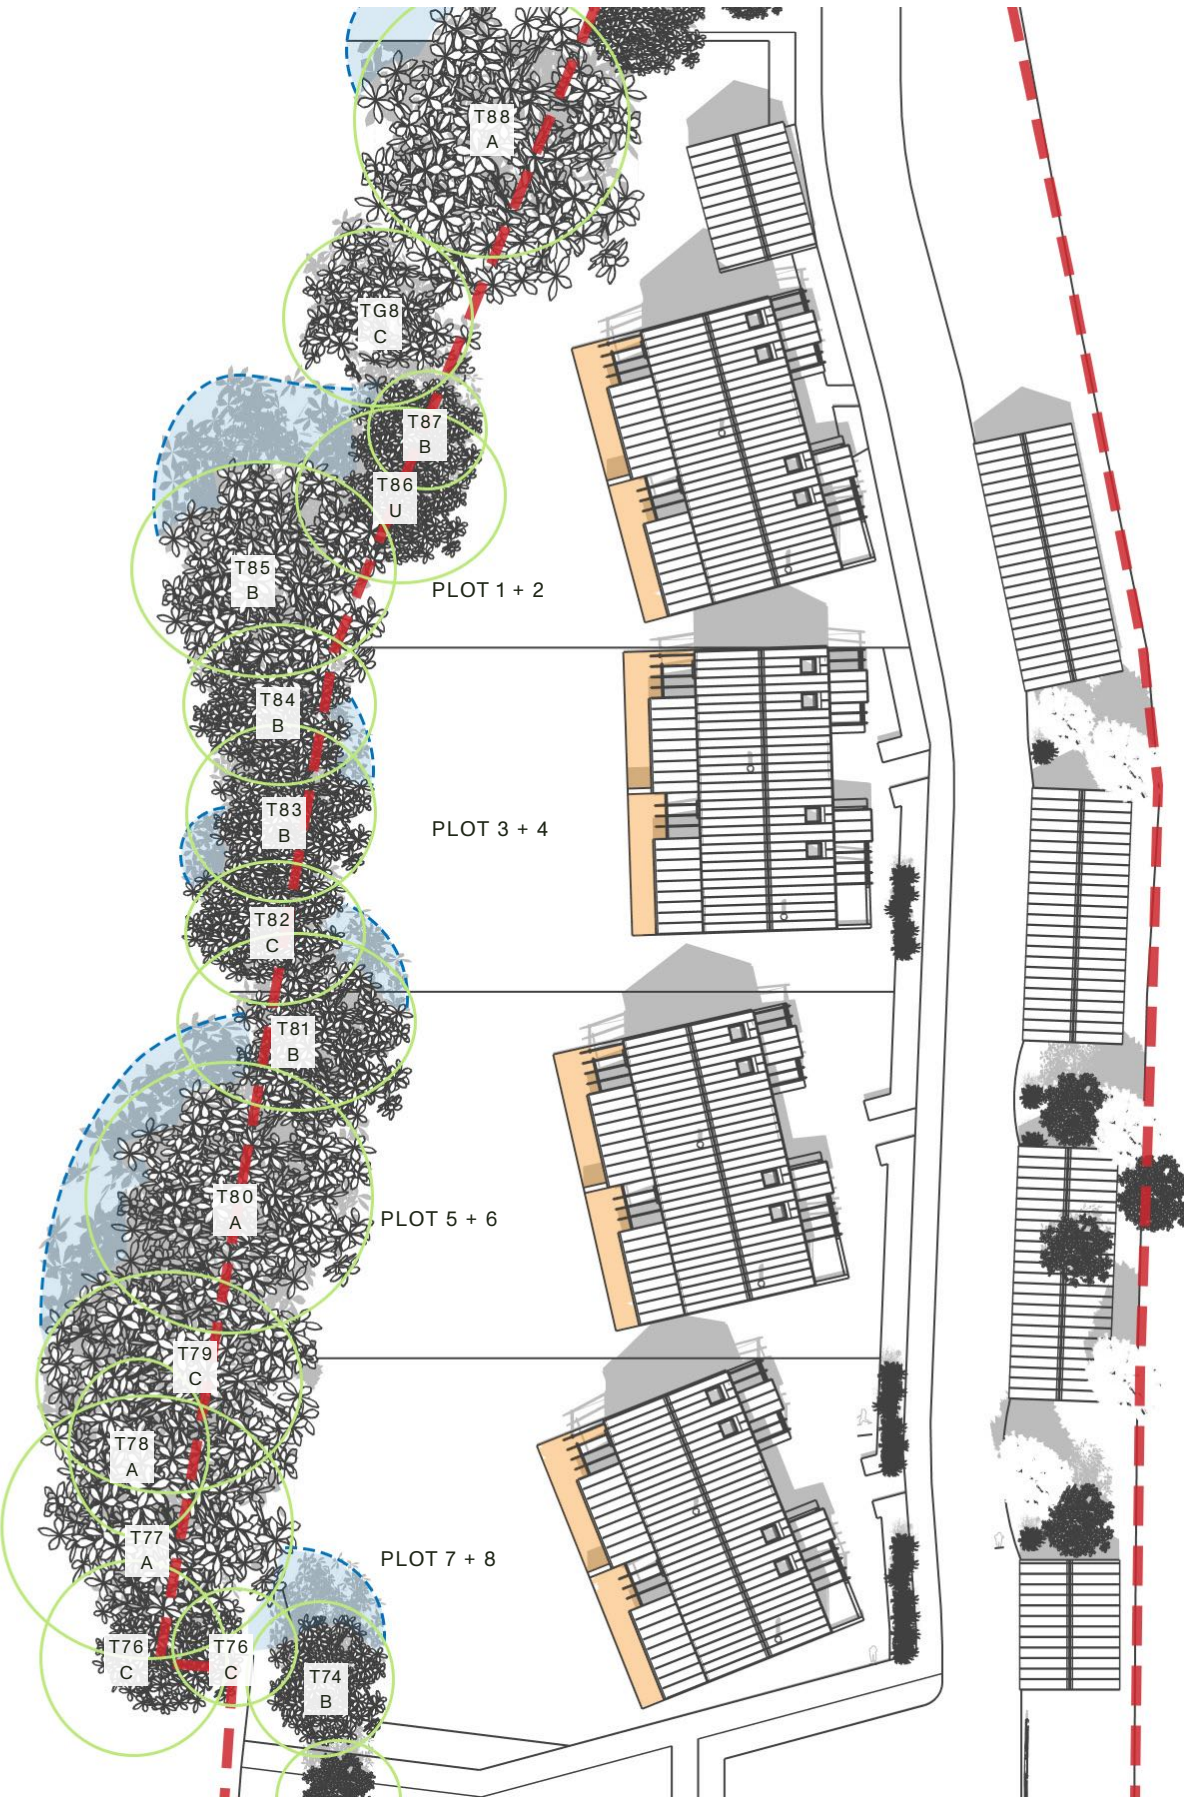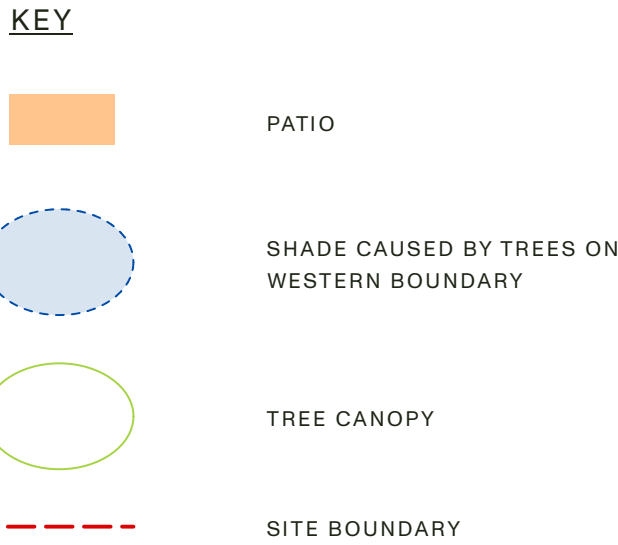

21 / 06 - 12:00

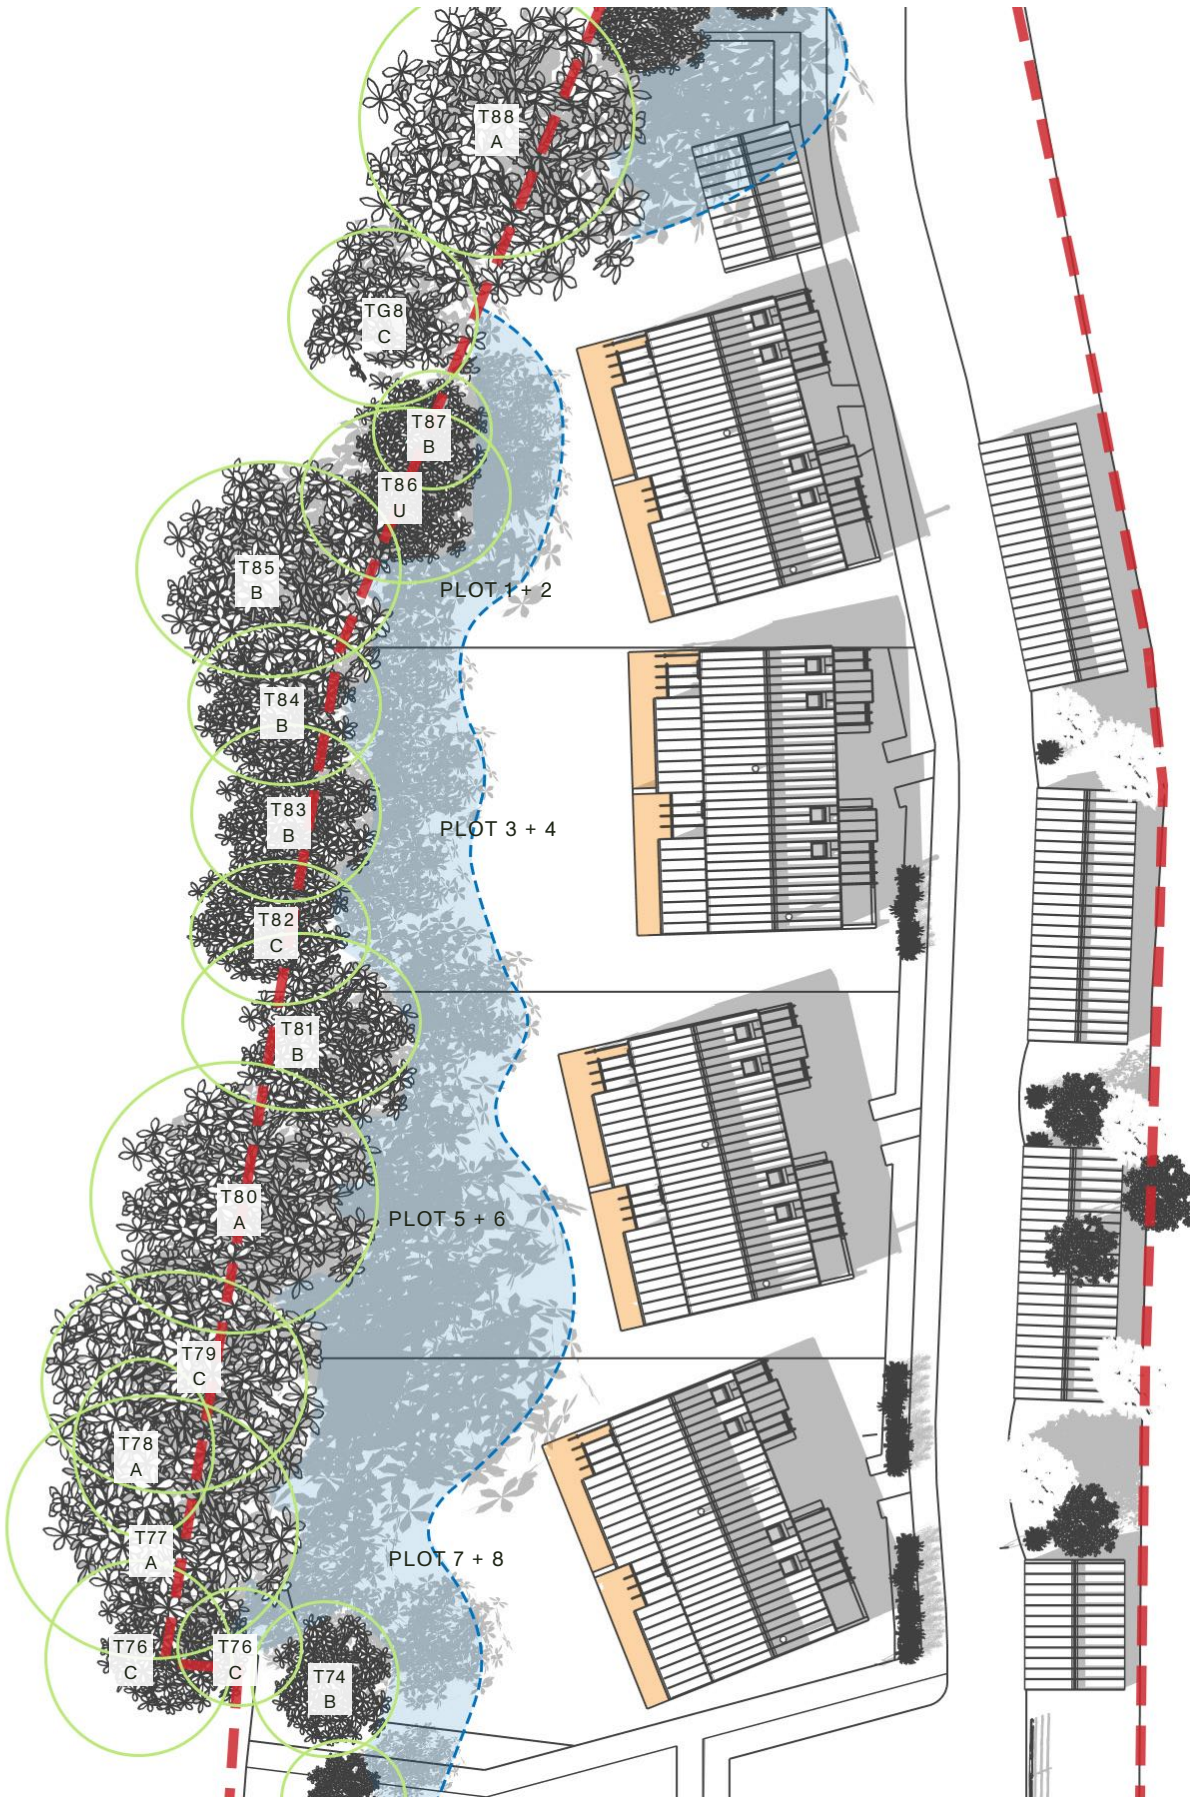

21 / 06 - 15:00