



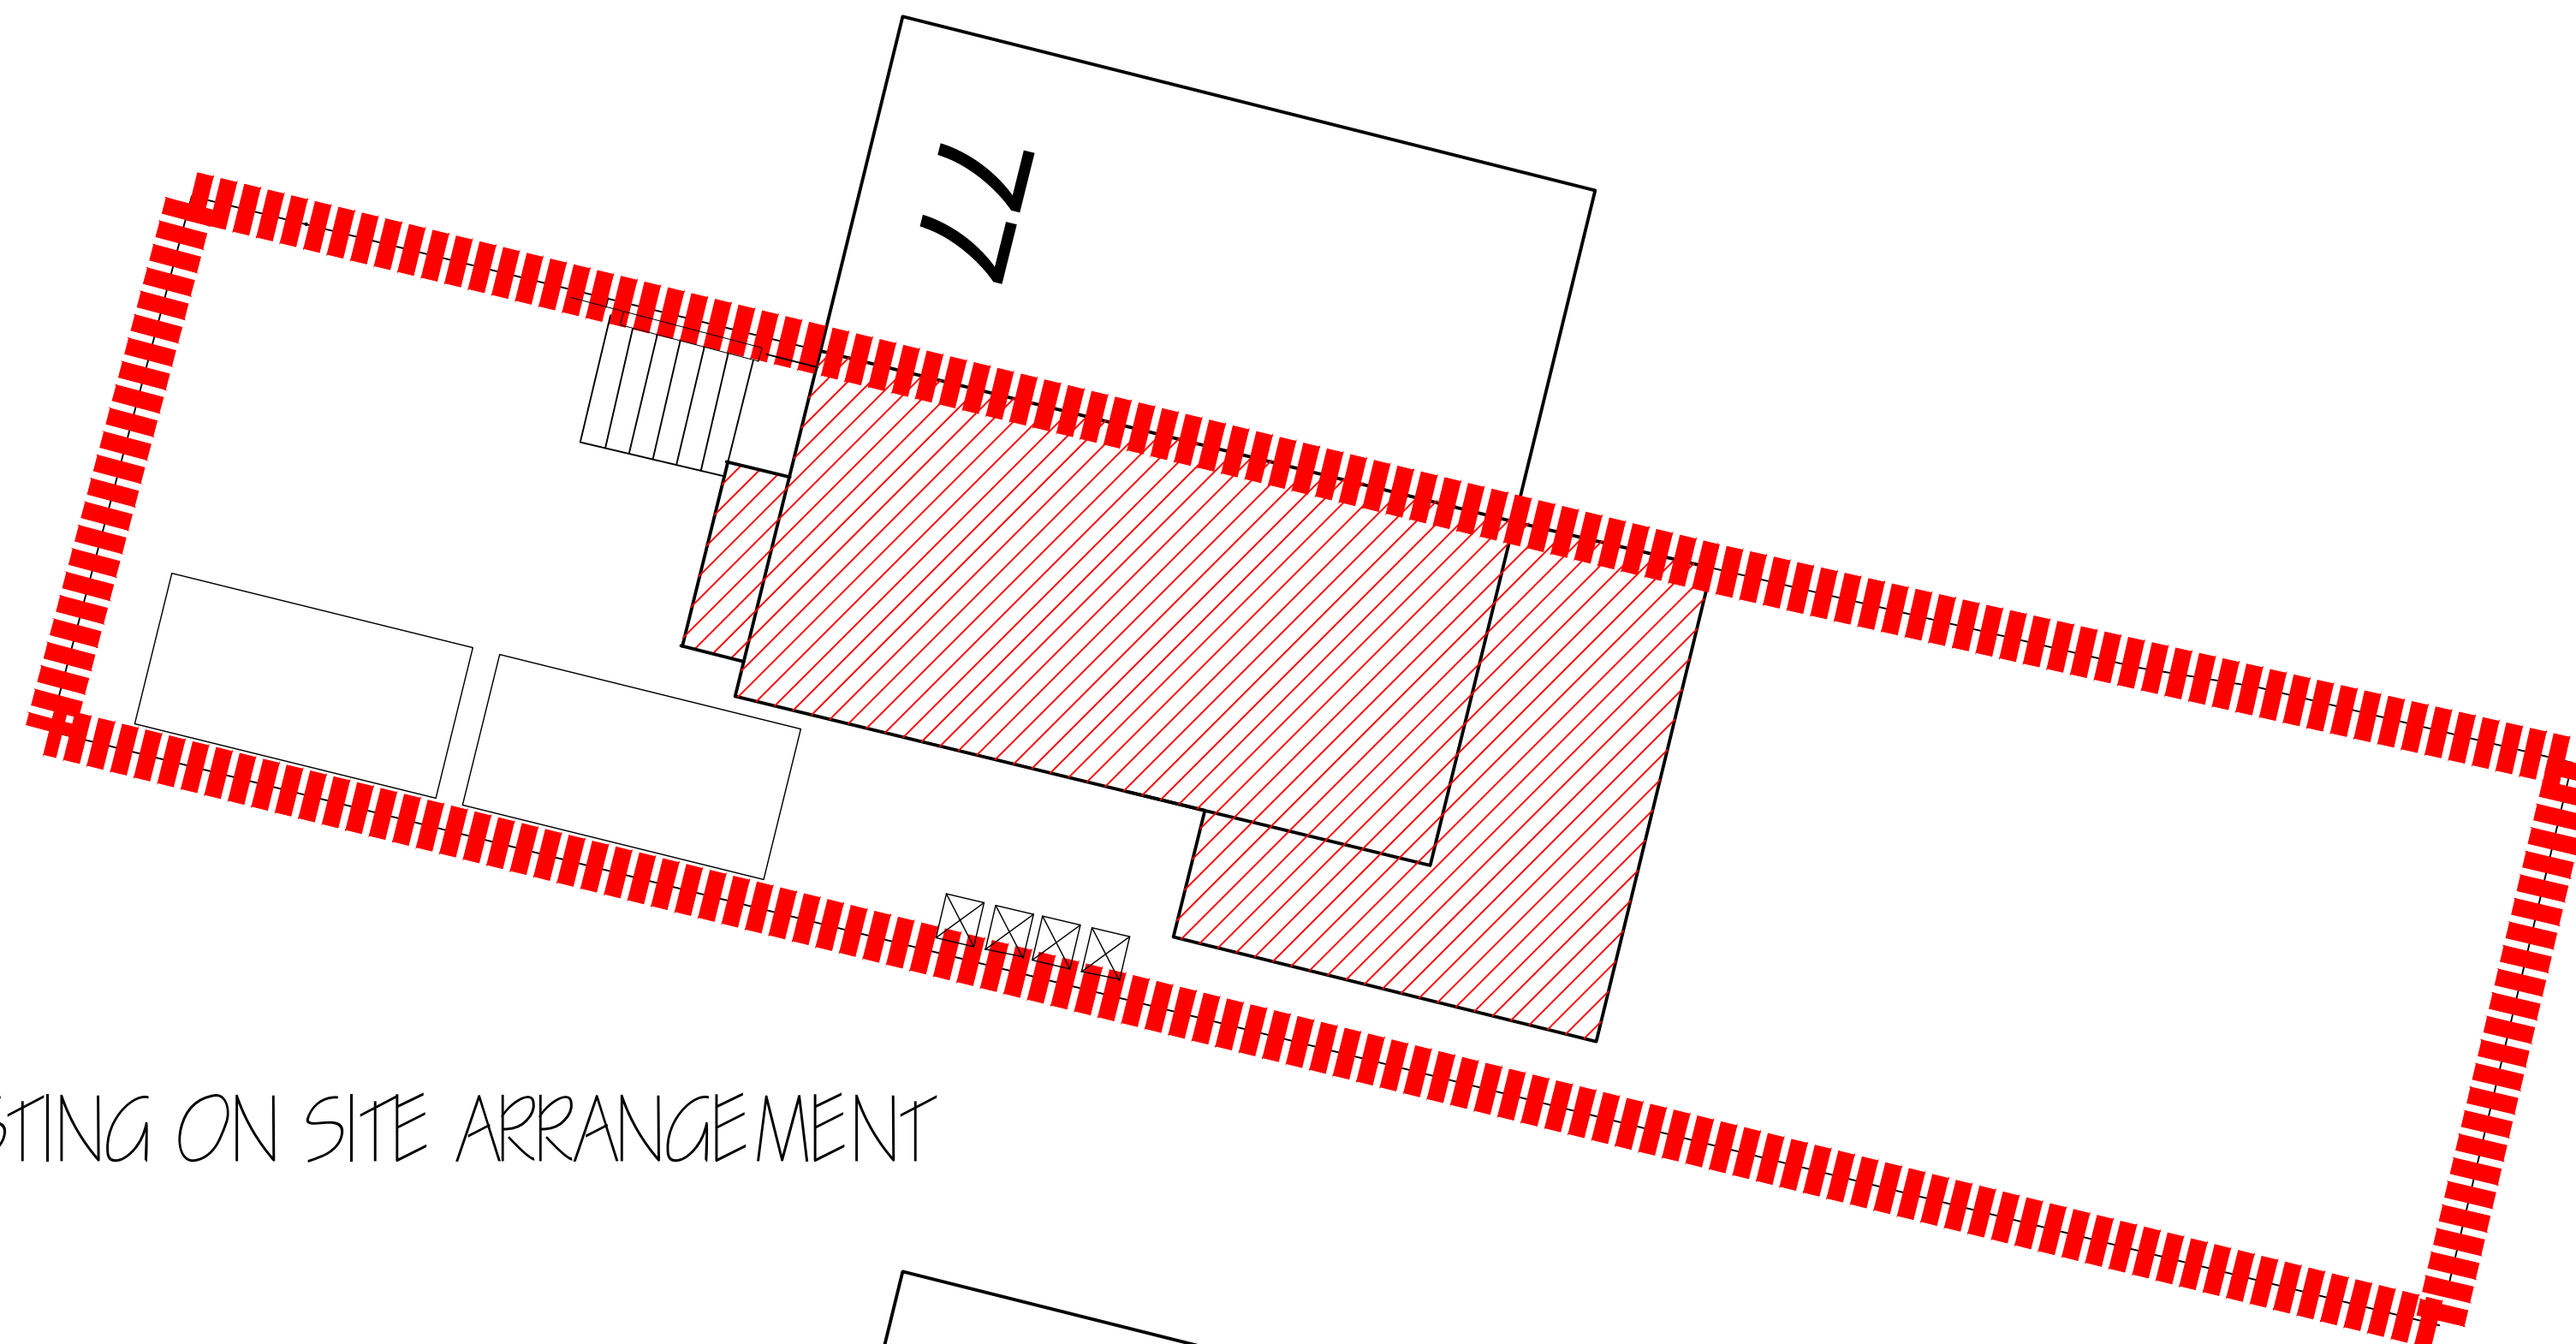

EXISTING ON SITE ARRANGEMENT

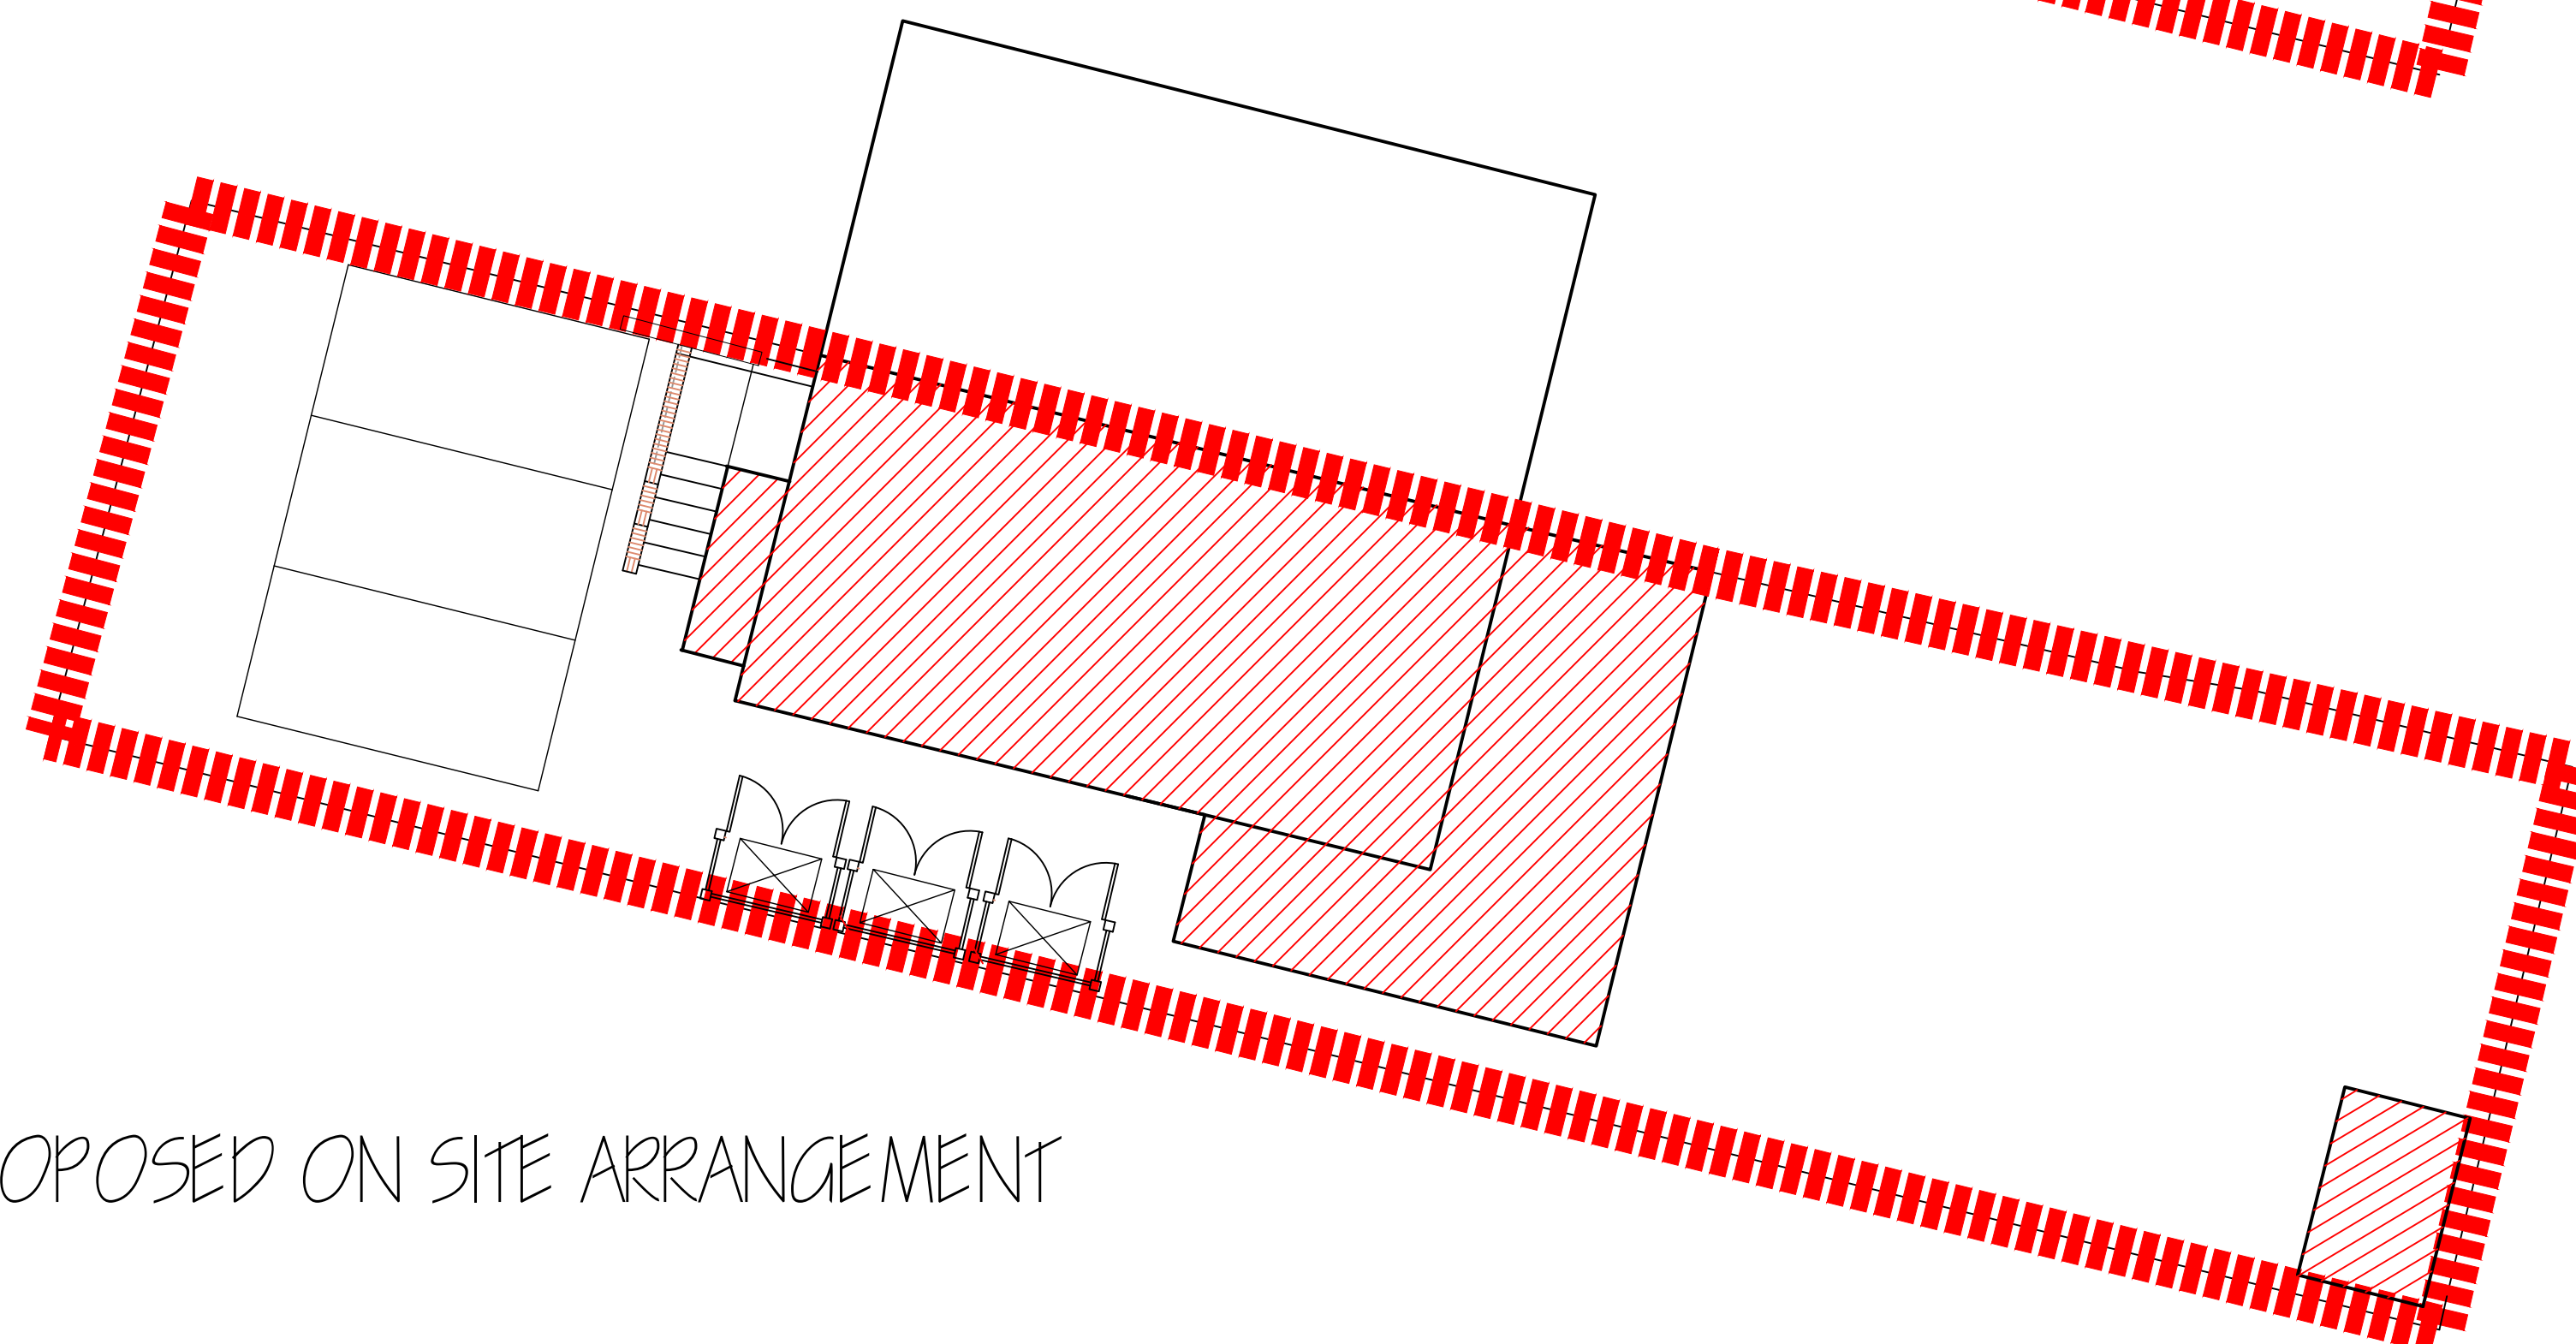

PROPOSED ON SITE ARRANGEMENT

Project

75 MILL ROAD  
BURGESS HILL  
WEST SUSSEX  
RH15 8DY

Drawing

EXISTING & PROPOSED ON PLOT PARKING  
CYCLE STORE & REFUSE COLLECTION



**JMA Associates**

Architects & Planning Consultants

Clock Tower House, Lewes Road  
Lindfield, West Sussex. RH16 2LH  
Telephone 01444 - 484711

Client

BCE INVESTMENTS LIMITED

| Drawing no. | date      | scale    | drawn |
|-------------|-----------|----------|-------|
| 1925. PO3   | August 26 | 1:100@A2 | GRM   |
|             | revisions |          |       |

©THE CONTRACTOR SHOULD CHECK ALL DIMENSIONS ON SITE.  
NO DIMENSIONS TO BE SCALED FROM DRAWINGS.  
IT IS THE CONTRACTOR'S RESPONSIBILITY TO ENSURE COMPLIANCE  
WITH BUILDING REGULATIONS.