

Project

PROPOSED CONVERSION & EXTENSION
75 MILL ROAD
BURGESS HILL
WEST SUSSEX
RH15 8DY



Architects & Planning Consultants

Clock Tower House, Lewes Road
Lindfield, West Sussex. RH16 2LH
Telephone 01444 - 484711

Drawing

SITE LAYOUT PLAN



Client

BCE INVESTMENTS

Drawing no.

1925.SP02

date

Aug 2026


revisions

scale

1:500

drawn

GRM/ ARM

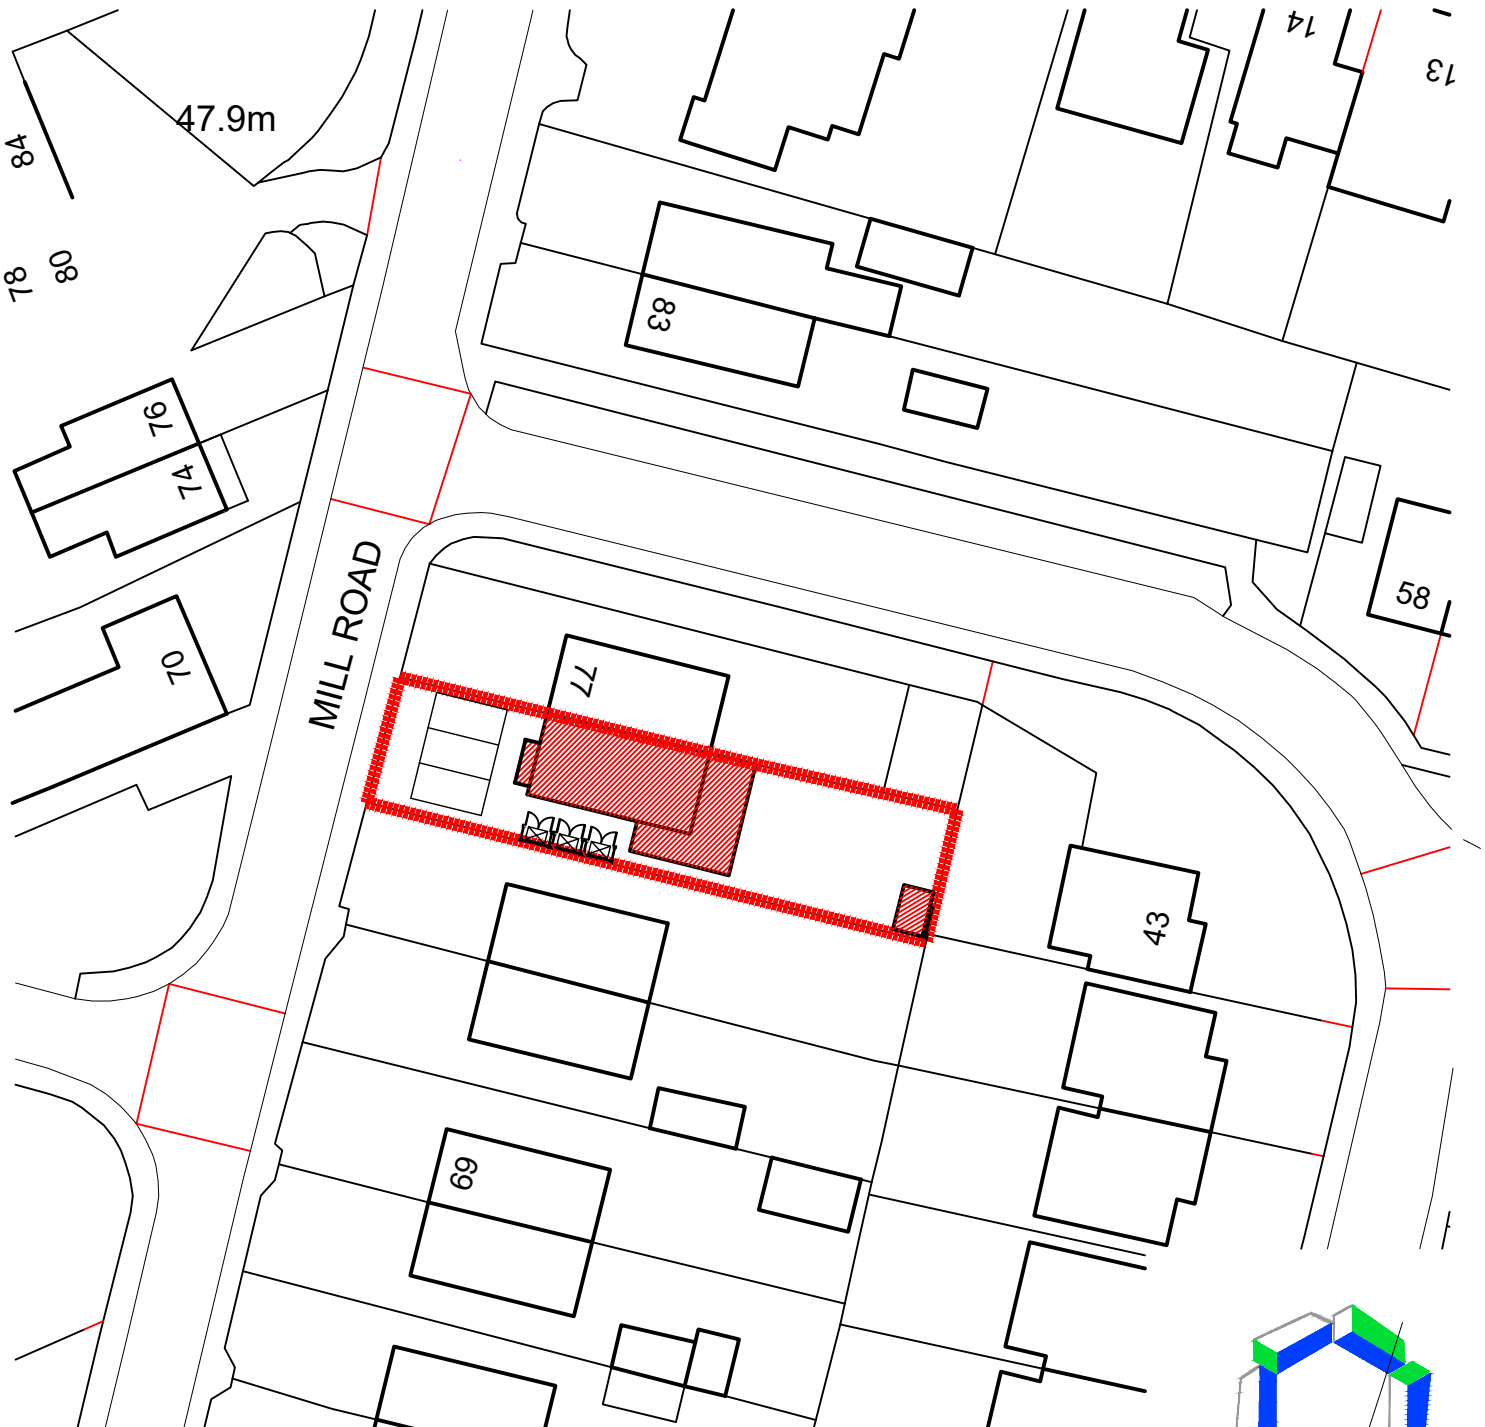

© Crown Copyright 2014. All rights reserved. Licence number 100022432

NO DIMENSIONS TO BE SCALED FROM DRAWINGS.
IT IS THE CONTRACTORS RESPONSIBILITY TO ENSURE COMPLIANCE WITH BUILDING REGULATIONS.

Ordnance Survey (c) Crown Copyright 2014. All rights reserved. Licence number 100022432

