
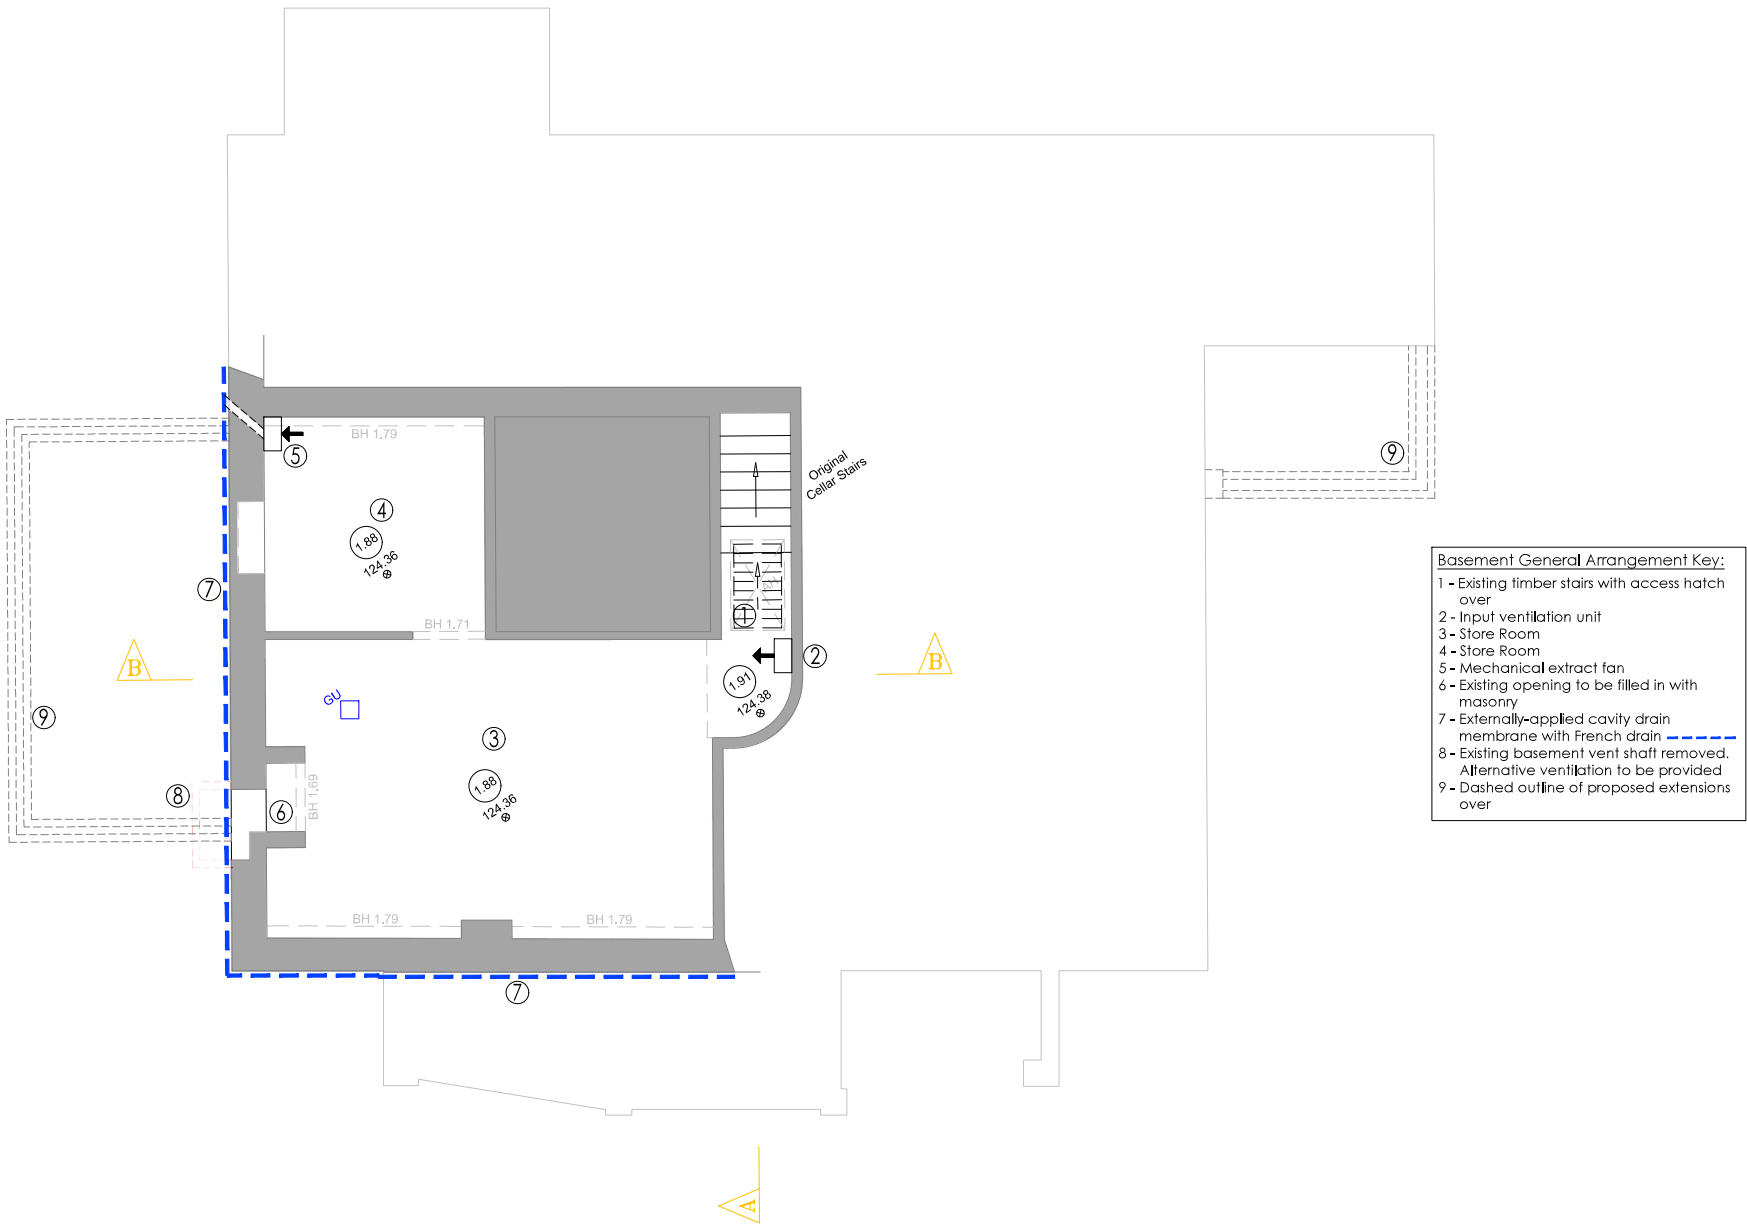


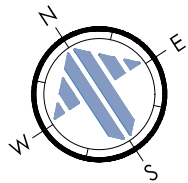

BASEMENT GENERAL ARRANGEMENT - AS PROPOSED  
SCALE @ 1:50 ON AN A1 SHEET

- Basement General Arrangement Key:
- 1 - Existing timber stairs with access hatch over
  - 2 - Input ventilation unit
  - 3 - Store Room
  - 4 - Store Room
  - 5 - Mechanical extract fan
  - 6 - Existing opening to be filled in with masonry
  - 7 - Externally-applied cavity drain membrane with French drain
  - 8 - Existing basement vent shaft removed. Alternative ventilation to be provided
  - 9 - Dashed outline of proposed extensions over

|      |      |    |           |      |   |
|------|------|----|-----------|------|---|
|      |      |    |           |      |   |
|      | *    | *  | *         | *    | * |
| REV. | DATE | BY | AMENDMENT | CHK. |   |

PLANNING



2 Lucastes Mews, Paddockhall Road,  
Haywards Heath,  
West Sussex, RH16 1HE  
(01444) 452604  
hh@gouldbaxter.co.uk  
www.gouldbaxter.co.uk

NOTES:  
DO NOT SCALE OFF THIS DRAWING UNLESS FOR PLANNING PURPOSES.  
CHECK ALL DIMENSIONS ON SITE BEFORE ANY WORK IS COMMENCED.  
ALL GOODS MATERIALS AND WORKMANSHIP MUST CONFORM WITH  
CURRENT BUILDING REGULATIONS, BRITISH STANDARDS AND CODES OF  
PRACTICE.  
COPYRIGHT OF THIS DRAWING IS RETAINED BY GOULD PROPERTY  
CONSULTANTS LLP T/A GOULD BAXTER AND IT MUST NOT BE REPRODUCED  
WITHOUT WRITTEN CONSENT.

|                                                                     |
|---------------------------------------------------------------------|
| CLIENT:                                                             |
| Mrs. J. Burke                                                       |
| PROJECT:                                                            |
| Idlehurst<br>Birch Grove<br>Horsted Keynes<br>West Sussex, RH17 7BT |

DRAWING:  
Basement General Arrangement  
As Proposed

|            |              |                |
|------------|--------------|----------------|
| DATE:      | SCALE AT A1: | DRAWN BY:      |
| 16.05.2025 | 1:50         | RH             |
|            |              | CHECKED BY: MC |

|         |             |      |
|---------|-------------|------|
| JOB NO. | DRAWING NO. | REV. |
| GH832   | PL.002      | *    |

