

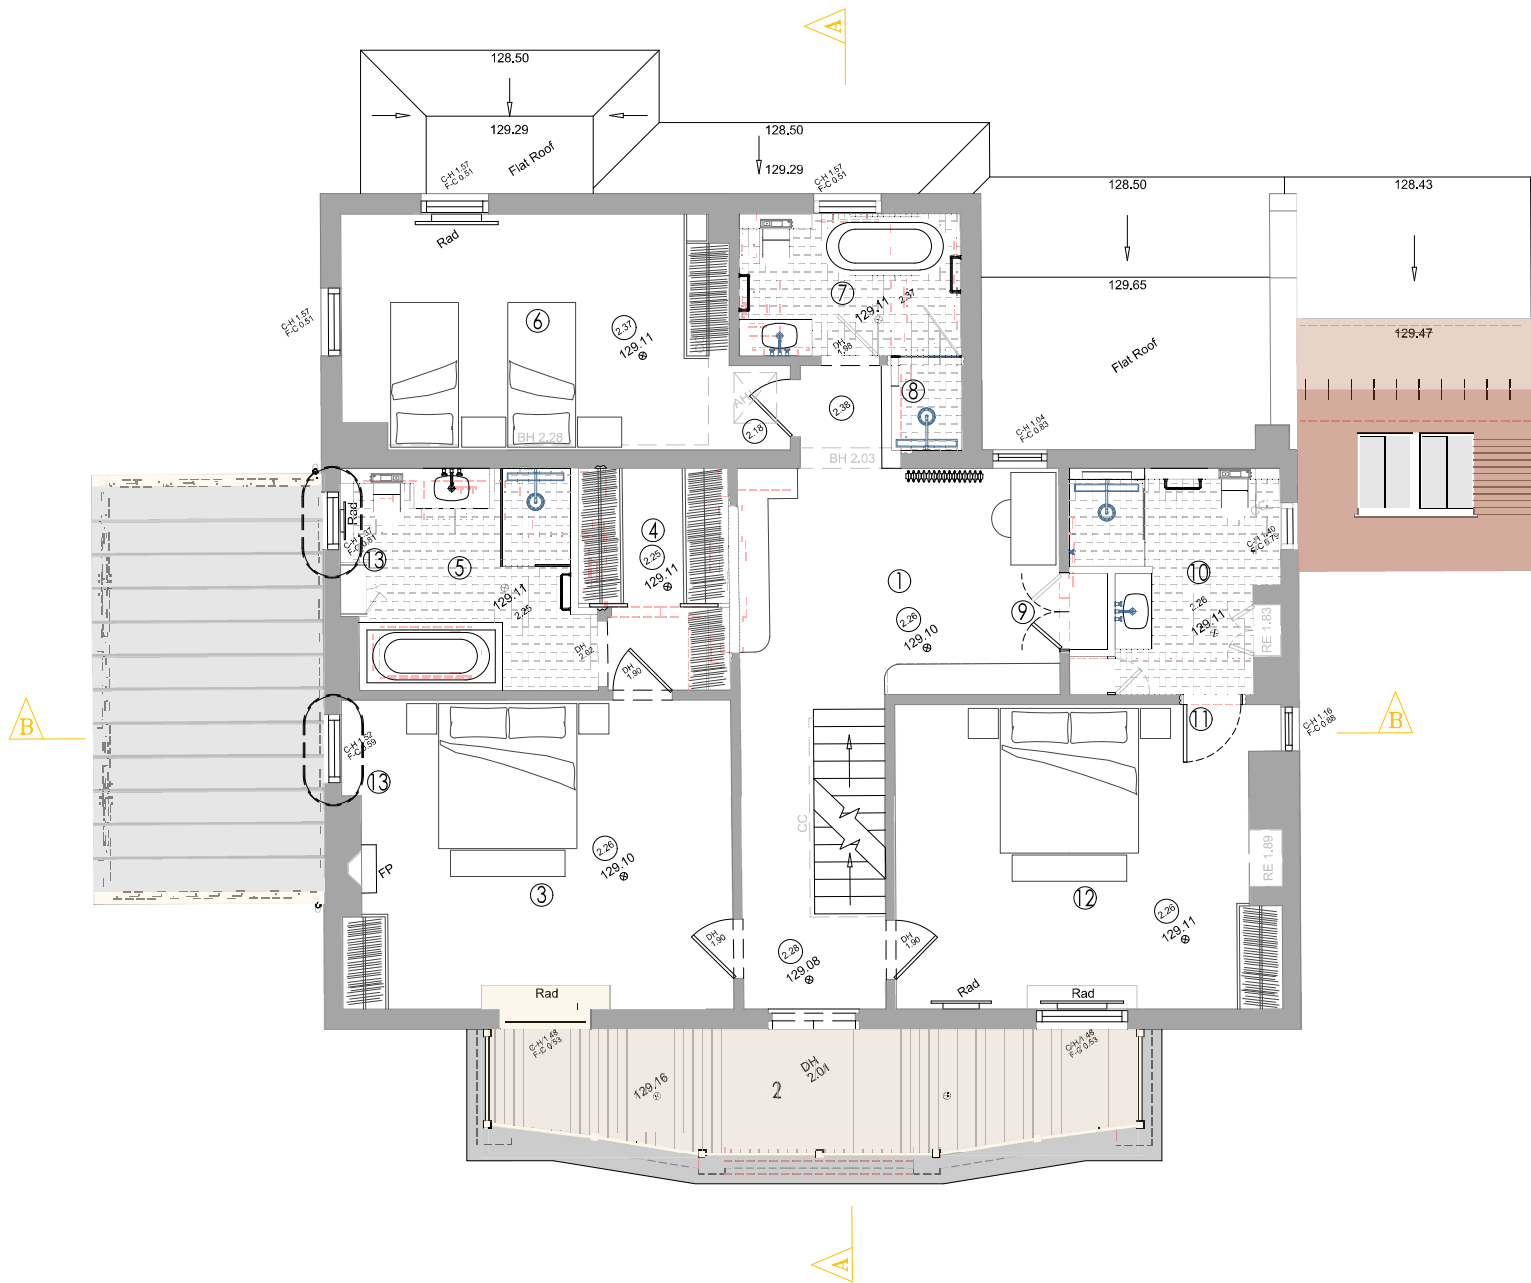


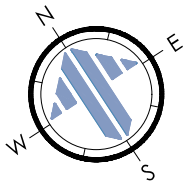

- First Floor General Arrangement Key:
- 1 - Landing / Study Area
 - 2 - Balcony
 - 3 - Main Bedroom
 - 4 - Main Dressing Room
 - 5 - Main En Suite
 - 6 - Bedroom
 - 7 - Family Bathroom
 - 8 - Existing wall removed to allow for new shower cubicle
 - 9 - Existing door removed to allow for new Cupboard
 - 10 - En Suite
 - 11 - New door inserted within existing wall
 - 12 - Bedroom
 - 13 - Replacement timber windows

FIRST FLOOR GENERAL ARRANGEMENT - AS PROPOSED
SCALE @ 1:50 ON AN A1 SHEET

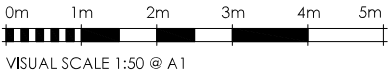

	*	*	*	*	*
REV.	DATE.	BY.	AMENDMENT.		CHK.

PLANNING



2 Lucastes Mews, Paddockhall Road,
Haywards Heath,
West Sussex, RH16 1HE
(01444) 452604
hb@gouldbaxter.co.uk
www.gouldbaxter.co.uk

NOTES:
DO NOT SCALE OFF THIS DRAWING UNLESS FOR PLANNING PURPOSES.
CHECK ALL DIMENSIONS ON SITE BEFORE ANY WORK IS COMMENCED.
ALL GOODS MATERIALS AND WORKMANSHIP MUST CONFORM WITH
CURRENT BUILDING REGULATIONS, BRITISH STANDARDS AND CODES OF
PRACTICE.

COPYRIGHT OF THIS DRAWING IS RETAINED BY GOULD PROPERTY.
CONSULTANTS LLP T/A GOULD BAXTER AND IT MUST NOT BE REPRODUCED
WITHOUT WRITTEN CONSENT.

CLIENT:
Mrs. J. Burke

PROJECT:
Idlehurst
Birch Grove
Horsted Keynes
West Sussex, RH17 7BT

DRAWING:
First Floor General Arrangement As
Proposed

DATE: 16.05.2025	SCALE AT A1: 1:50	DRAWN BY: RH CHECKED BY: MC
---------------------	----------------------	--------------------------------

JOB NO. GH832	DRAWING NO. PL.004	REV. *
------------------	-----------------------	-----------