



- These drawings are for
Planning Permission
only and not to be used as
construction drawings.
- Written dimensions take
precedence over scaled
dimensions.
- Contractor is responsible for
checking all dimensions before
construction commences.
- Any discrepancies must be
reported to MRAJ immediately.
- All works proposed or carried
out must adhere to the current
Building Regulations, British
Codes of Practice and NHBC
Guidelines.
- These drawings are to be read in
conjunction with all relevant
designer, engineer, or specialist
drawings and specifications.
- All materials and elements
specified are to be installed with
strict compliance with relevant
manufacturers recommendations.




1 02 - Left - Existing
1 : 100

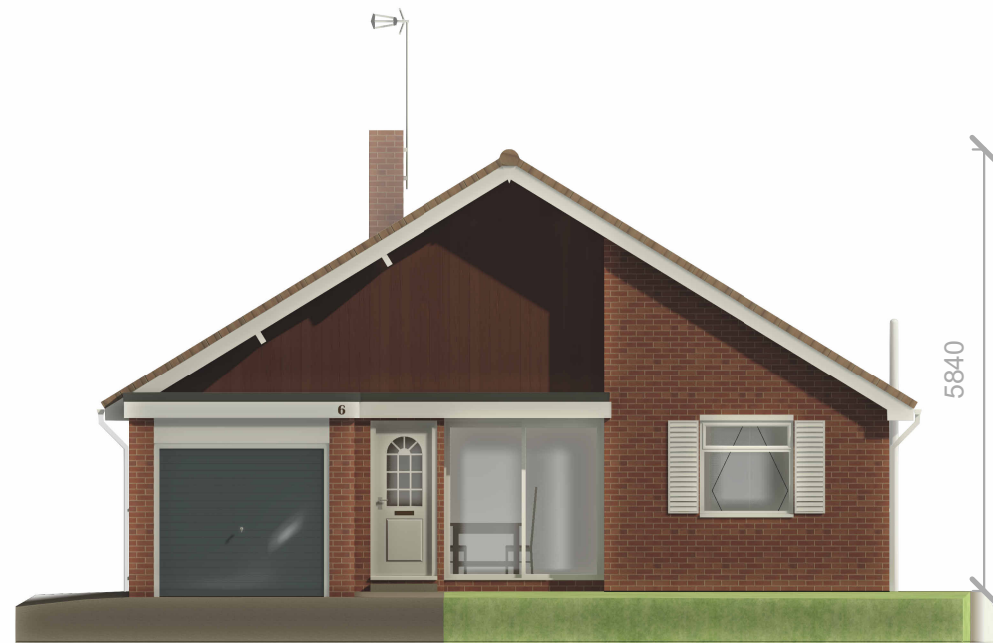



2 01 - Front - Existing
1 : 100

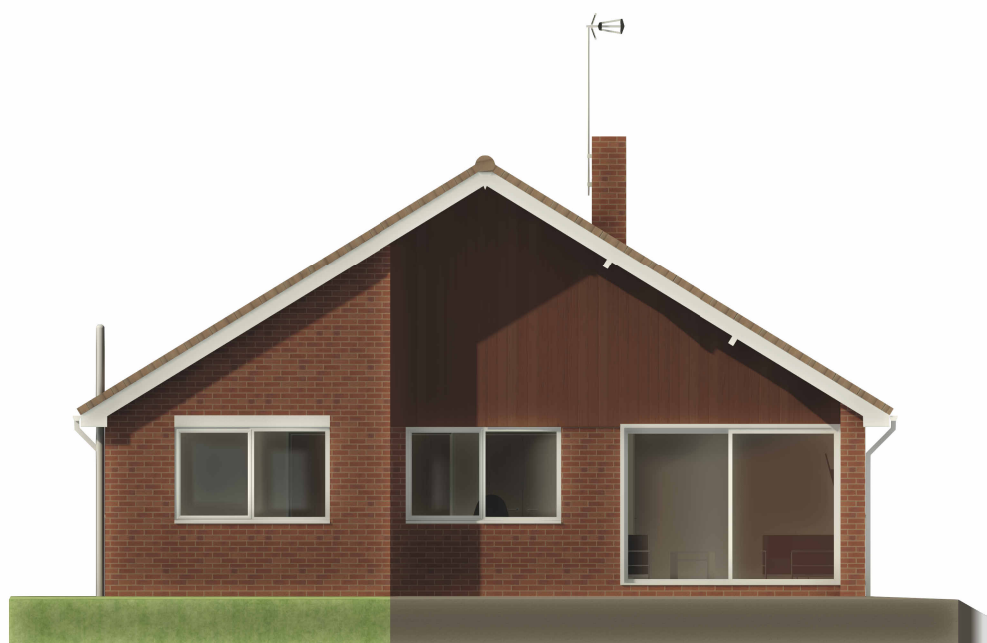

3 04 - Rear - Existing
1 : 100

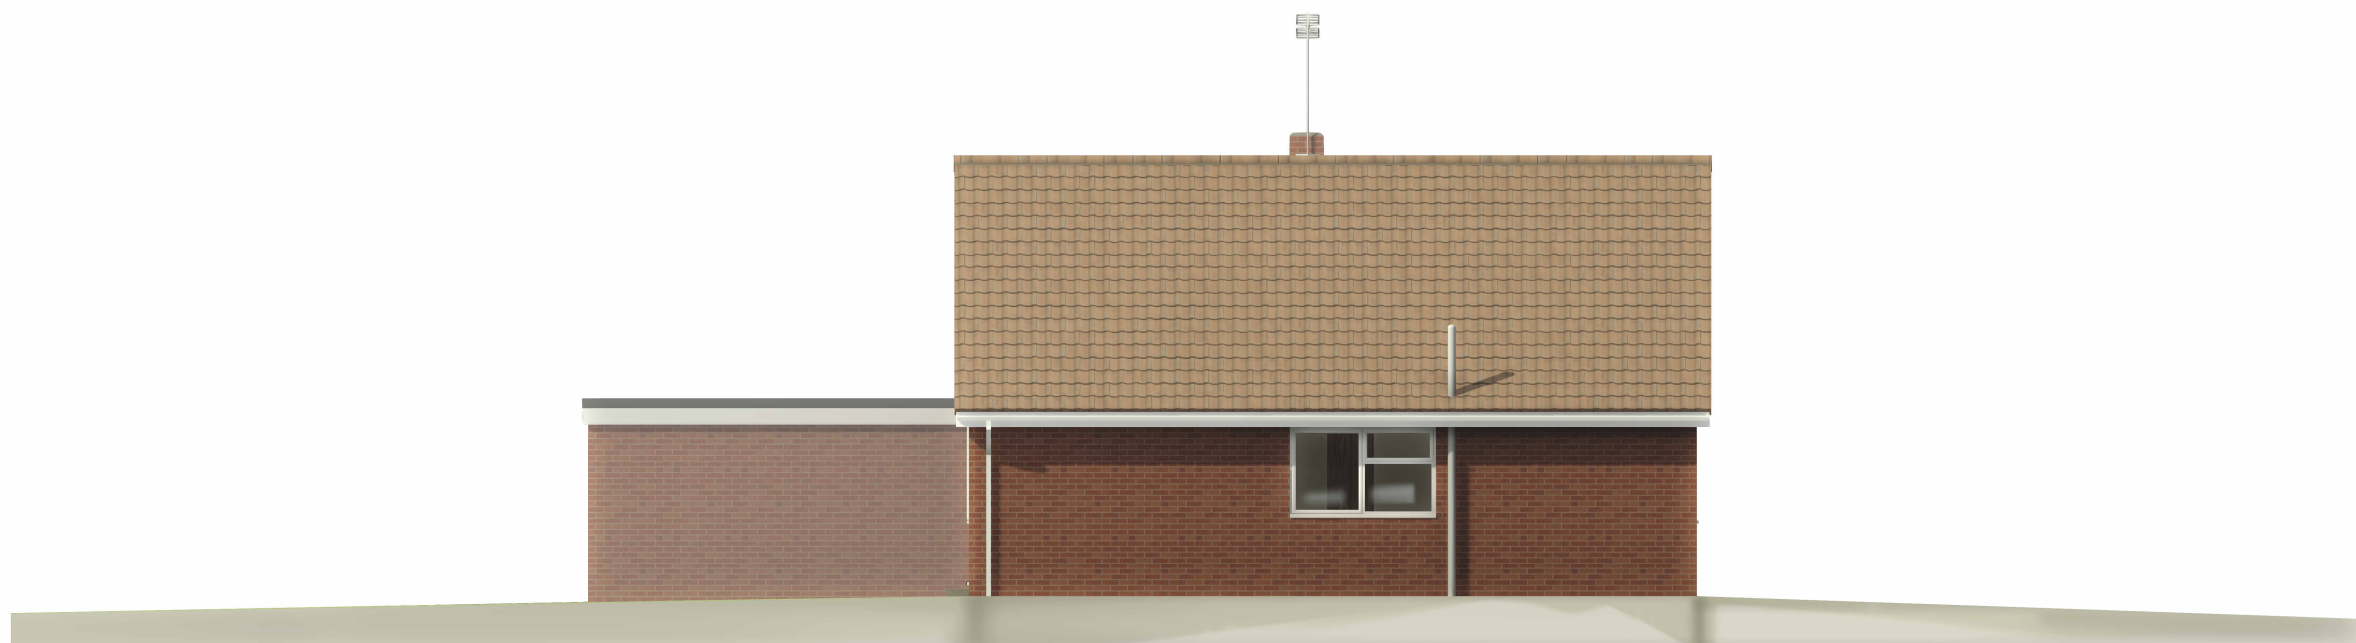


4 03 - Right - Existing
1 : 100

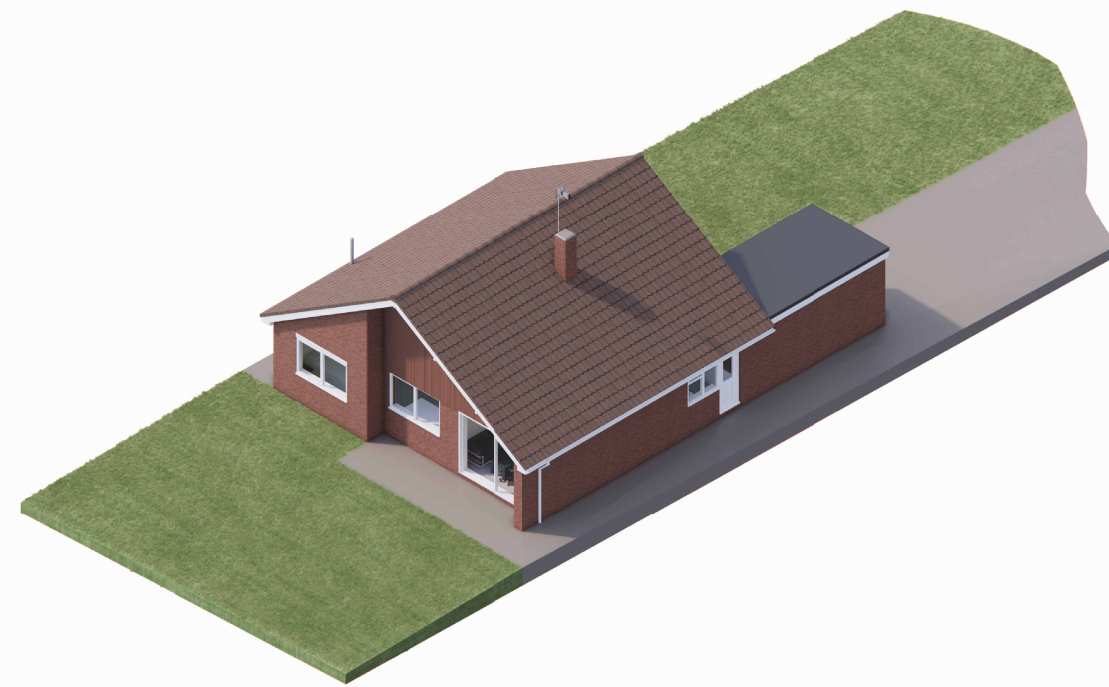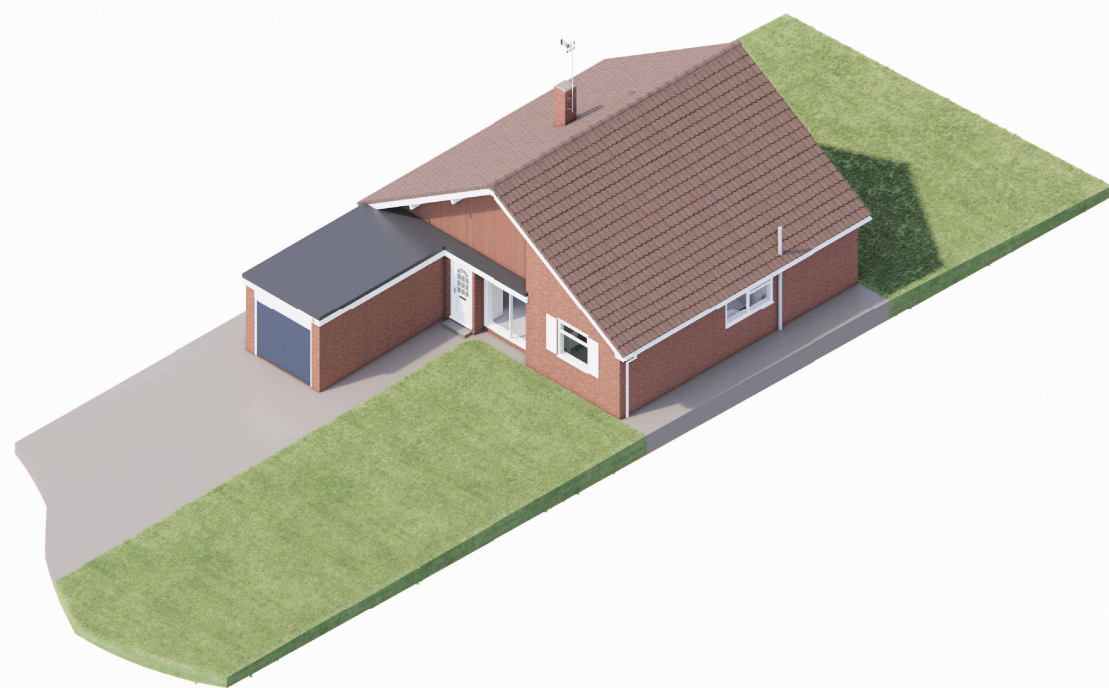

5 02 - Left - Proposed
1 : 100





6 01 - Front - Proposed
1 : 100

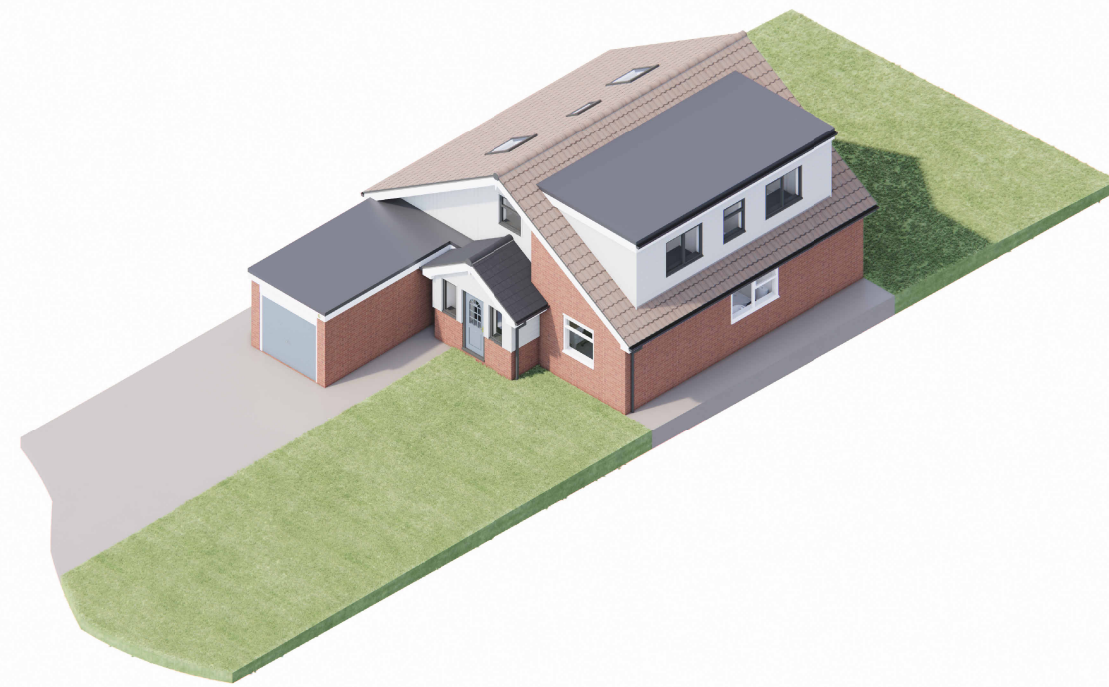

7 04 - Rear - Proposed
1 : 100



8 03 - Right - Proposed
1 : 100

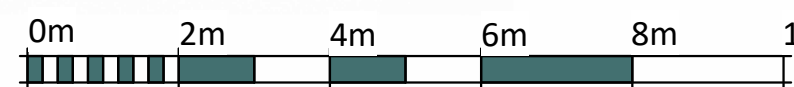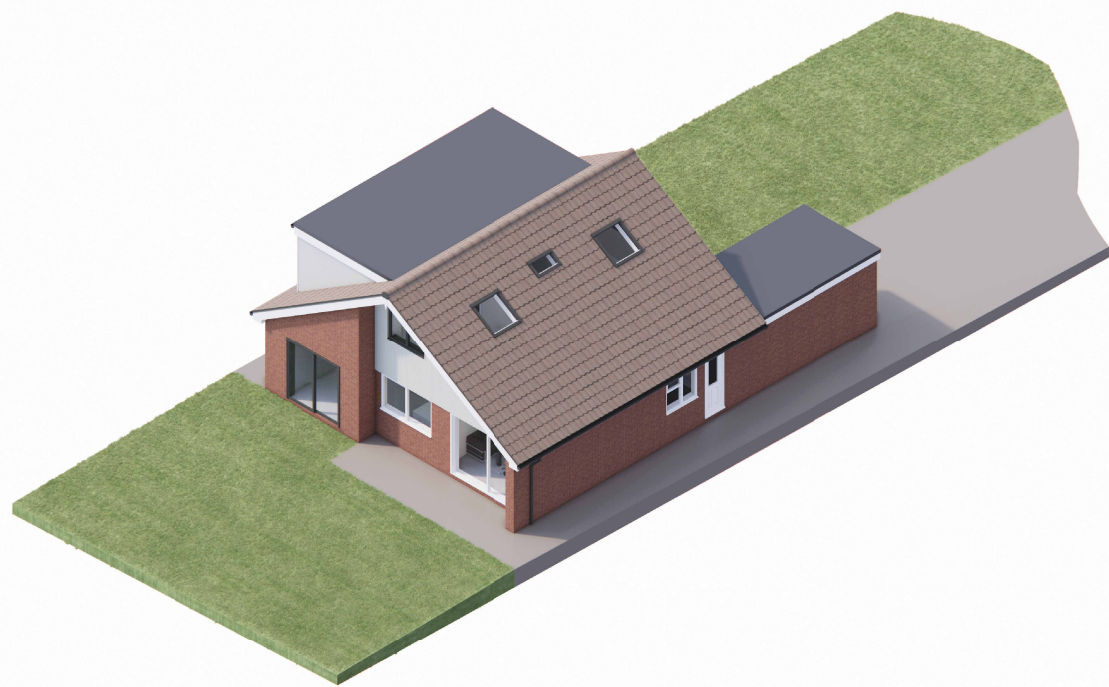

Scale Bar (1:100)