



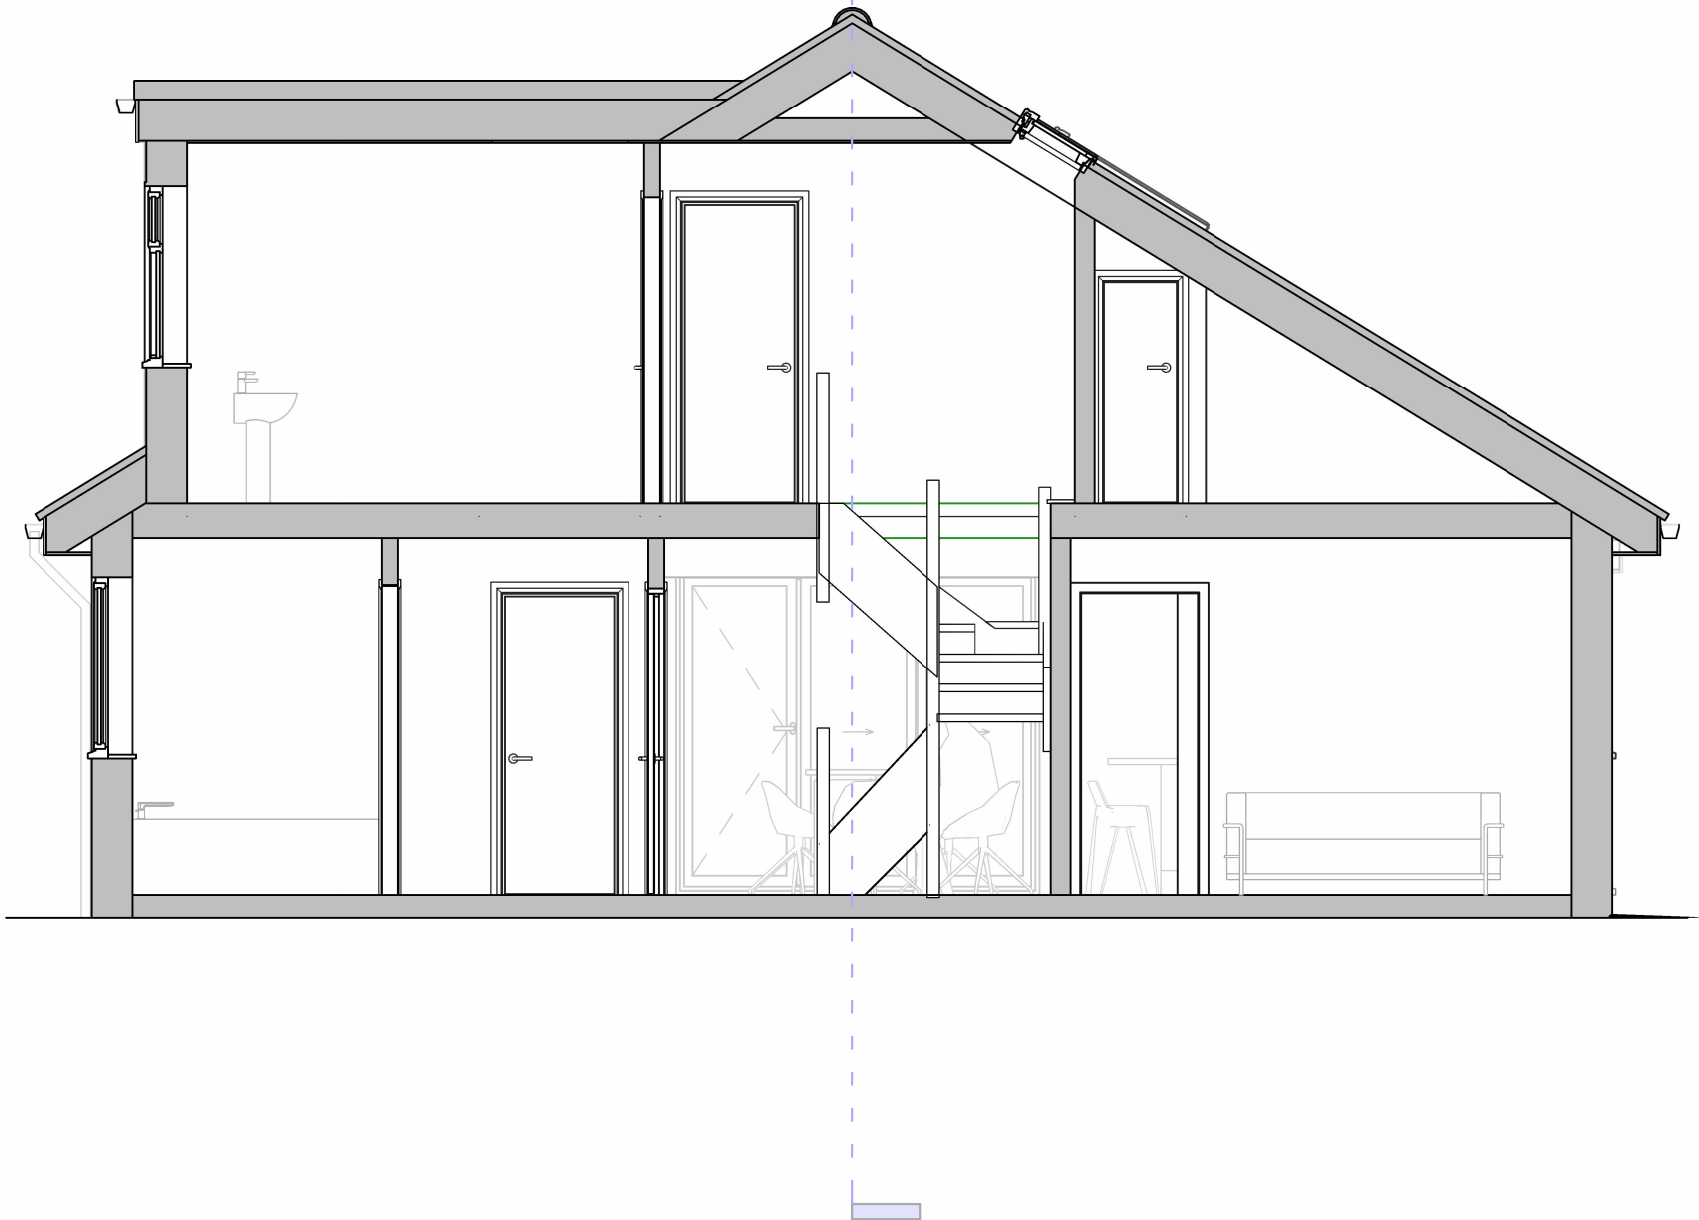

Scale Bar (1:50)

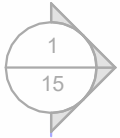

Sheet No.

Section 3 - Proposed

Sheet Name

Scale (A3)

1 : 50

Revisions

Current Revision

A

Current Revision Date

15-04-2025

Current Revision Description:

Vertical cladding to existing elevations. Cladding colour to light green / grey shade (smoked oak by Millboard). New W/C to Master Bedroom. Master Bedroom door position switched with other existing opening and bed / wardrobe swapped sides. Bathroom layout to first floor updated and bedrooms increased accordingly. Existing roof tiles to be retained.

Project Information

MRA-2025-DR-6KC-01

Project Reference

6 Knowle Close, Copthorne,
West Sussex RH10 3LR

Project Address

Designer

MJR Jnr

Client

David Raymond

First Issued

04/04/2025

Drawing Status

Existing - Issued
Proposed - Final Draft

General Notes

- These drawings are for **Planning Permission** only and not to be used as construction drawings.
- Written dimensions take preference over scaled dimensions.
- Contractor is responsible for checking all dimensions before construction commences.
- Any discrepancies must be reported to MRA immediately.
- All works proposed or carried out must adhere to the current Building Regulations, British Codes of Practice and NHBC Guidelines.
- These drawings are to be read in conjunction with all relevant designer, engineer, or specialist drawings and specifications.
- All materials and elements specified are to be installed with strict compliance with relevant manufacturers recommendations.