
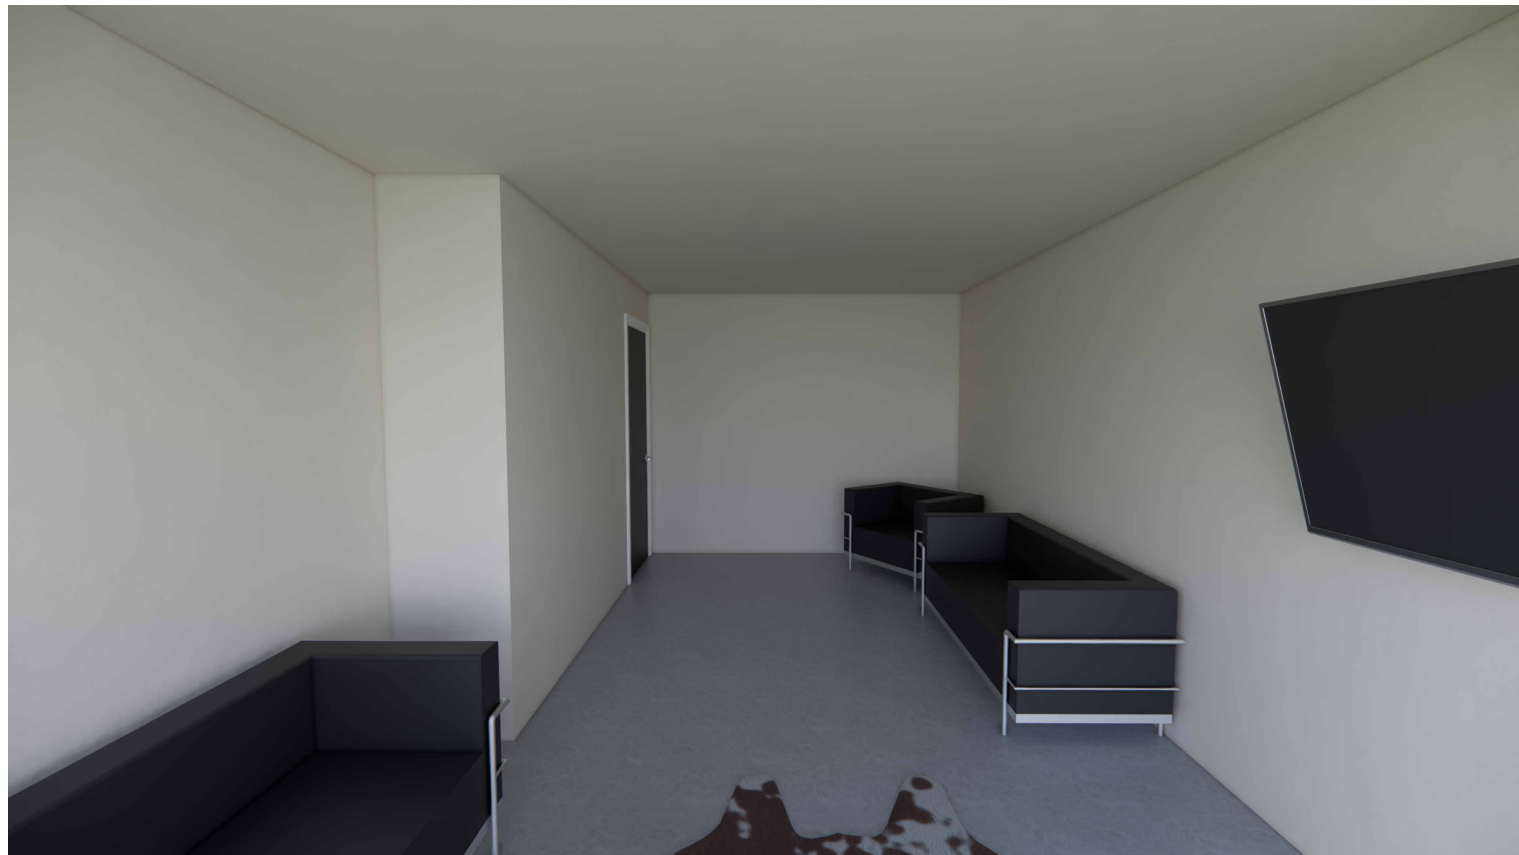


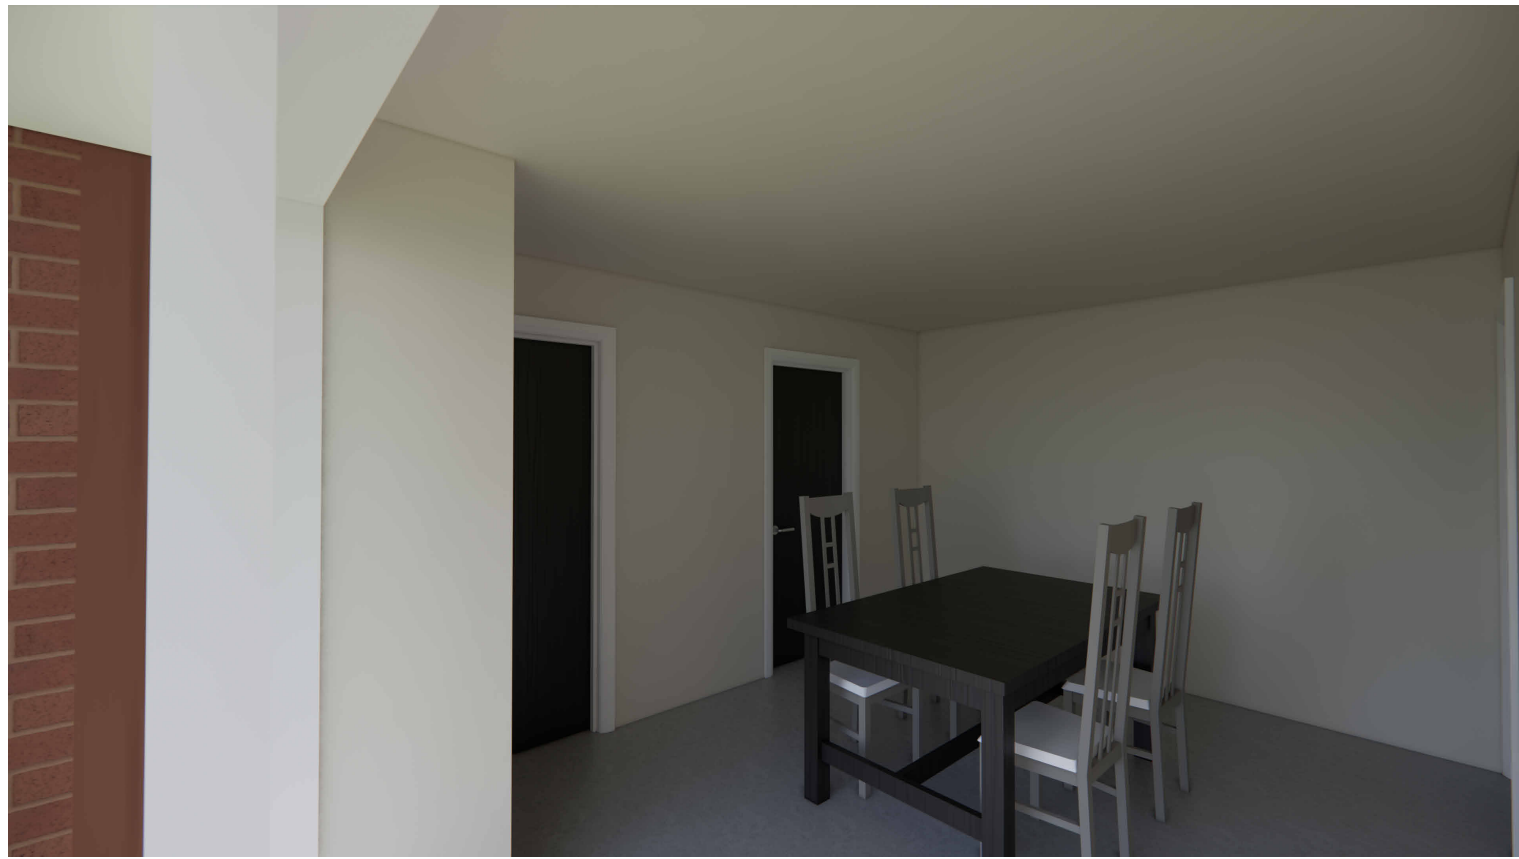

Sheet No.

3D Renderings - Existing

Sheet Name

Scale (A1)

Revisions

Current Revision

Current Revision Date

Current Revision Description:

Vertical cladding to existing elevations. Cladding color to light green (grey shade) cladding task by MRD. New WC to Master Bedroom. Master Bedroom door profile switched with other existing opening and bed / wardrobe swapped sides. Bedroom layout to be later updated and bedrooms increased accordingly. Existing roof line to be retained.

Project Information

MRA-2025-DR-6KC-01

Project Reference

6 Knowle Close,
Cophorne, West
Sussex RH10 3LR

Project Address

Designer MRD Ltd

Client David Raymond

First Issued 04/04/2025

Drawing Status Existing - Issued
Proposed - Final Draft

General Notes

- These drawings are for Planning Permission only and not to be used as construction drawings.
- Written dimensions take preference over scaled dimensions.
- Contractor is responsible for checking all dimensions before construction commences.
- Any discrepancies must be reported to MRD immediately.
- All works proposed or carried out must adhere to the current Building Regulations, British Codes of Practice and NHBC Guidelines.
- These drawings are to be read in conjunction with all relevant design, engineer, or specialist drawings and specifications.
- All materials and elements specified are to be installed with strict compliance with relevant manufacturers recommendations.