


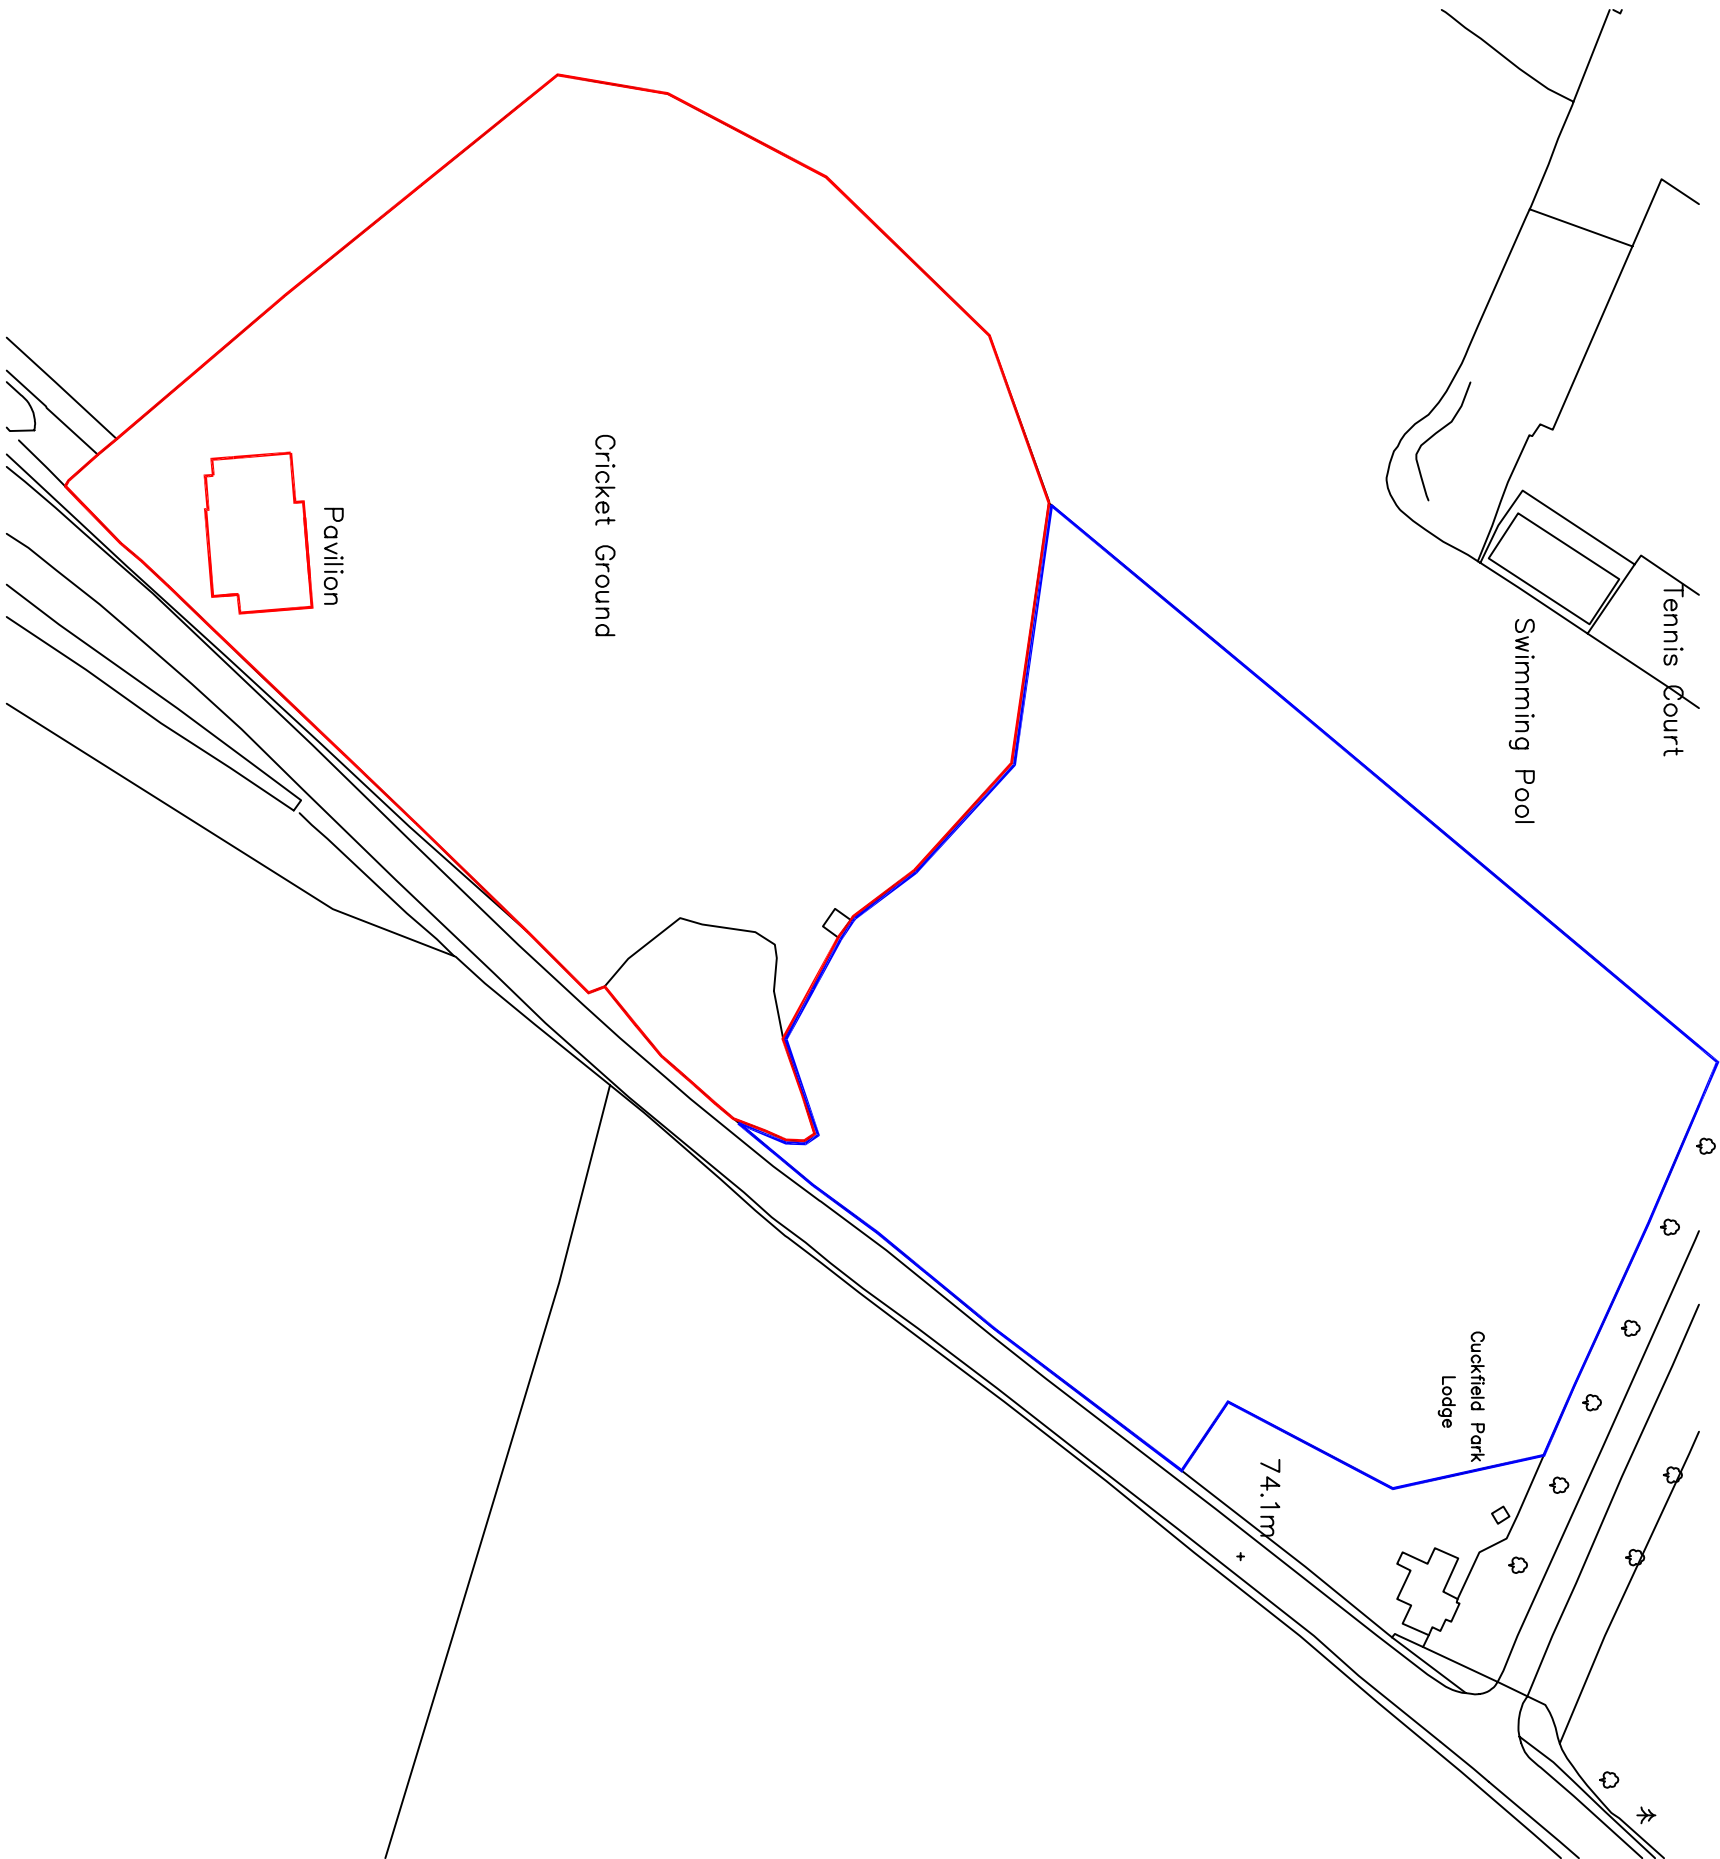

VISUAL SCALE 1:1250 @ A3

Location Plan

SCALE 1:1250 ON AN A3 SHEET

REV.	DATE	BY	AMENDMENT	CHK.

LEASE PLAN

2 Lucotter Way, Fiddesham Road, Horwold Heath, West Sussex, BN16 9LE Tel: 01243 854450 R1@goldboxer.co.uk www.goldboxer.co.uk
--

NOTES
DO NOT SCALE OFF THE DRAWING UNLESS FOR PLANNING PURPOSES.
CHECK ALL DIMENSIONS ON SITE BEFORE ANY WORK IS COMPLETED.
ALL GOODS MATERIALS AND WORKMANSHIP MUST CONFORM WITH CURRENT
BUILDING REGULATIONS, BRITISH STANDARDS AND CODES OF PRACTICE.
COPYRIGHT OF THE DRAWING IS RESERVED BY GOLD BOXER CONSULTING LTD
THIS DOCUMENT AND IT'S CONTENTS ARE NOT TO BE REPRODUCED WITHOUT THE
WRITTEN CONSENT OF GOLD BOXER CONSULTING LTD

CLIENT: Cuckfield Cricket Club
PROJECT: Cuckfield Cricket Club, South Street, Cuckfield, RH17 5AB

DRAWING: Location Plan

DATE: 07.02.2025	SCALE AT A3: 1:1250	DRAWN BY: SC	CHECKED BY: TMM
---------------------	------------------------	--------------	-----------------

JOB NO.: GS02	DRAWING NO.: PL.02	REV.: A
------------------	-----------------------	------------