
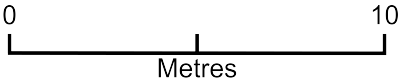


Garden Decking

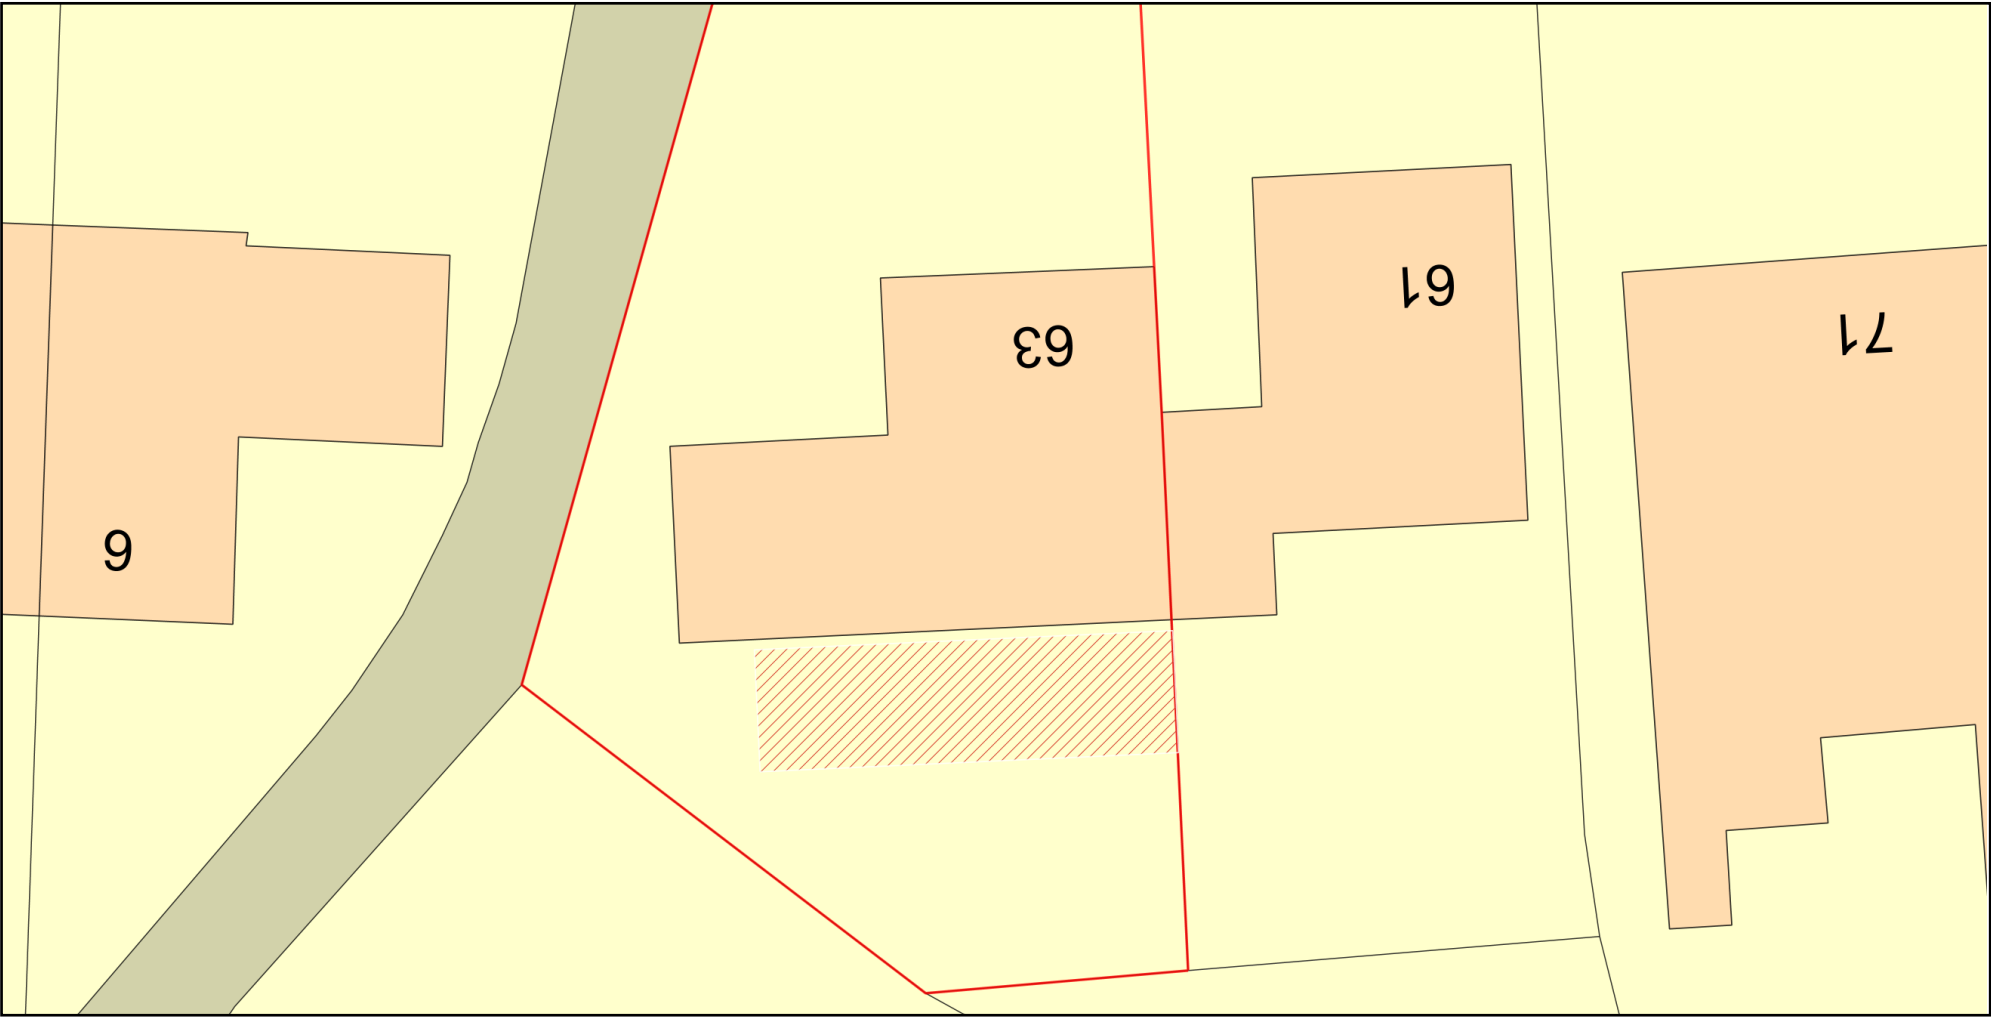

Plan Produced for: Planning Permission
Date Produced: 18 Mar 2025
Plan Reference Number: TQRQM25077080919462
Scale: 1:200 @ A4
© Crown copyright and database rights 2025 OS 100042766