


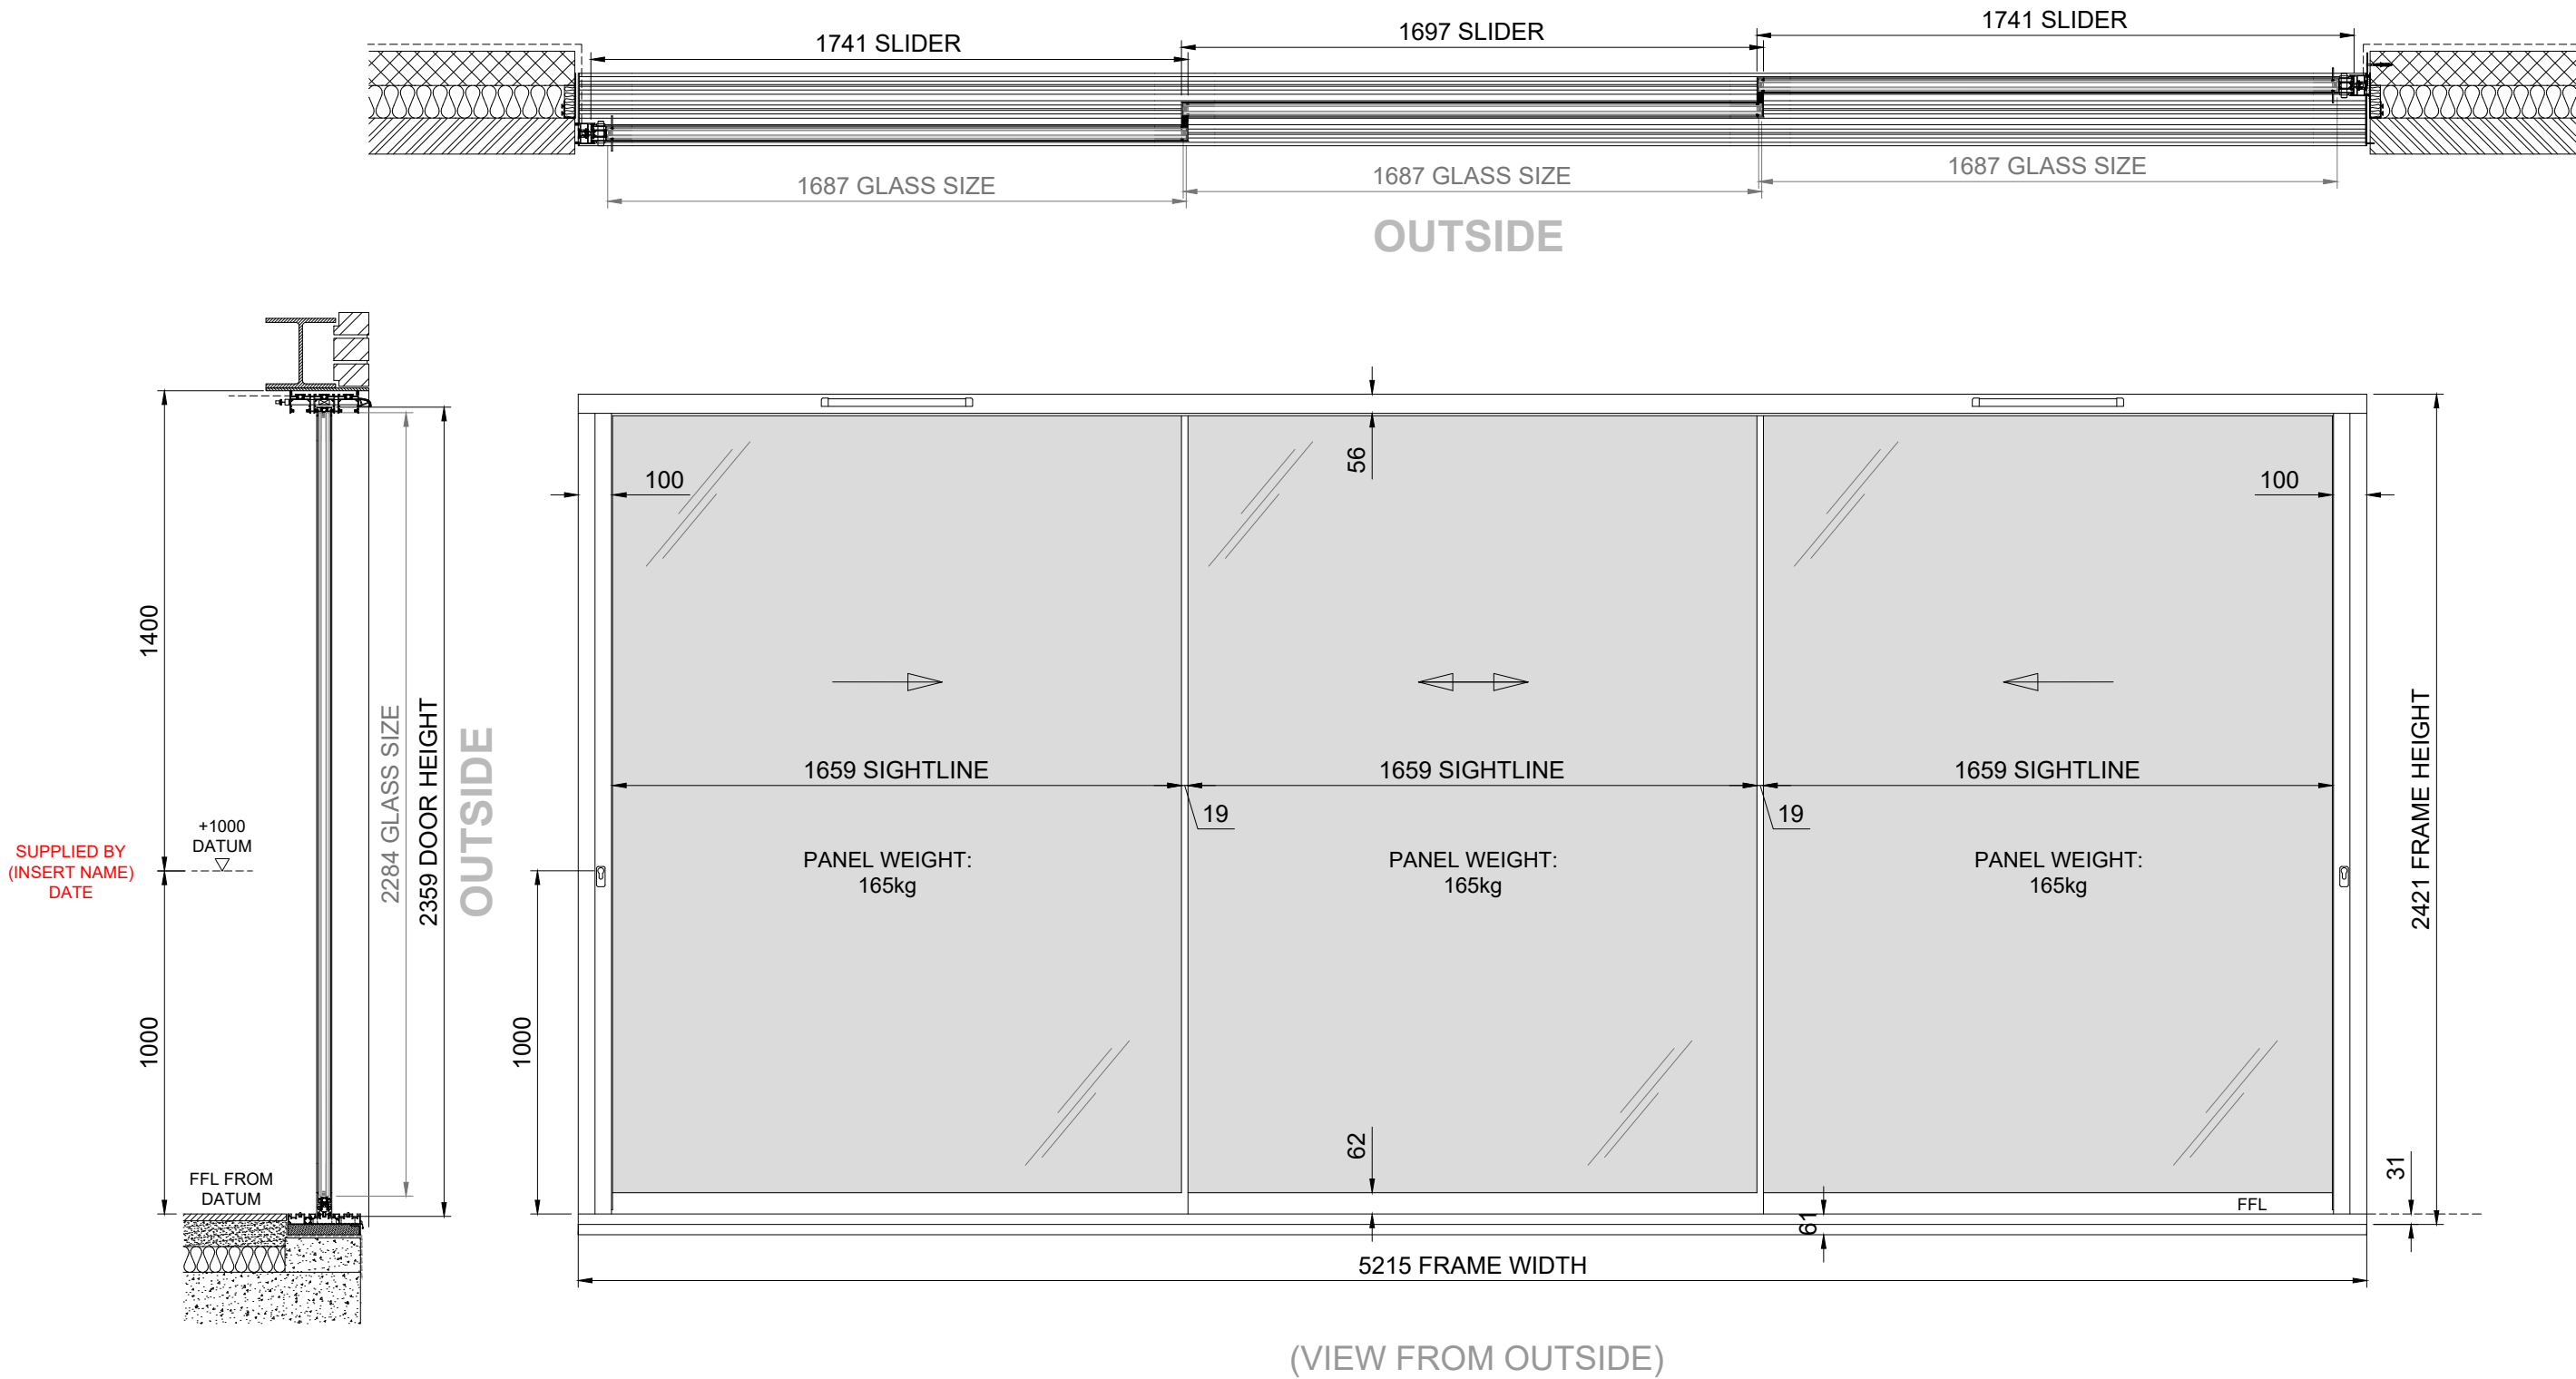

SEE DRG-02 FOR ENLARGED DETAILS

Grade C1		333a Western Avenue London W3 0BE 020 8896 0700 www.maxlight.co.uk	Revision Date Comments			Project	Title TRIPLE SLIDING DOOR WITH SIDE LOCK ELEVATION & SECTIONS	Drawn by Insert Name		Scale 1:20 @ A3			
			0	14.02.2024	FIRST ISSUE	ADDRESS, POSTCODE		Survey by Insert Name		Project ref: T1.312		Drg.no. 03	
			LOCATION IN PROPERTY										