

[illegible]

Elevation B @ 1:20

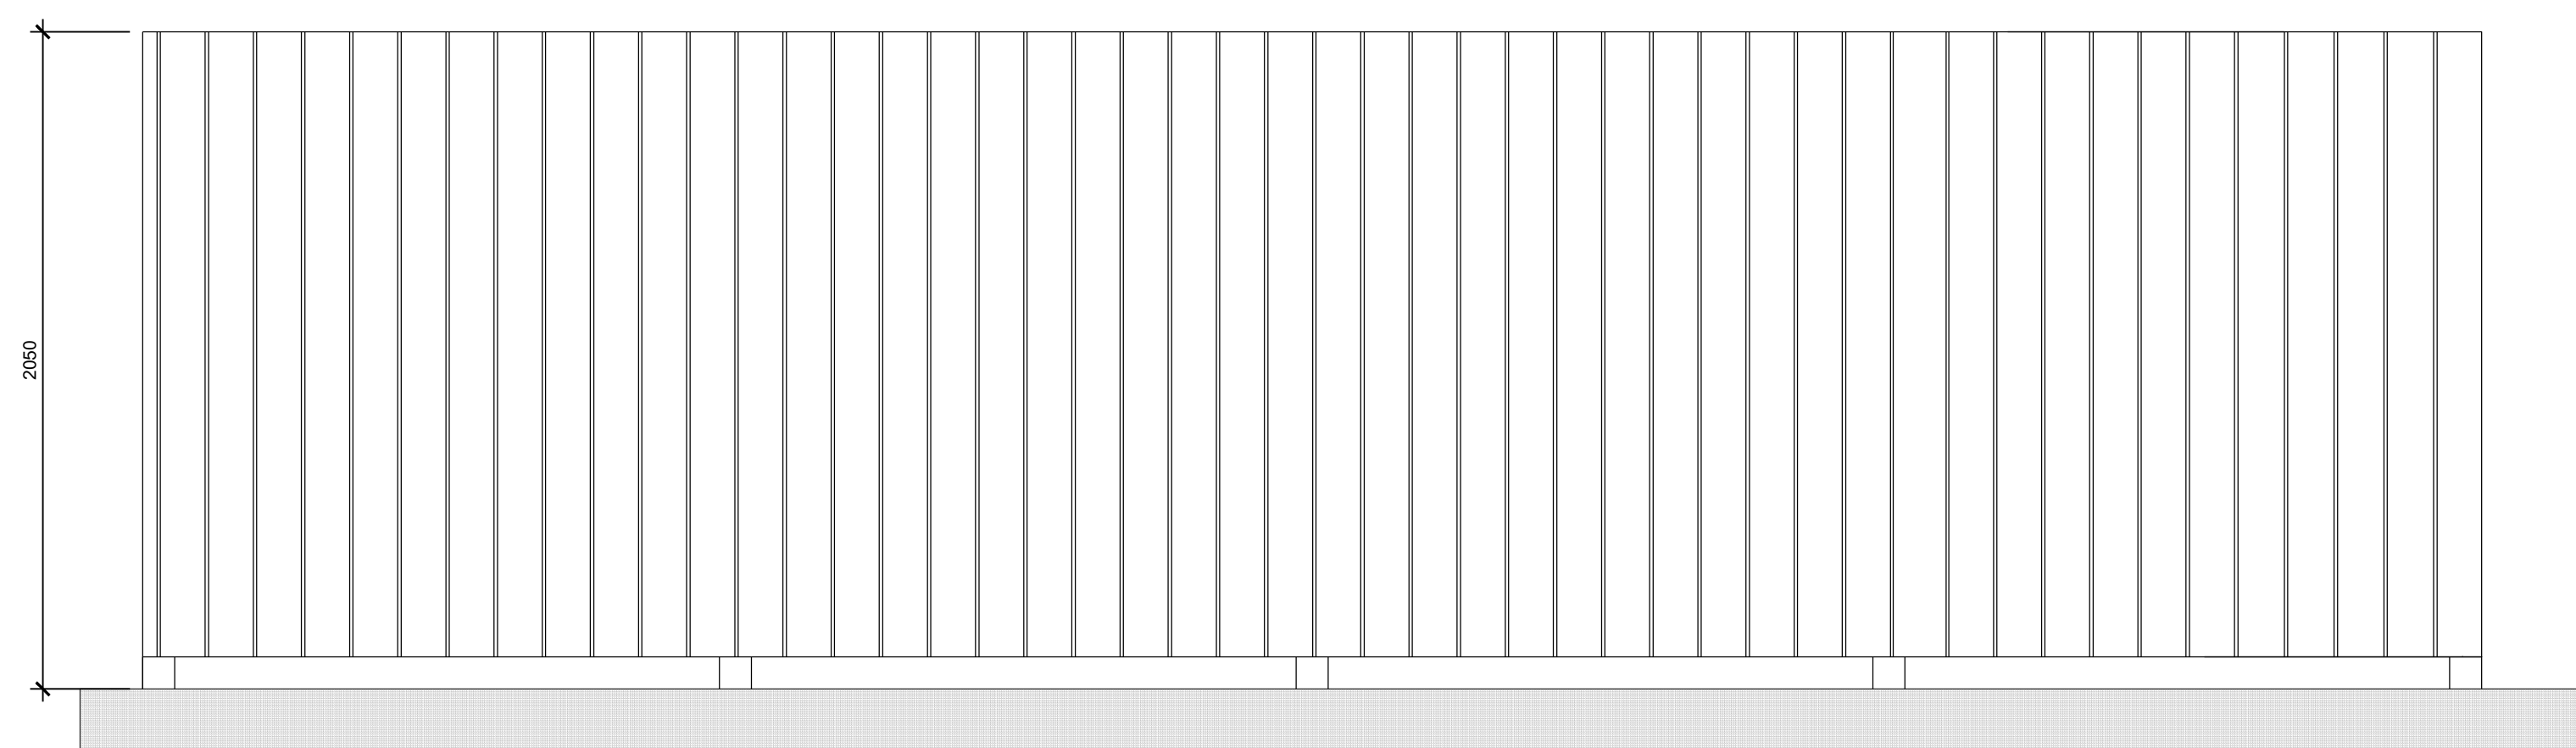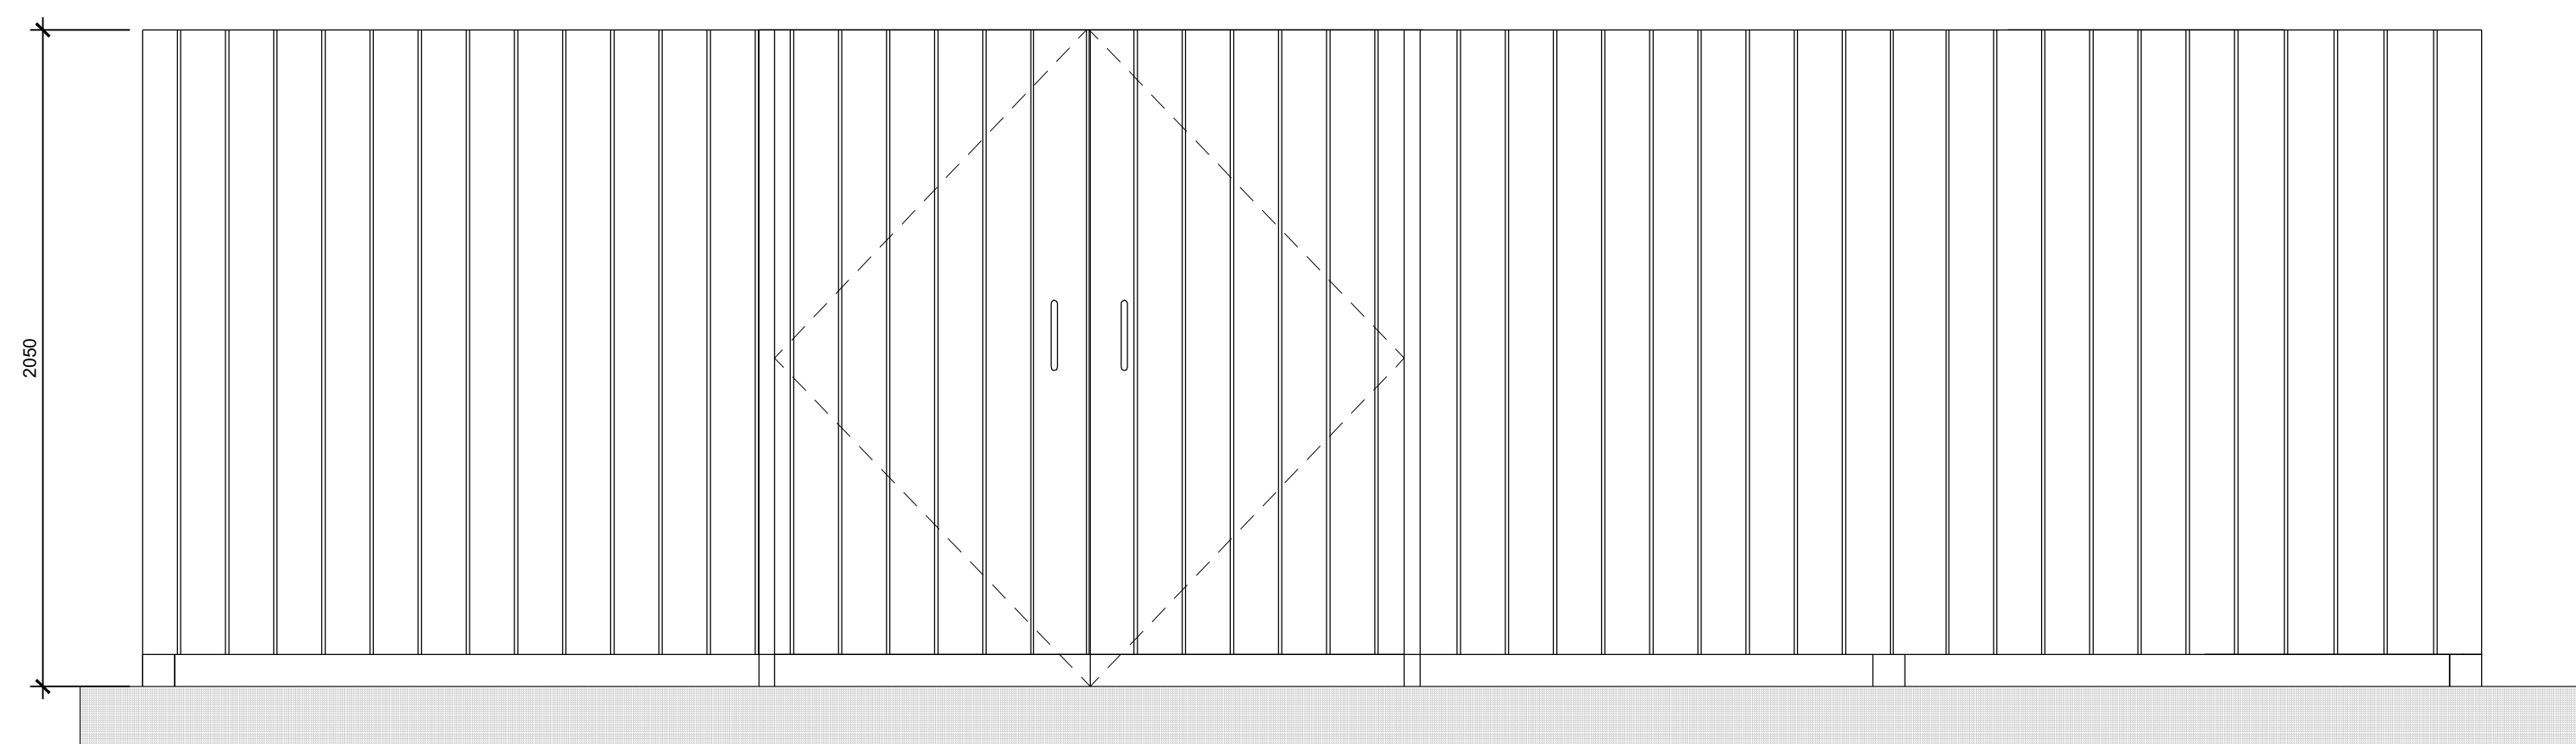

Elevation 3 @ 1:20

[illegible]

Job No.	Drawing No.	Rev.
B222093	AL(9)903	P1