


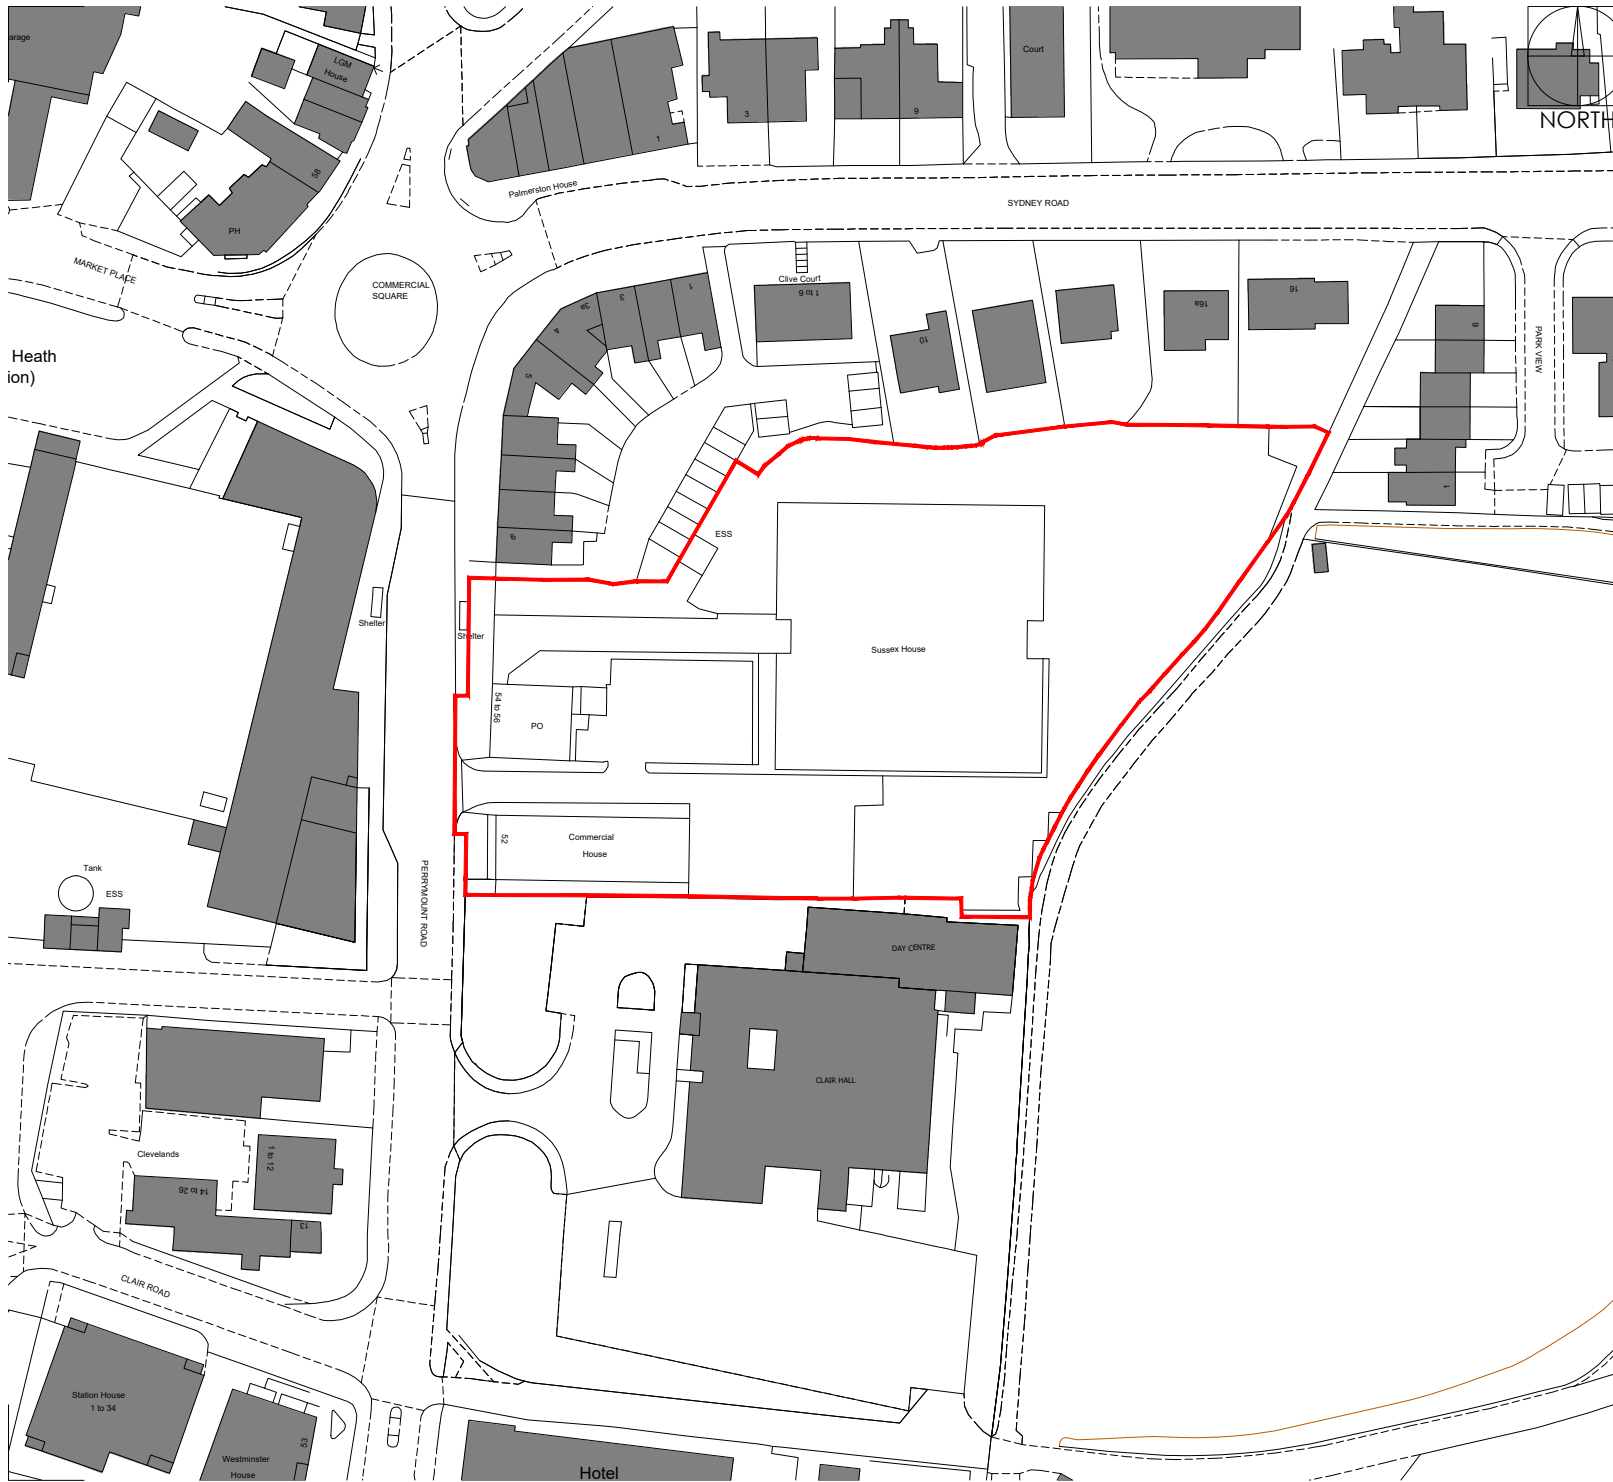

The Harris Group Ltd does not accept liability for any deviation to our drawings or specification. This Drawing is copyright and may not be reproduced in whole or part without written authority.

0 12.5 25 37.5 50 62.5m

SCALE 1:1250

Rev	Date	Description	Drawn	Chk'd
-----	------	-------------	-------	-------

KEY:

Application Site Area (red line):
1.98acres; 0.802Ha



www.harrispartnership.com

Wakefield Manchester Milton Keynes Reading London Harrogate

Client

Aldi Stores Ltd



Project Title

Proposed Redevelopment

Sussex House
Perrymount Road
Haywards Heath, RH16 1DN

Drawing Title

Location Plan

Drawn	Checked	Scale @A4	BIM Status	Date
HWG	ERJ	1:1250	NA	11/24

Drawing Status	Rev.	THP Project No
Planning	-	19971

Project No.	Originator	Volume	Level	Type	Role	Number
19971	THPK	00	XX	DR	A	0100